


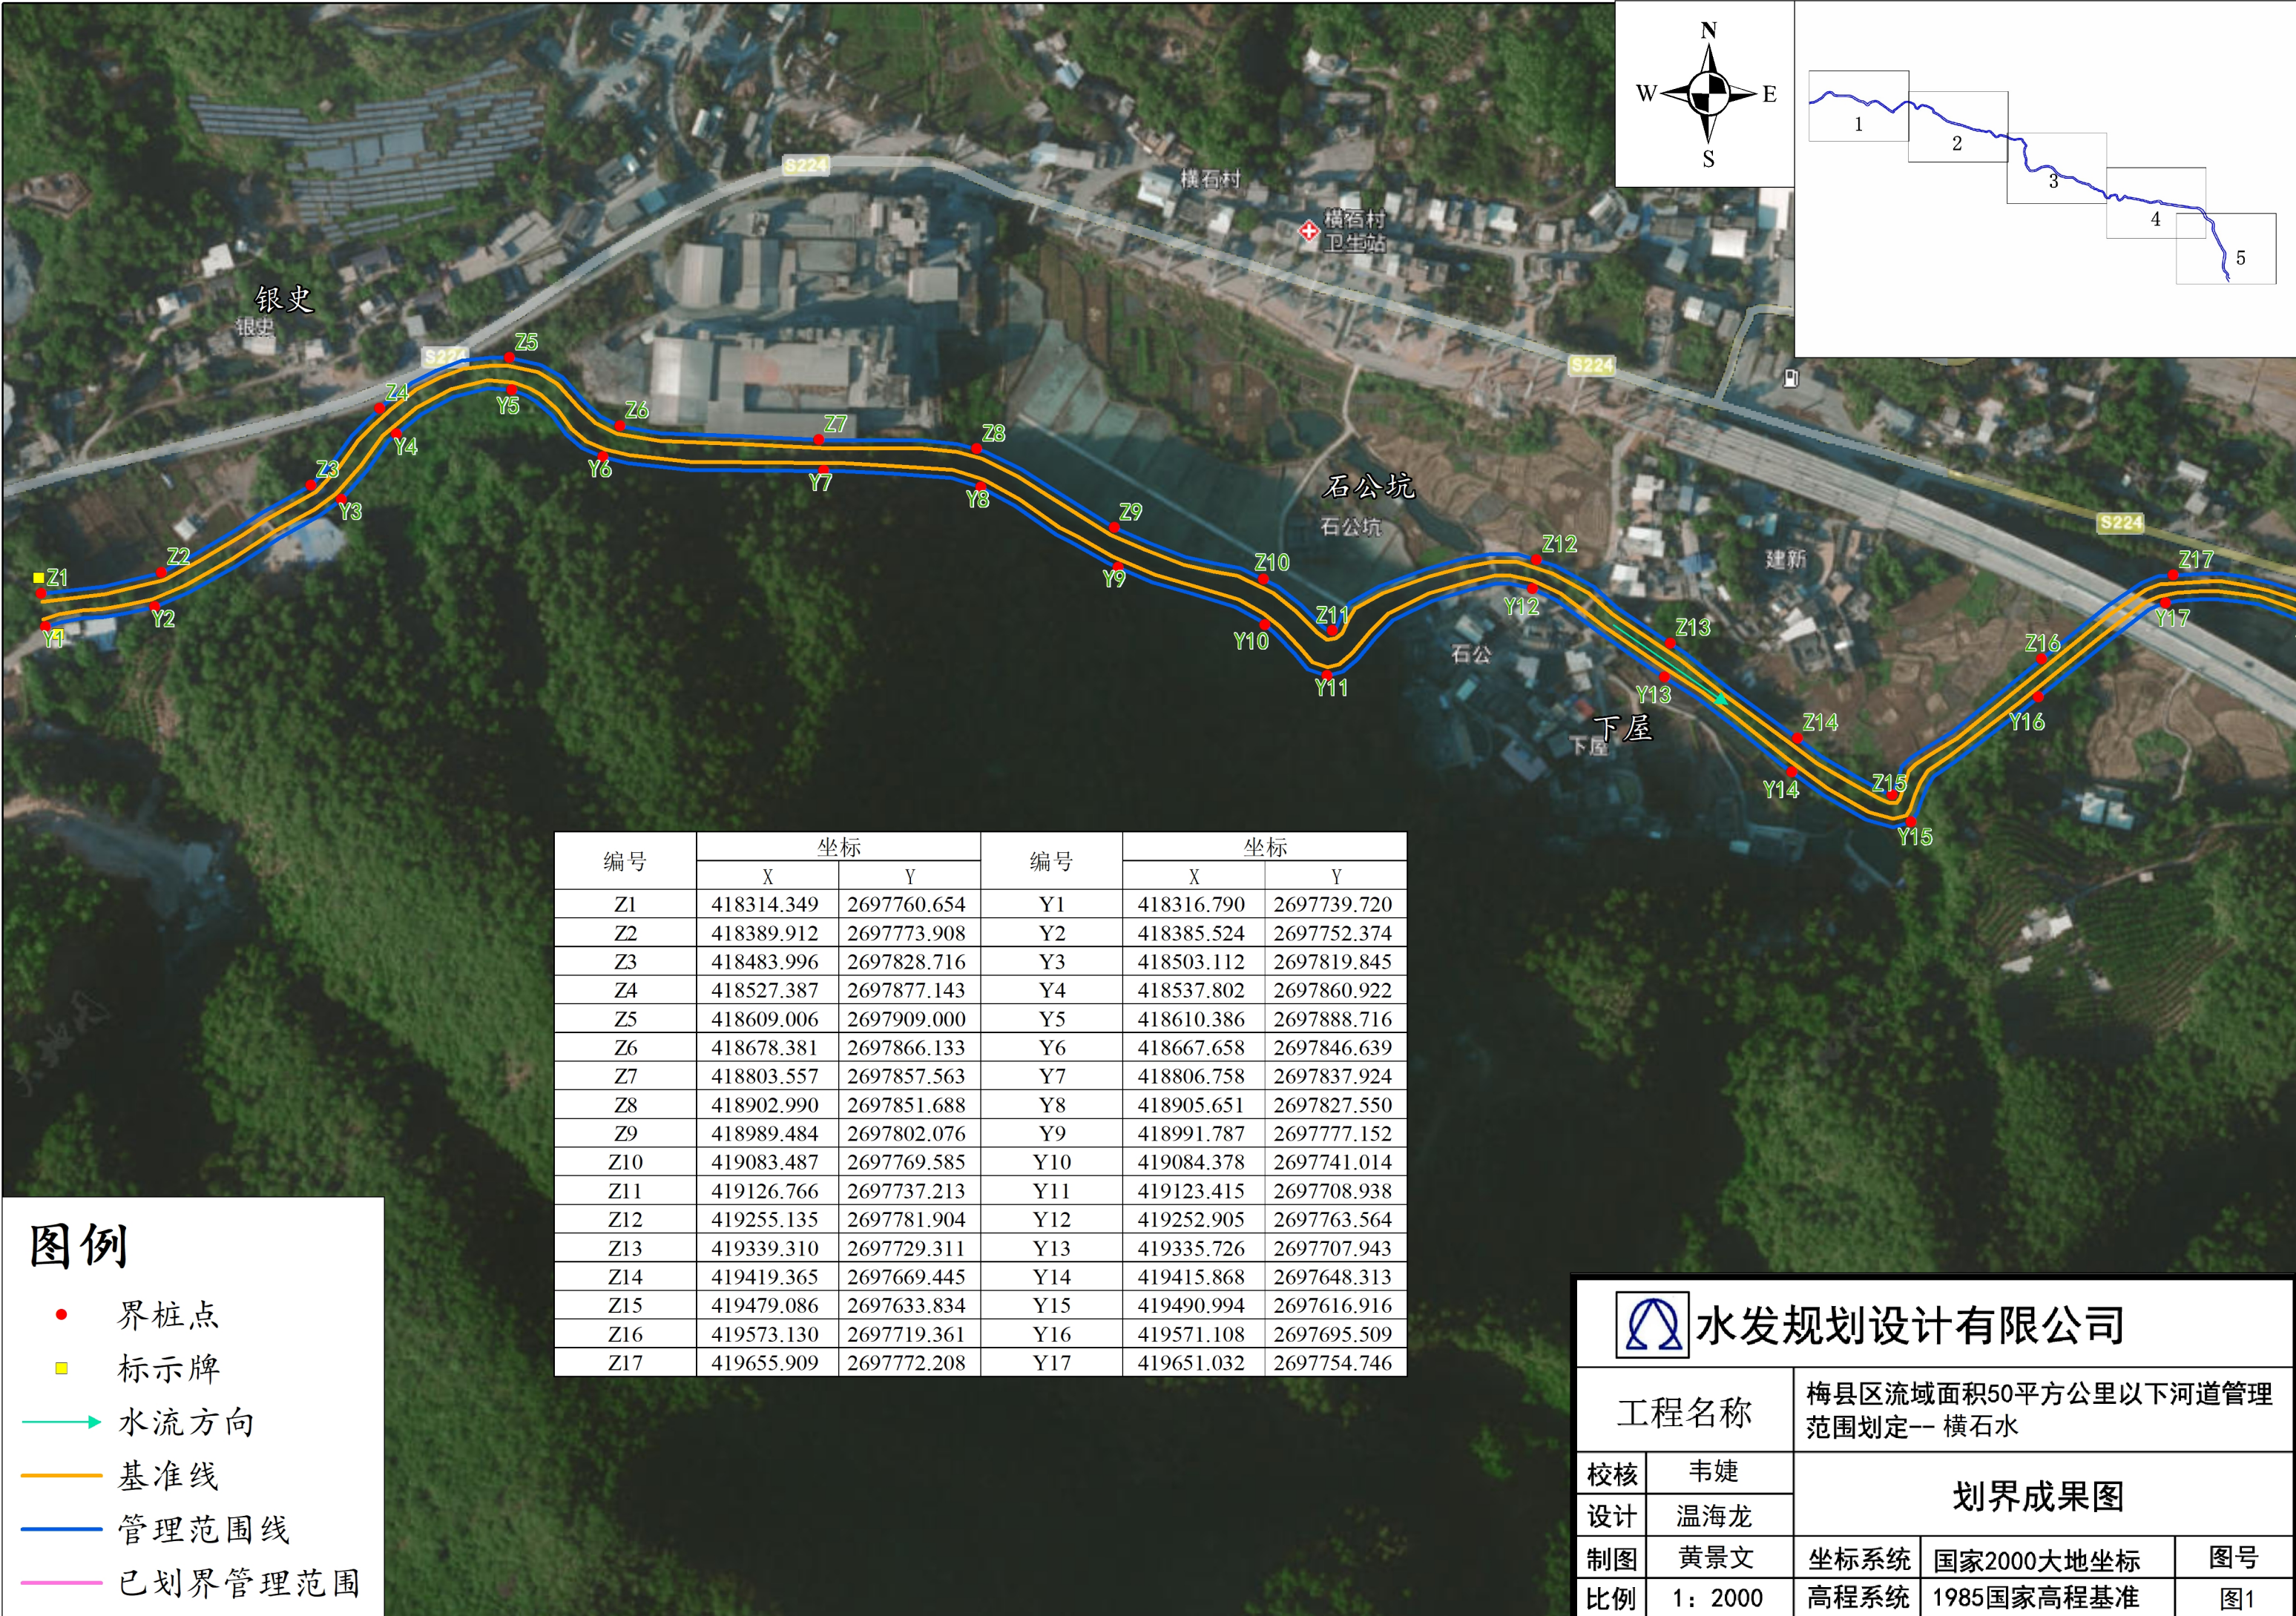

图例

●

界桩点

■

标示牌

→

水流方向

—

基准线

—

管理范围线

—

已划界管理范围

编号	坐标		编号	坐标	
	X	Y		X	Y
Z1	418314.349	2697760.654	Y1	418316.790	2697739.720
Z2	418389.912	2697773.908	Y2	418385.524	2697752.374
Z3	418483.996	2697828.716	Y3	418503.112	2697819.845
Z4	418527.387	2697877.143	Y4	418537.802	2697860.922
Z5	418609.006	2697909.000	Y5	418610.386	2697888.716
Z6	418678.381	2697866.133	Y6	418667.658	2697846.639
Z7	418803.557	2697857.563	Y7	418806.758	2697837.924
Z8	418902.990	2697851.688	Y8	418905.651	2697827.550
Z9	418989.484	2697802.076	Y9	418991.787	2697777.152
Z10	419083.487	2697769.585	Y10	419084.378	2697741.014
Z11	419126.766	2697737.213	Y11	419123.415	2697708.938
Z12	419255.135	2697781.904	Y12	419252.905	2697763.564
Z13	419339.310	2697729.311	Y13	419335.726	2697707.943
Z14	419419.365	2697669.445	Y14	419415.868	2697648.313
Z15	419479.086	2697633.834	Y15	419490.994	2697616.916
Z16	419573.130	2697719.361	Y16	419571.108	2697695.509
Z17	419655.909	2697772.208	Y17	419651.032	2697754.746

水发规划设计有限公司

工程名称

梅县区流域面积50平方公里以下河道管理范围划定-- 横石水

校核

韦婕

设计

温海龙

制图

黄景文

比例

1：2000

划界成果图

坐标系统


国家2000大地坐标

高程系统

1985国家高程基准

图号

图1

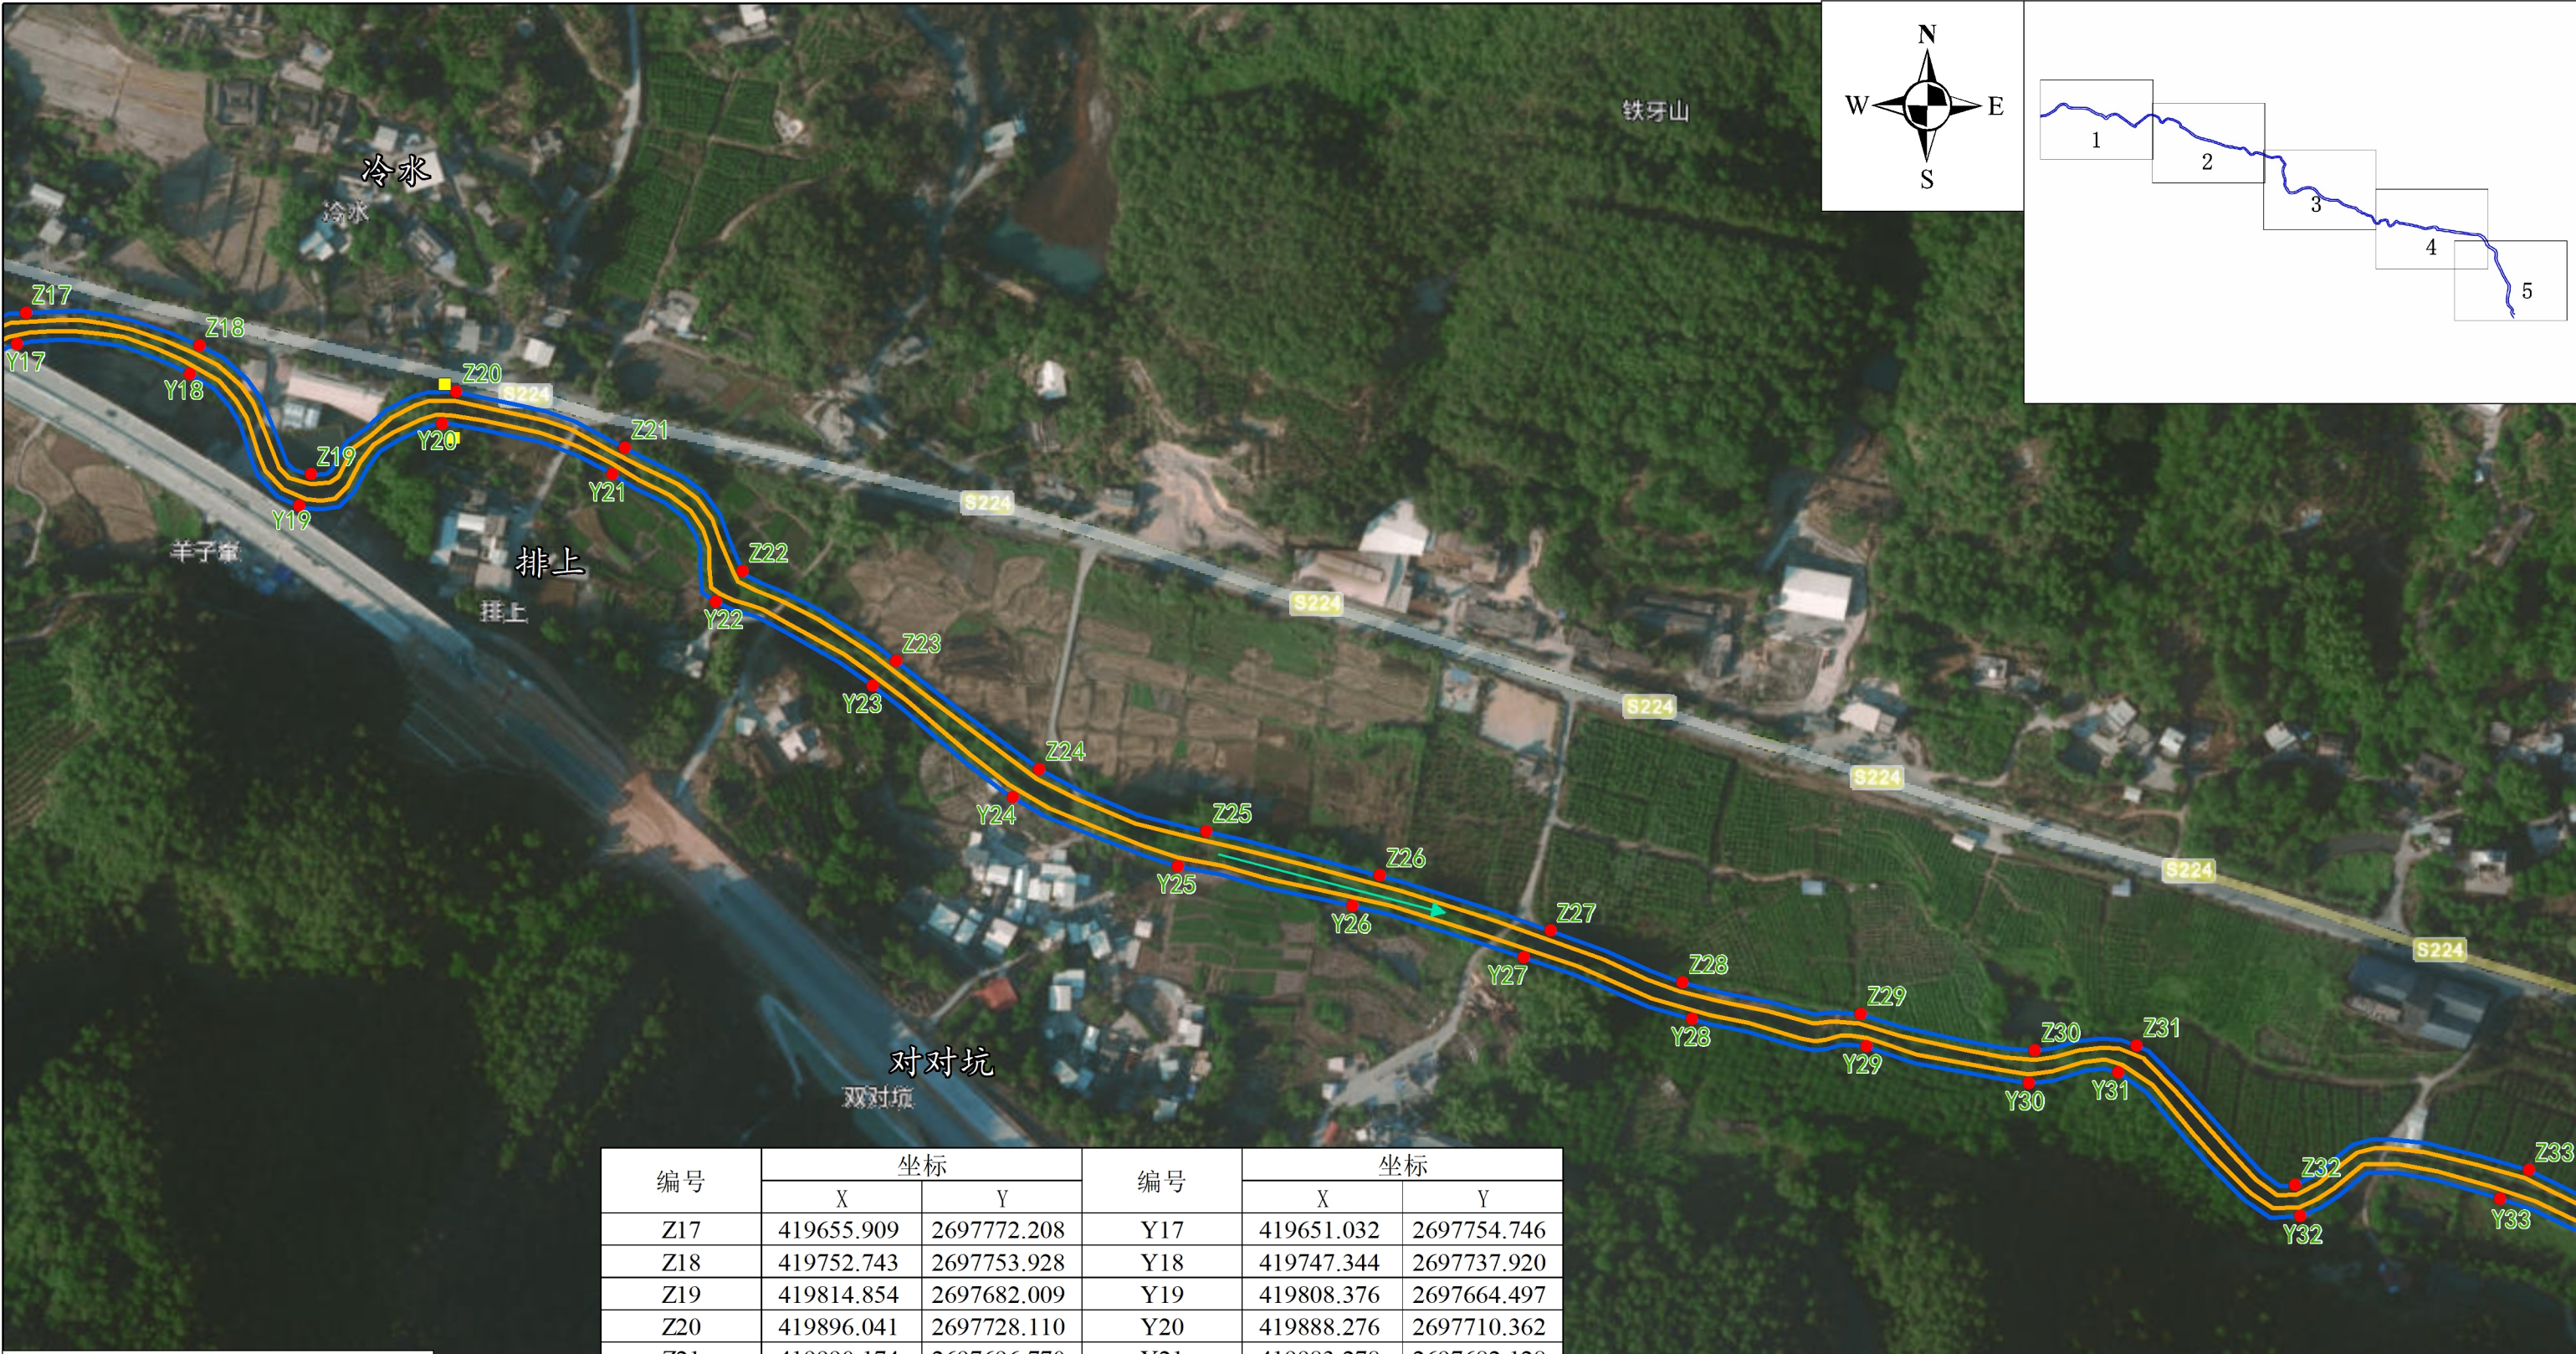

图例


- 界桩点
- 标示牌
- 水流方向
- 基准线
- 管理范围线
- 已划界管理范围

编号	坐标		编号	坐标	
	X	Y		X	Y
Z17	419655.909	2697772.208	Y17	419651.032	2697754.746
Z18	419752.743	2697753.928	Y18	419747.344	2697737.920
Z19	419814.854	2697682.009	Y19	419808.376	2697664.497
Z20	419896.041	2697728.110	Y20	419888.276	2697710.362
Z21	419990.174	2697696.770	Y21	419983.278	2697682.128
Z22	420055.913	2697628.160	Y22	420040.768	2697611.065
Z23	420141.457	2697577.744	Y23	420128.457	2697564.108
Z24	420221.374	2697517.642	Y24	420206.655	2697501.925
Z25	420314.575	2697482.807	Y25	420298.641	2697463.460
Z26	420411.488	2697458.198	Y26	420396.092	2697441.329
Z27	420506.608	2697427.467	Y27	420491.765	2697412.488
Z28	420580.257	2697398.585	Y28	420585.538	2697378.151
Z29	420679.761	2697380.953	Y29	420682.909	2697362.874
Z30	420776.751	2697360.575	Y30	420773.493	2697342.427
Z31	420833.703	2697363.262	Y31	420823.397	2697348.277
Z32	420921.945	2697285.499	Y32	420925.063	2697268.209
Z33	421052.508	2697293.921	Y33	421036.543	2697277.918



水发规划设计有限公司

工程名称		梅县区流域面积50平方公里以下河道管理范围划定——横石水		
校核	韦婕	划界成果图		
设计	温海龙			
制图	黄景文	坐标系统	国家2000大地坐标	图号
比例	1: 2000	高程系统	1985国家高程基准	图2

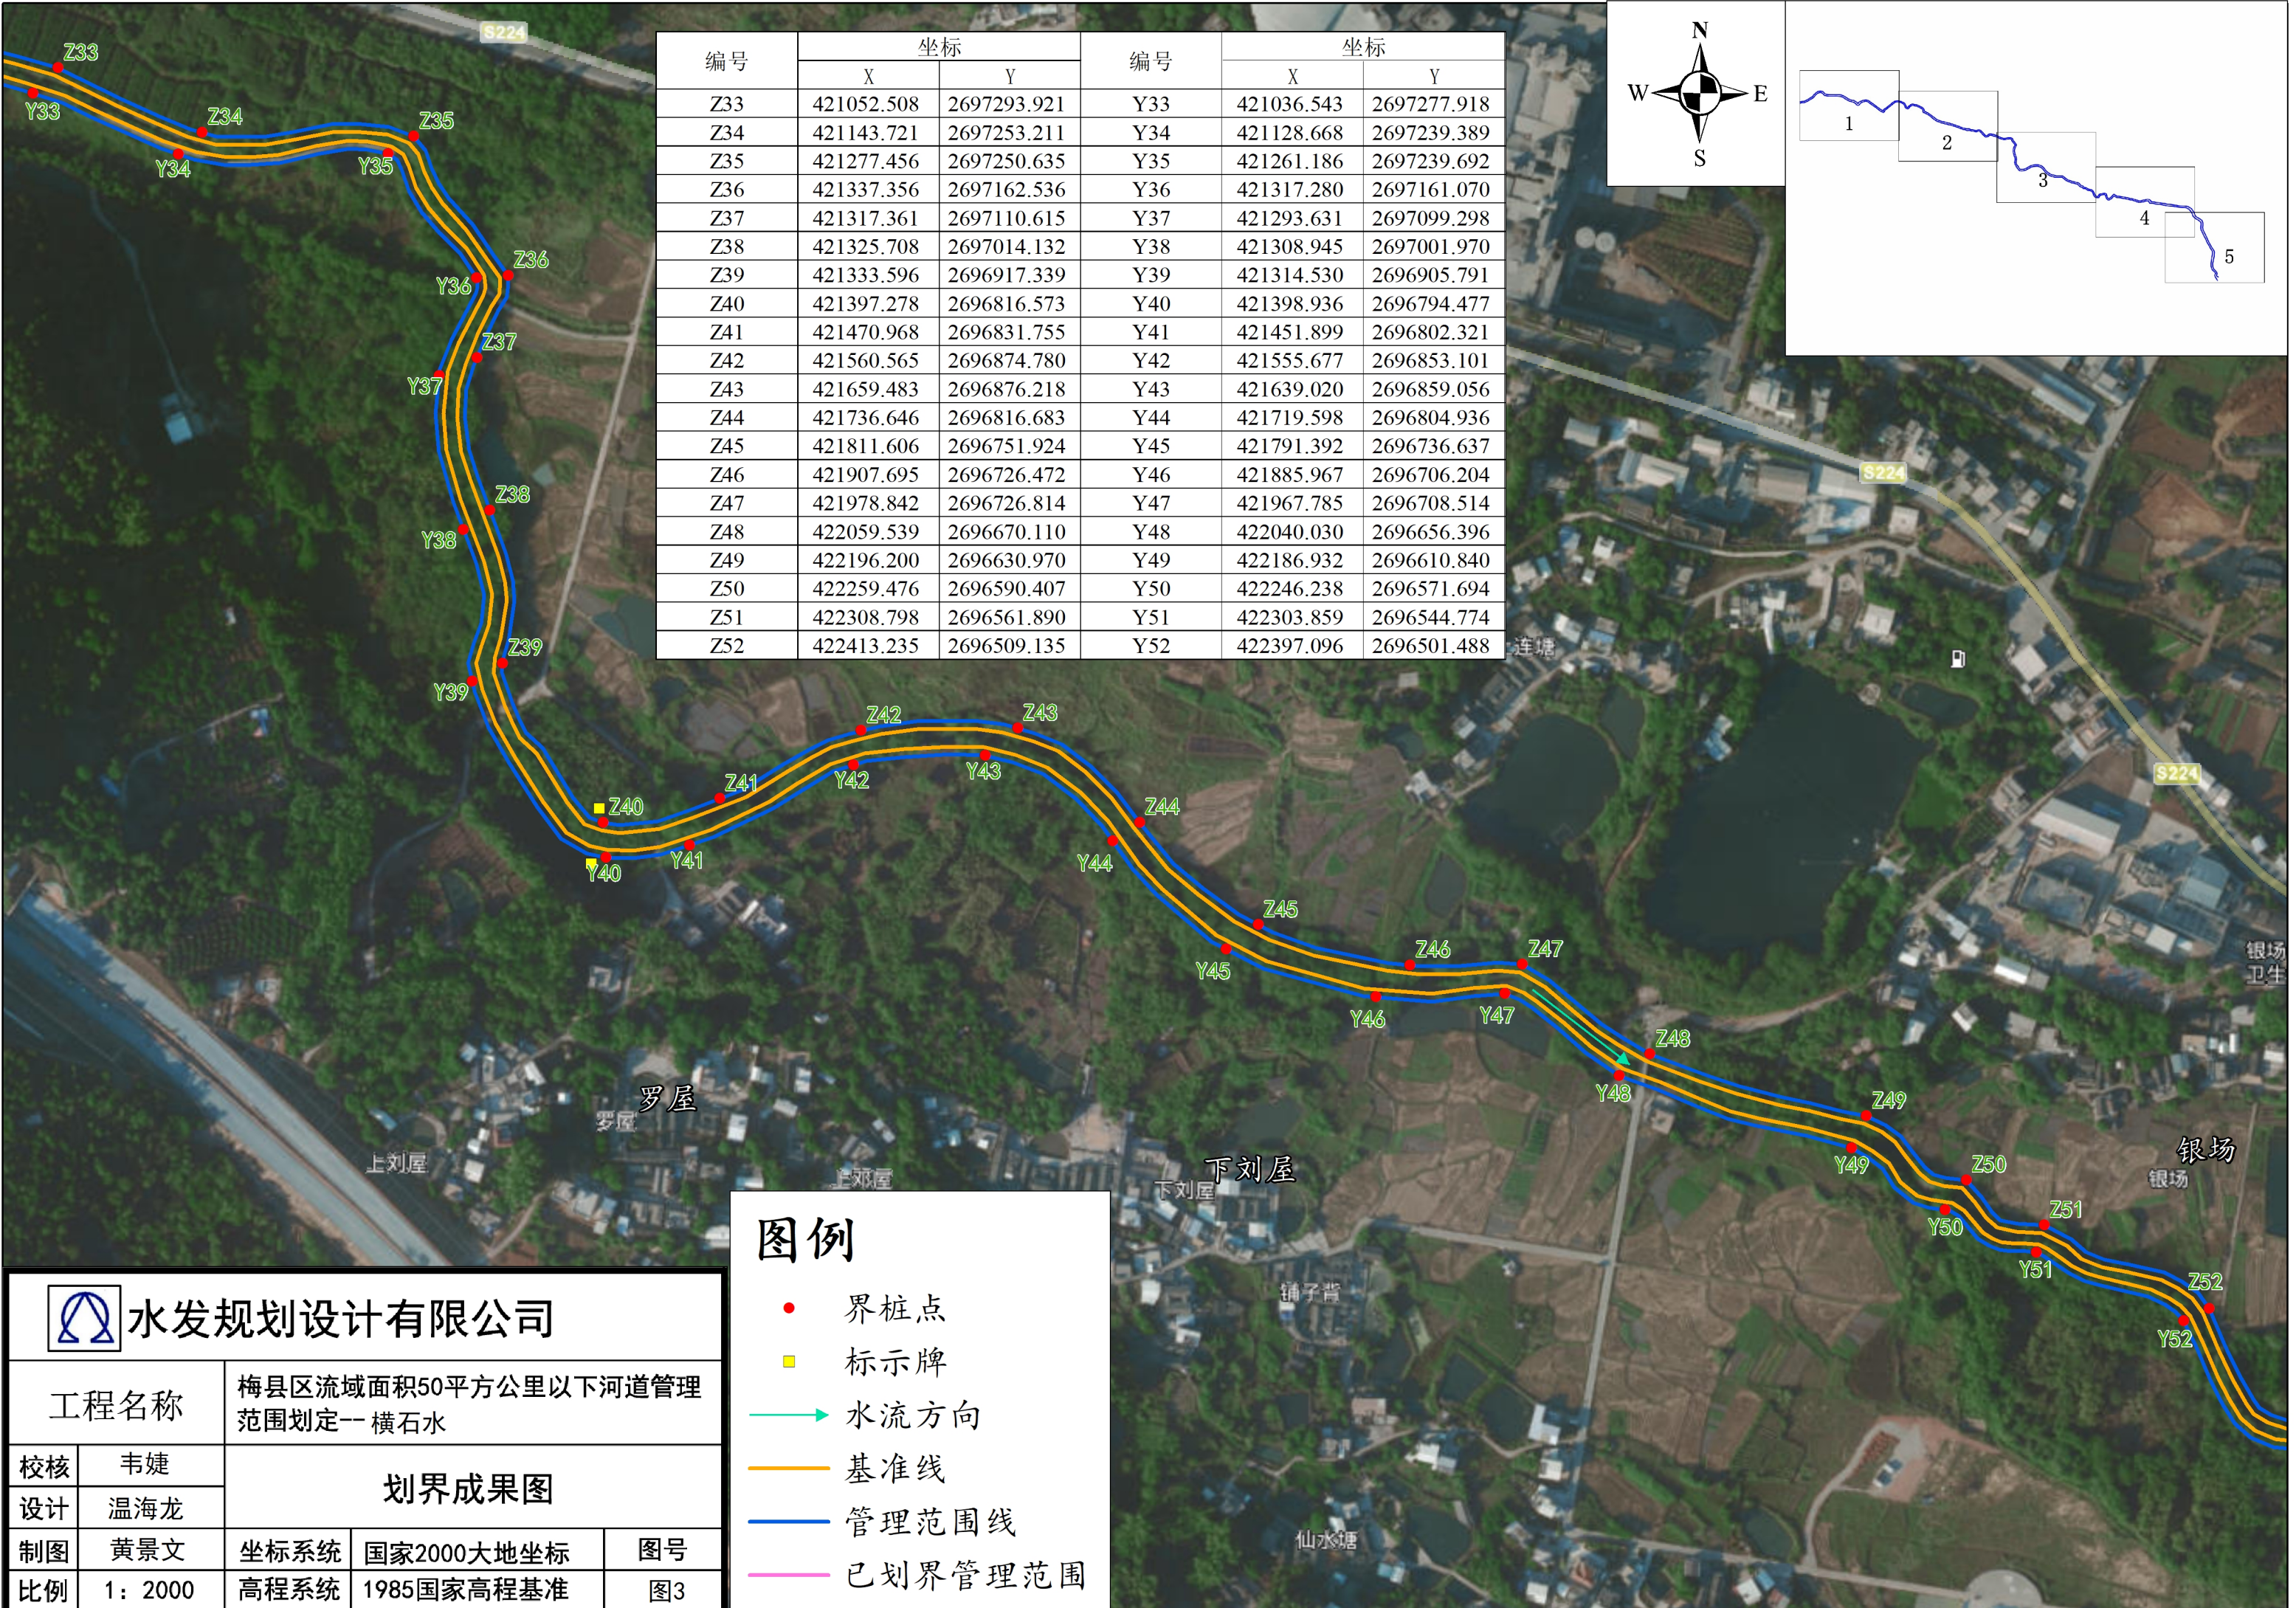

编号	坐标		编号	坐标	
	X	Y		X	Y
Z33	421052.508	2697293.921	Y33	421036.543	2697277.918
Z34	421143.721	2697253.211	Y34	421128.668	2697239.389
Z35	421277.456	2697250.635	Y35	421261.186	2697239.692
Z36	421337.356	2697162.536	Y36	421317.280	2697161.070
Z37	421317.361	2697110.615	Y37	421293.631	2697099.298
Z38	421325.708	2697014.132	Y38	421308.945	2697001.970
Z39	421333.596	2696917.339	Y39	421314.530	2696905.791
Z40	421397.278	2696816.573	Y40	421398.936	2696794.477
Z41	421470.968	2696831.755	Y41	421451.899	2696802.321
Z42	421560.565	2696874.780	Y42	421555.677	2696853.101
Z43	421659.483	2696876.218	Y43	421639.020	2696859.056
Z44	421736.646	2696816.683	Y44	421719.598	2696804.936
Z45	421811.606	2696751.924	Y45	421791.392	2696736.637
Z46	421907.695	2696726.472	Y46	421885.967	2696706.204
Z47	421978.842	2696726.814	Y47	421967.785	2696708.514
Z48	422059.539	2696670.110	Y48	422040.030	2696656.396
Z49	422196.200	2696630.970	Y49	422186.932	2696610.840
Z50	422259.476	2696590.407	Y50	422246.238	2696571.694
Z51	422308.798	2696561.890	Y51	422303.859	2696544.774
Z52	422413.235	2696509.135	Y52	422397.096	2696501.488

图例

- 界桩点
- 标示牌
- 水流方向
- 基准线
- 管理范围线
- 已划界管理范围



水发规划设计有限公司

工程名称

梅县区流域面积50平方公里以下河道管理范围划定一 横石水

划界成果图

校核

韦婕

设计

温海龙

制图

黄景文

坐标系统

国家2000大地坐标

图号


比例

1: 2000

高程系统

1985国家高程基准

图3

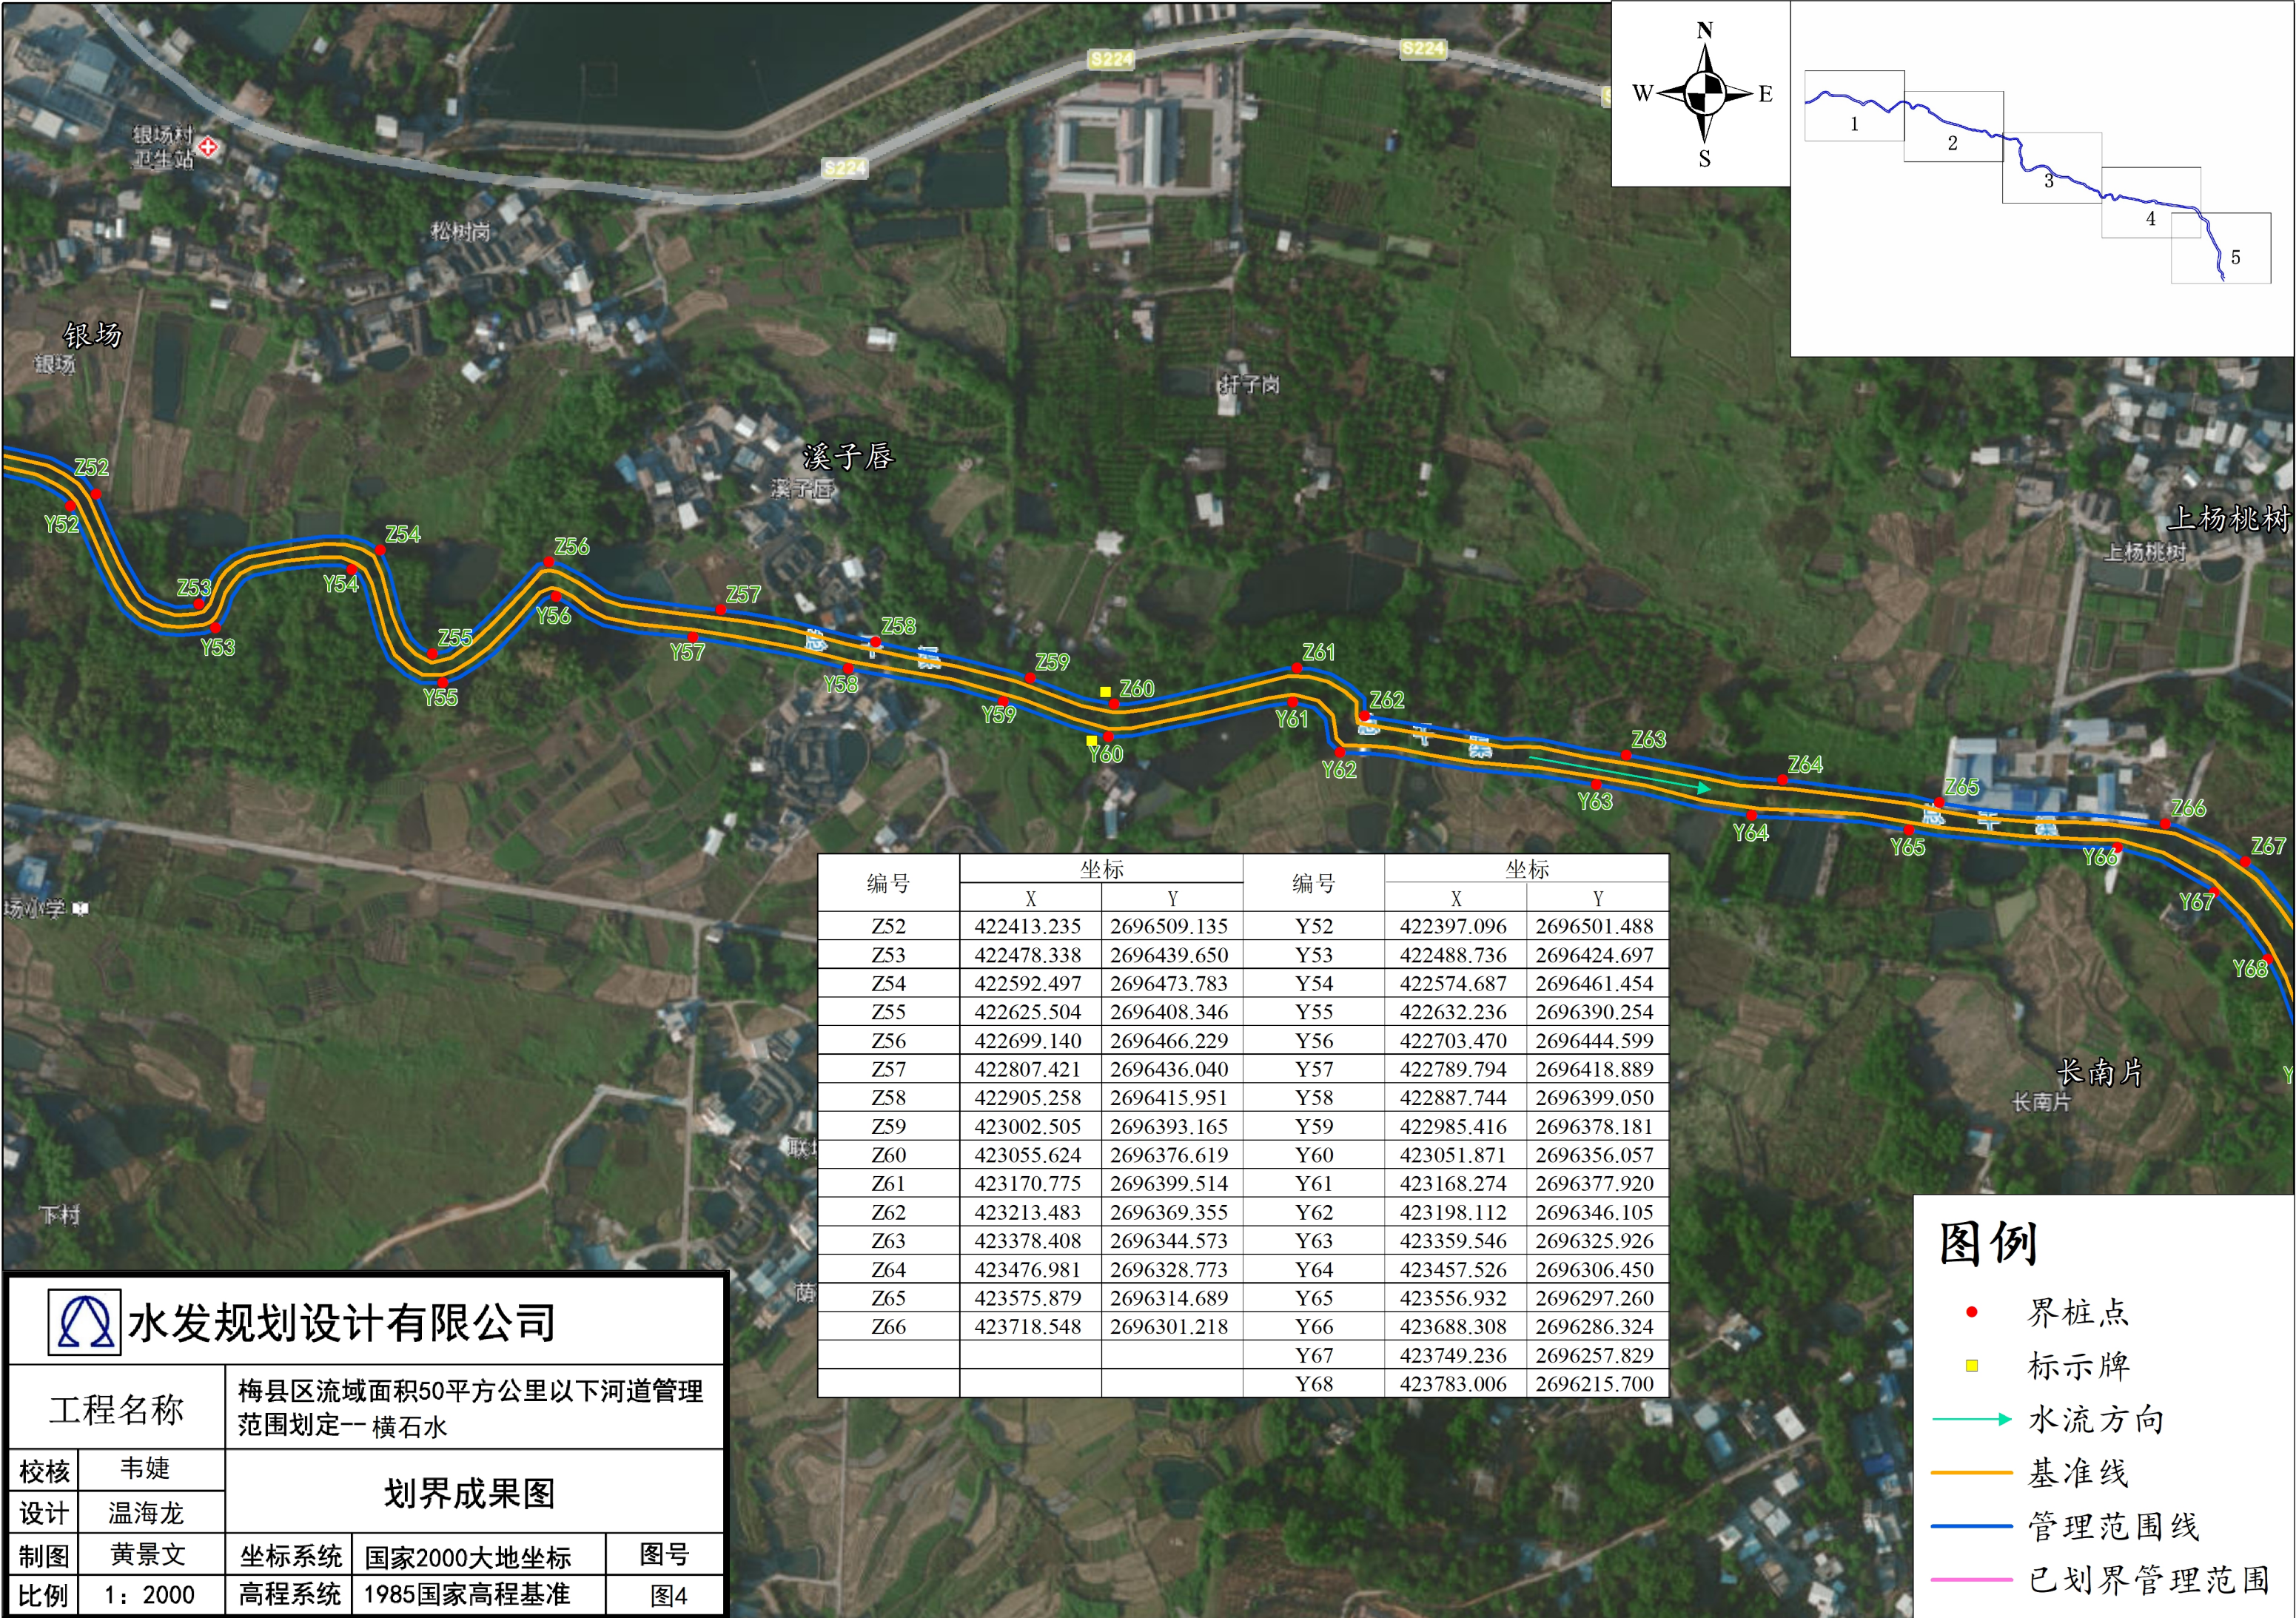

编号	坐标		编号	坐标	
	X	Y		X	Y
Z52	422413.235	2696509.135	Y52	422397.096	2696501.488
Z53	422478.338	2696439.650	Y53	422488.736	2696424.697
Z54	422592.497	2696473.783	Y54	422574.687	2696461.454
Z55	422625.504	2696408.346	Y55	422632.236	2696390.254
Z56	422699.140	2696466.229	Y56	422703.470	2696444.599
Z57	422807.421	2696436.040	Y57	422789.794	2696418.889
Z58	422905.258	2696415.951	Y58	422887.744	2696399.050
Z59	423002.505	2696393.165	Y59	422985.416	2696378.181
Z60	423055.624	2696376.619	Y60	423051.871	2696356.057
Z61	423170.775	2696399.514	Y61	423168.274	2696377.920
Z62	423213.483	2696369.355	Y62	423198.112	2696346.105
Z63	423378.408	2696344.573	Y63	423359.546	2696325.926
Z64	423476.981	2696328.773	Y64	423457.526	2696306.450
Z65	423575.879	2696314.689	Y65	423556.932	2696297.260
Z66	423718.548	2696301.218	Y66	423688.308	2696286.324
			Y67	423749.236	2696257.829
			Y68	423783.006	2696215.700



水发规划设计有限公司

工程名称

梅县区流域面积50平方公里以下河道管理范围划定—横石水

校核

韦婕

设计

温海龙

制图

黄景文

比例

1：2000

划界成果图

坐标系统

国家2000大地坐标

图号

高程系统

1985国家高程基准

图4

图例



界桩点



标示牌



水流方向




基准线



管理范围线



已划界管理范围

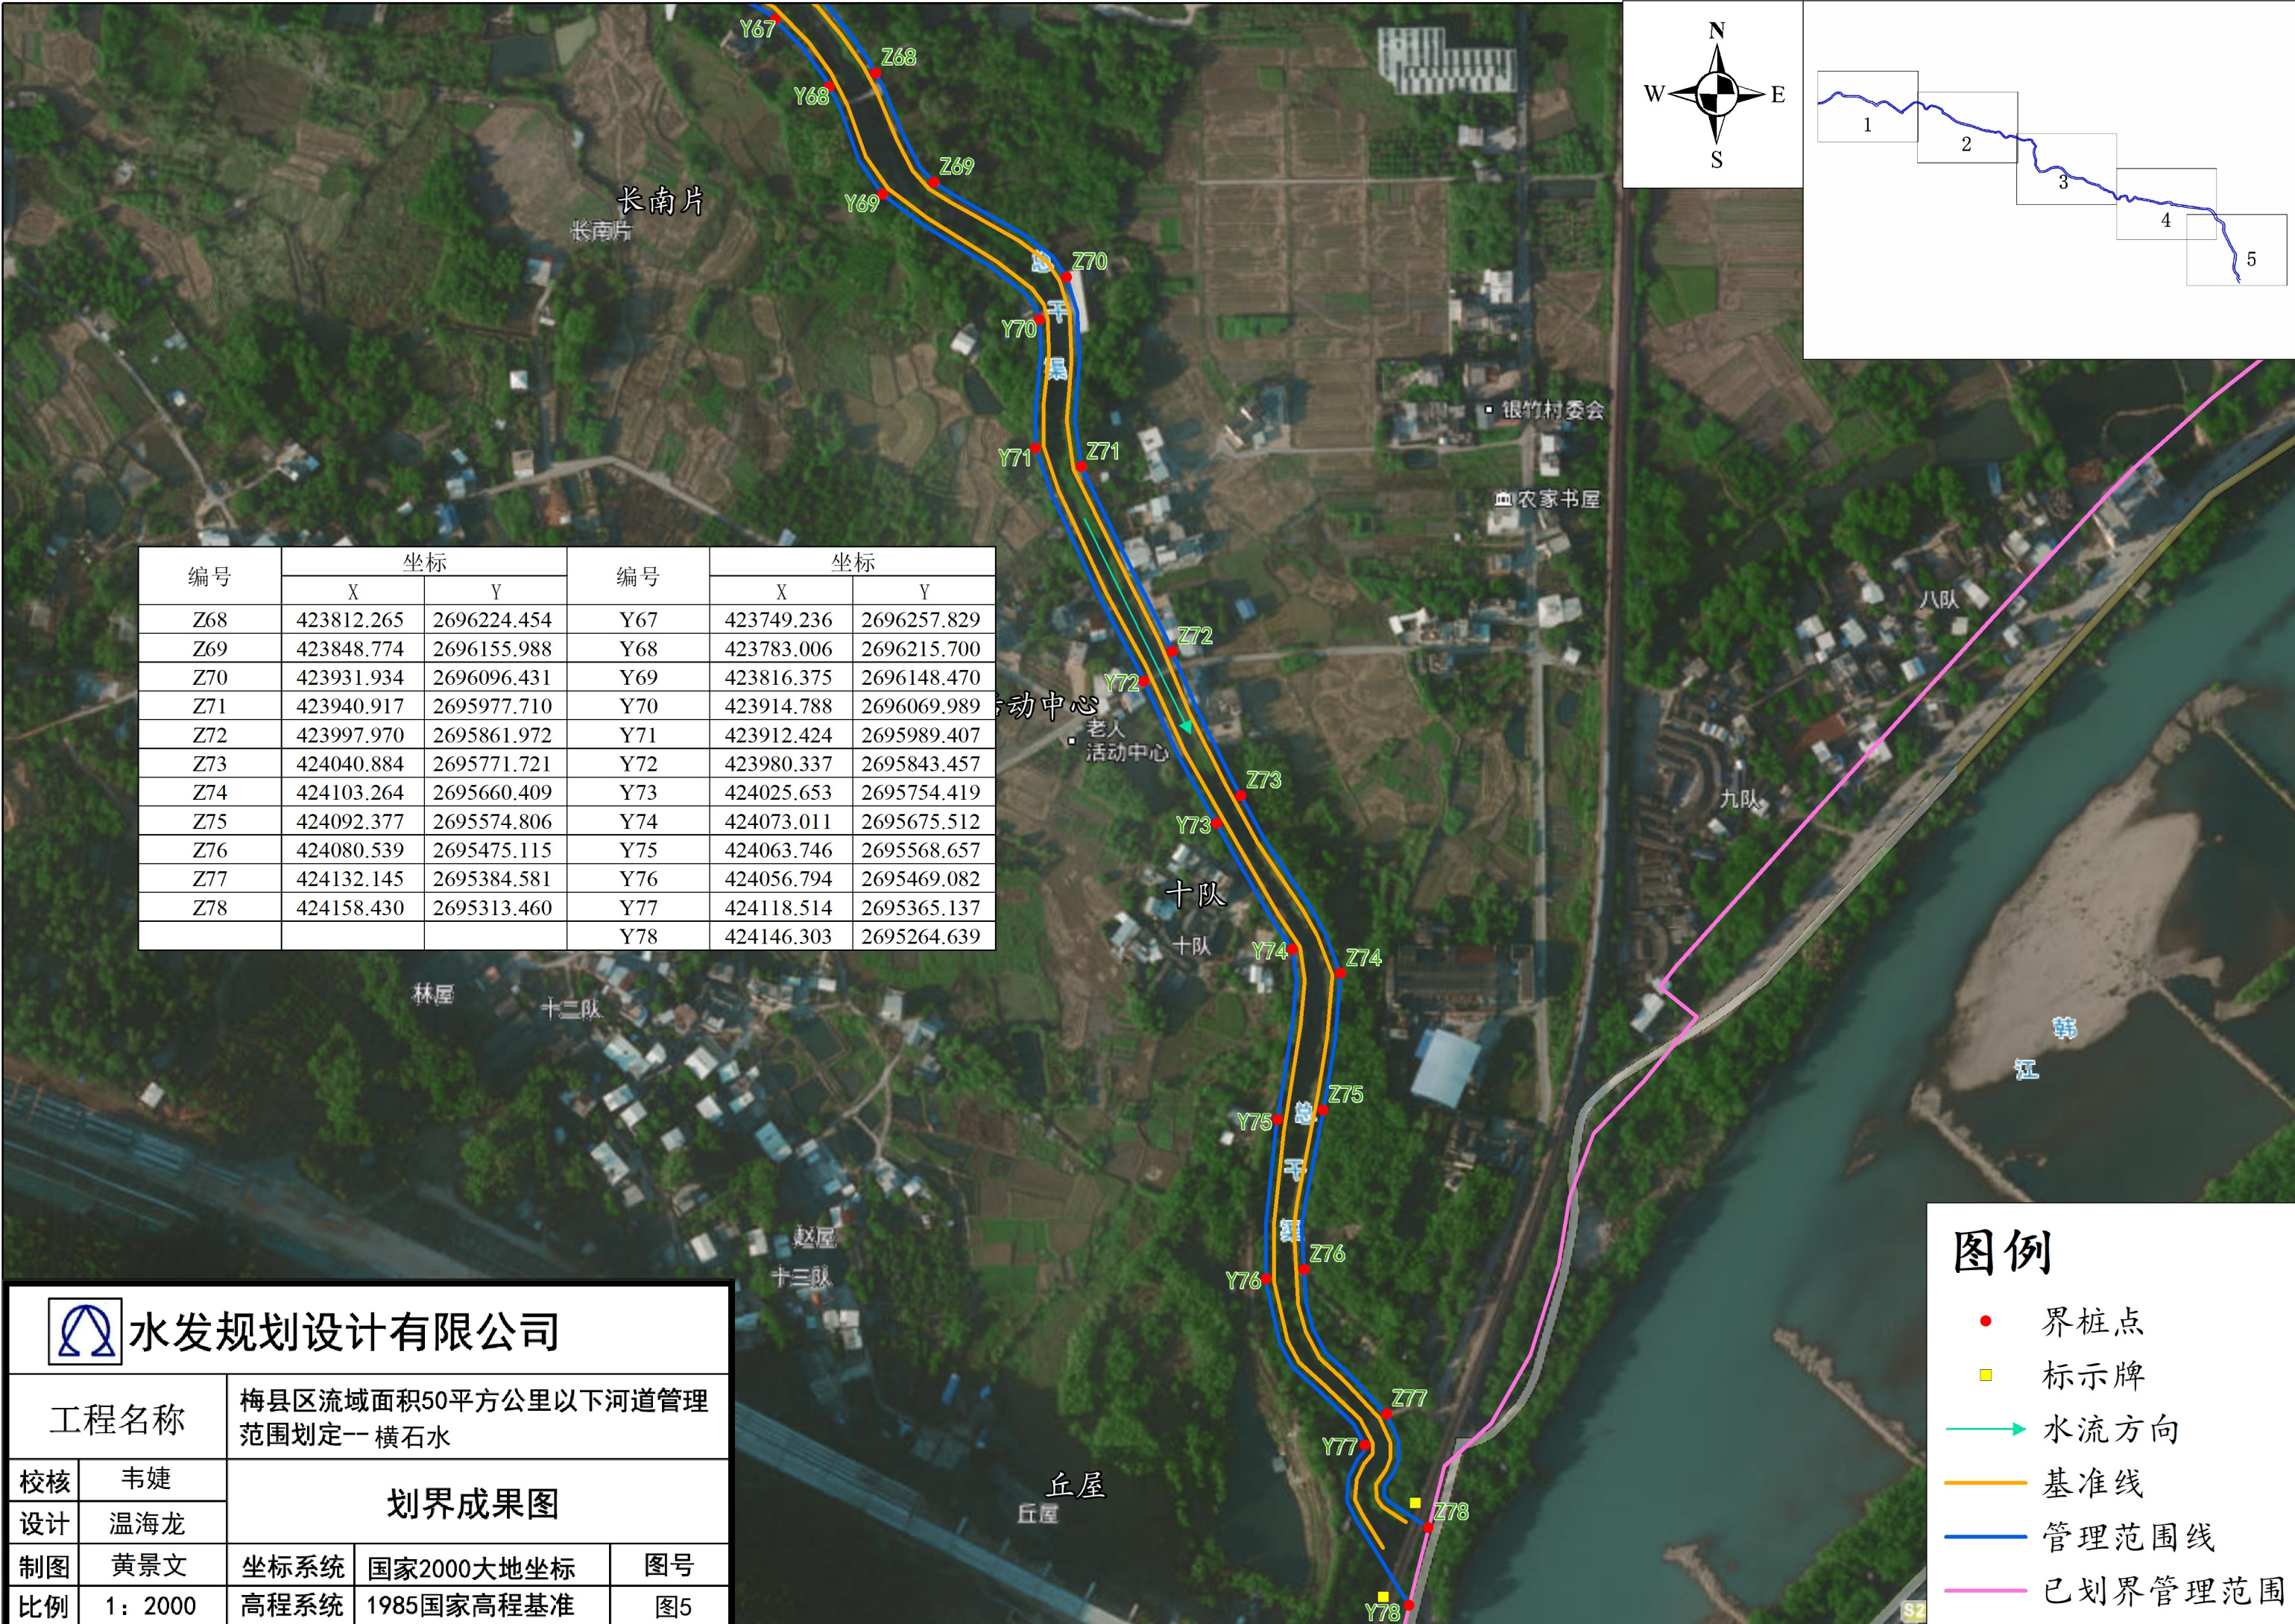

编号	坐标		编号	坐标	
	X	Y		X	Y
Z68	423812.265	2696224.454	Y67	423749.236	2696257.829
Z69	423848.774	2696155.988	Y68	423783.006	2696215.700
Z70	423931.934	2696096.431	Y69	423816.375	2696148.470
Z71	423940.917	2695977.710	Y70	423914.788	2696069.989
Z72	423997.970	2695861.972	Y71	423912.424	2695989.407
Z73	424040.884	2695771.721	Y72	423980.337	2695843.457
Z74	424103.264	2695660.409	Y73	424025.653	2695754.419
Z75	424092.377	2695574.806	Y74	424073.011	2695675.512
Z76	424080.539	2695475.115	Y75	424063.746	2695568.657
Z77	424132.145	2695384.581	Y76	424056.794	2695469.082
Z78	424158.430	2695313.460	Y77	424118.514	2695365.137
			Y78	424146.303	2695264.639



水发规划设计有限公司

工程名称

梅县区流域面积50平方公里以下河道管理范围划定一横石水

划界成果图

校核

韦婕

设计

温海龙

制图

黄景文

坐标系统

国家2000大地坐标

图号

比例

1: 2000

高程系统

1985国家高程基准

图5

图例

- 界桩点
- 标示牌
- 水流方向
- 基准线
- 管理范围线
- 已划界管理范围