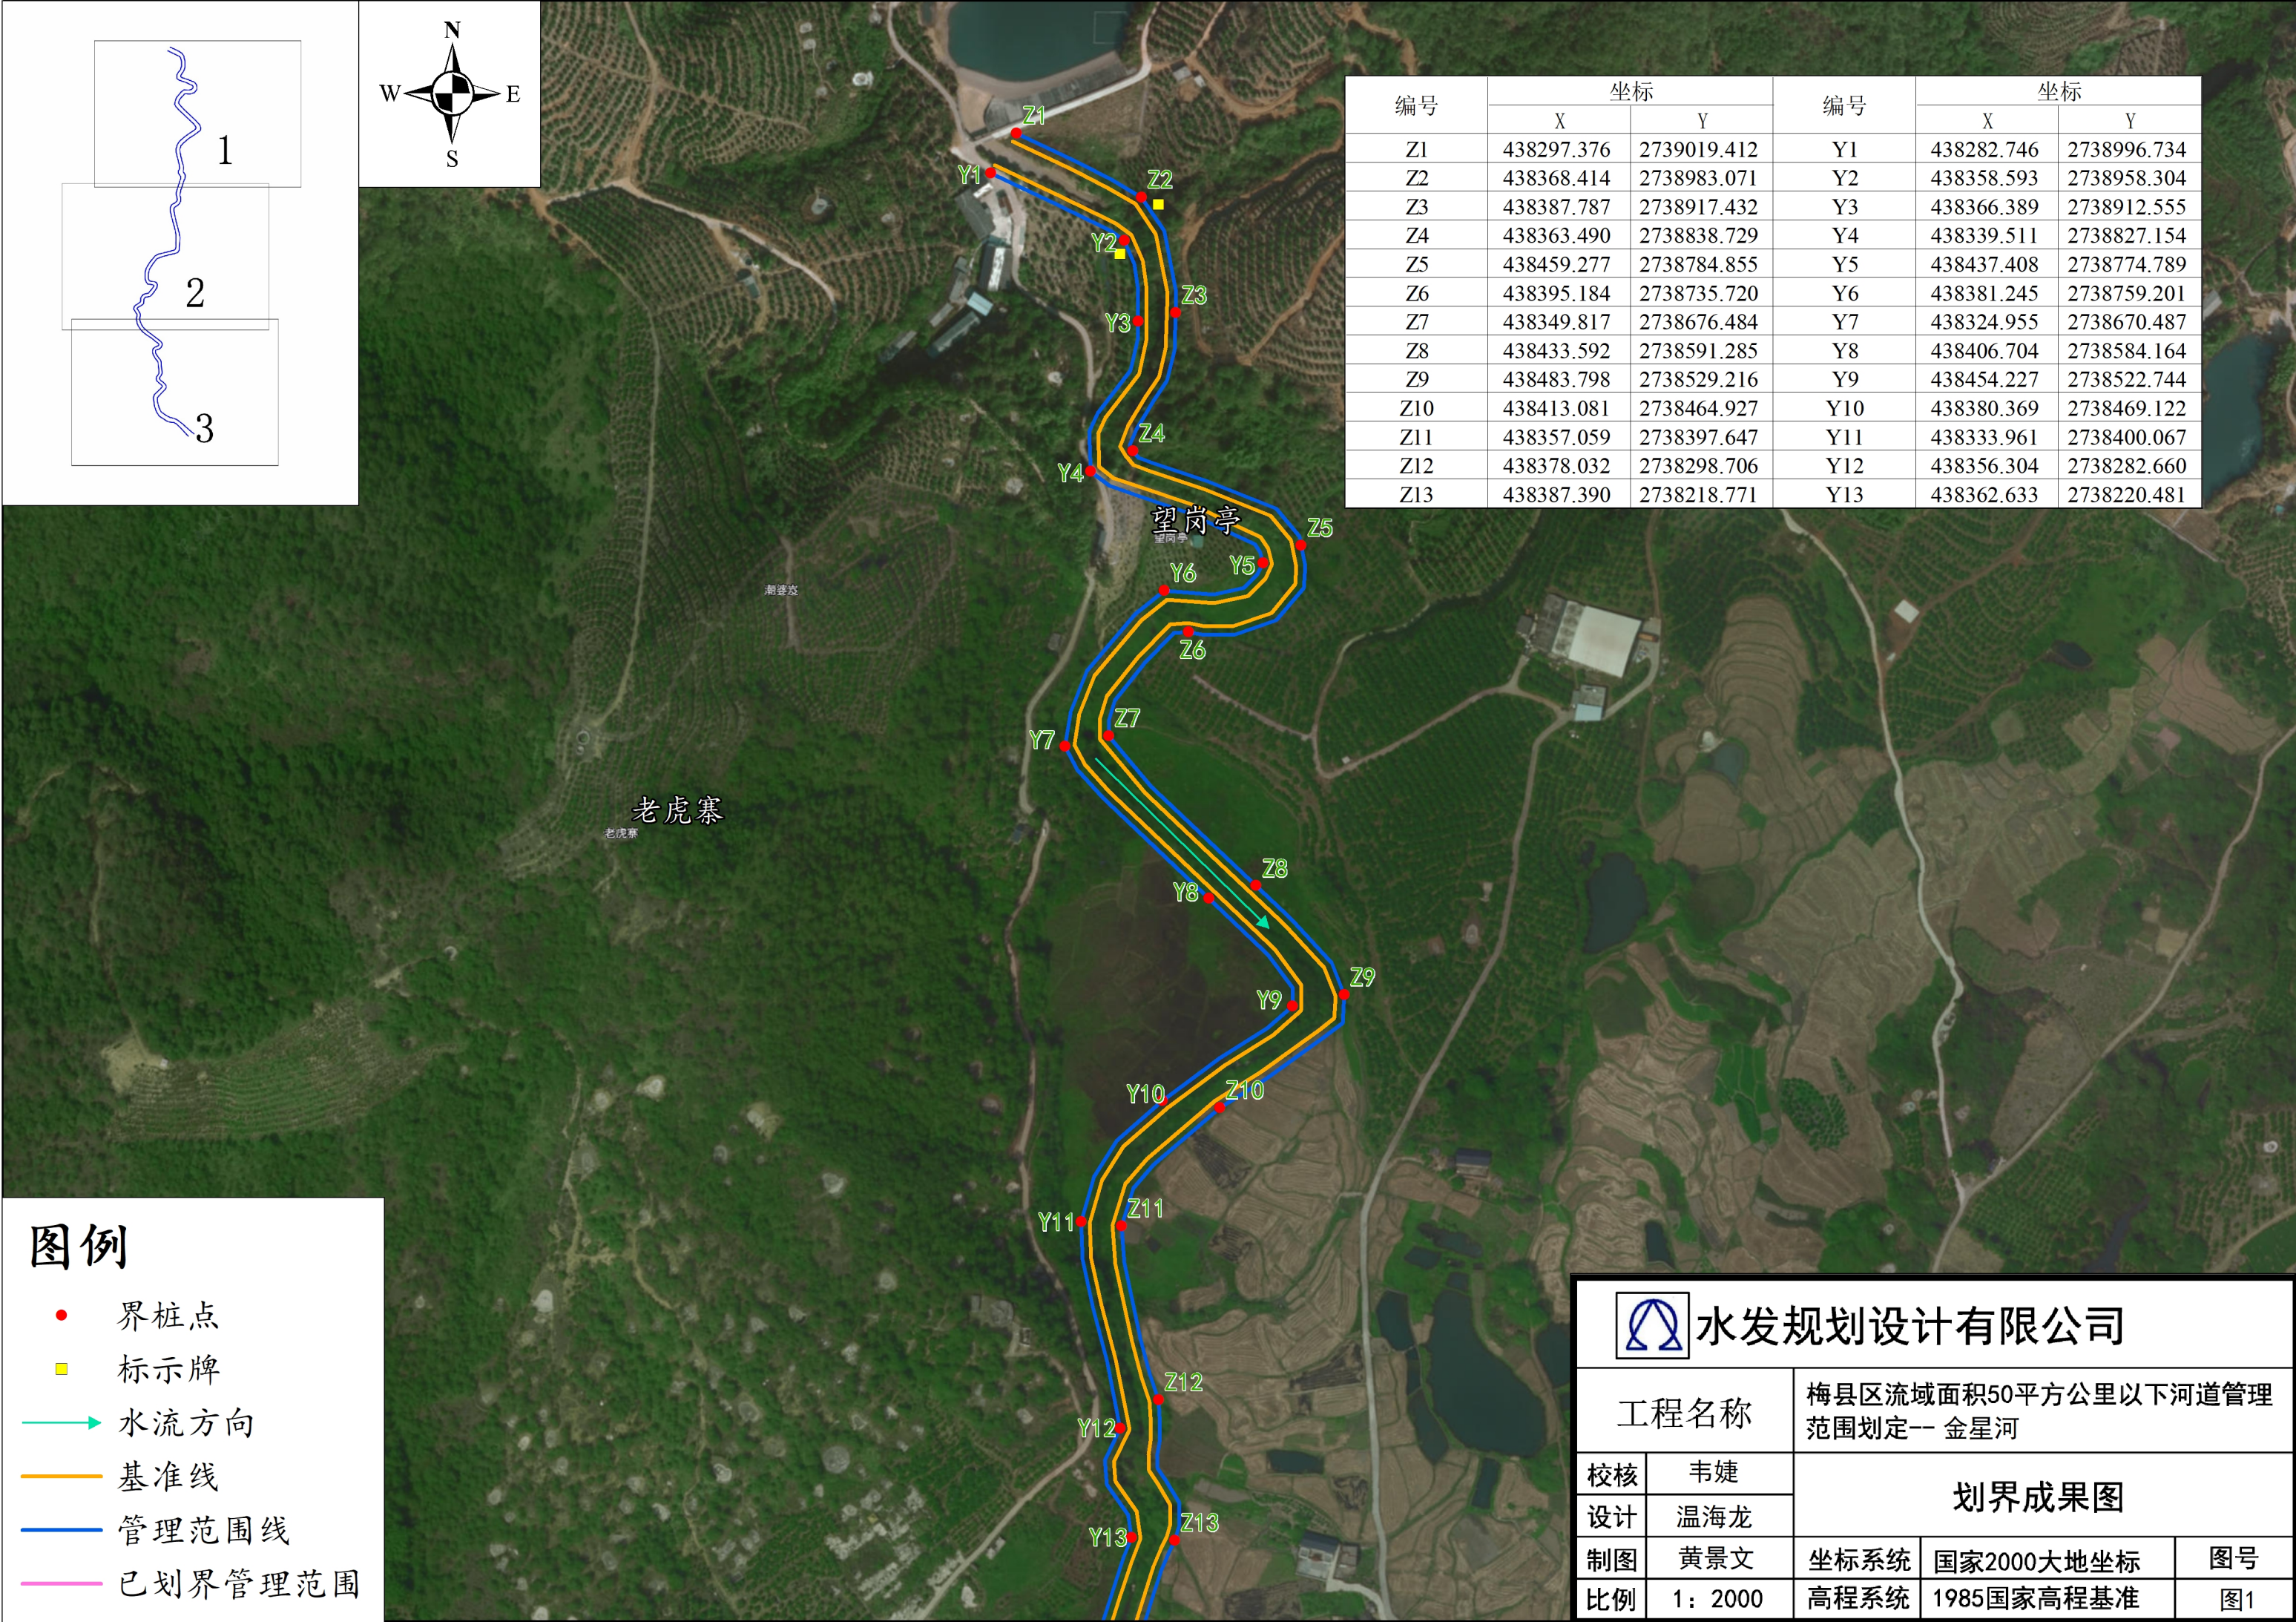





编号	坐标		编号	坐标	
	X	Y		X	Y
Z1	438297.376	2739019.412	Y1	438282.746	2738996.734
Z2	438368.414	2738983.071	Y2	438358.593	2738958.304
Z3	438387.787	2738917.432	Y3	438366.389	2738912.555
Z4	438363.490	2738838.729	Y4	438339.511	2738827.154
Z5	438459.277	2738784.855	Y5	438437.408	2738774.789
Z6	438395.184	2738735.720	Y6	438381.245	2738759.201
Z7	438349.817	2738676.484	Y7	438324.955	2738670.487
Z8	438433.592	2738591.285	Y8	438406.704	2738584.164
Z9	438483.798	2738529.216	Y9	438454.227	2738522.744
Z10	438413.081	2738464.927	Y10	438380.369	2738469.122
Z11	438357.059	2738397.647	Y11	438333.961	2738400.067
Z12	438378.032	2738298.706	Y12	438356.304	2738282.660
Z13	438387.390	2738218.771	Y13	438362.633	2738220.481

图例

- 界桩点
- 标示牌
- 水流方向
- 基准线
- 管理范围线
- 已划界管理范围

水发规划设计有限公司

工程名称		梅县区流域面积50平方公里以下河道管理范围划定-- 金星河		
校核	韦婕	划界成果图		
设计	温海龙			
制图	黄景文	坐标系统	国家2000大地坐标	图号
比例	1: 2000	高程系统	1985国家高程基准	图1

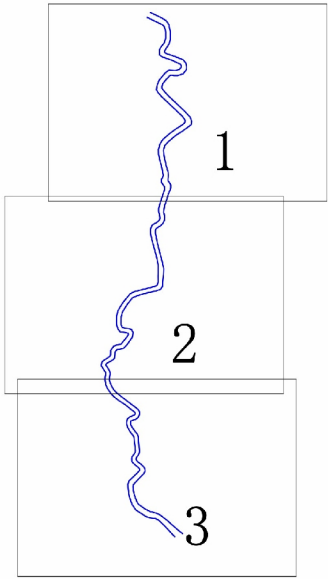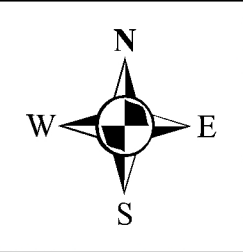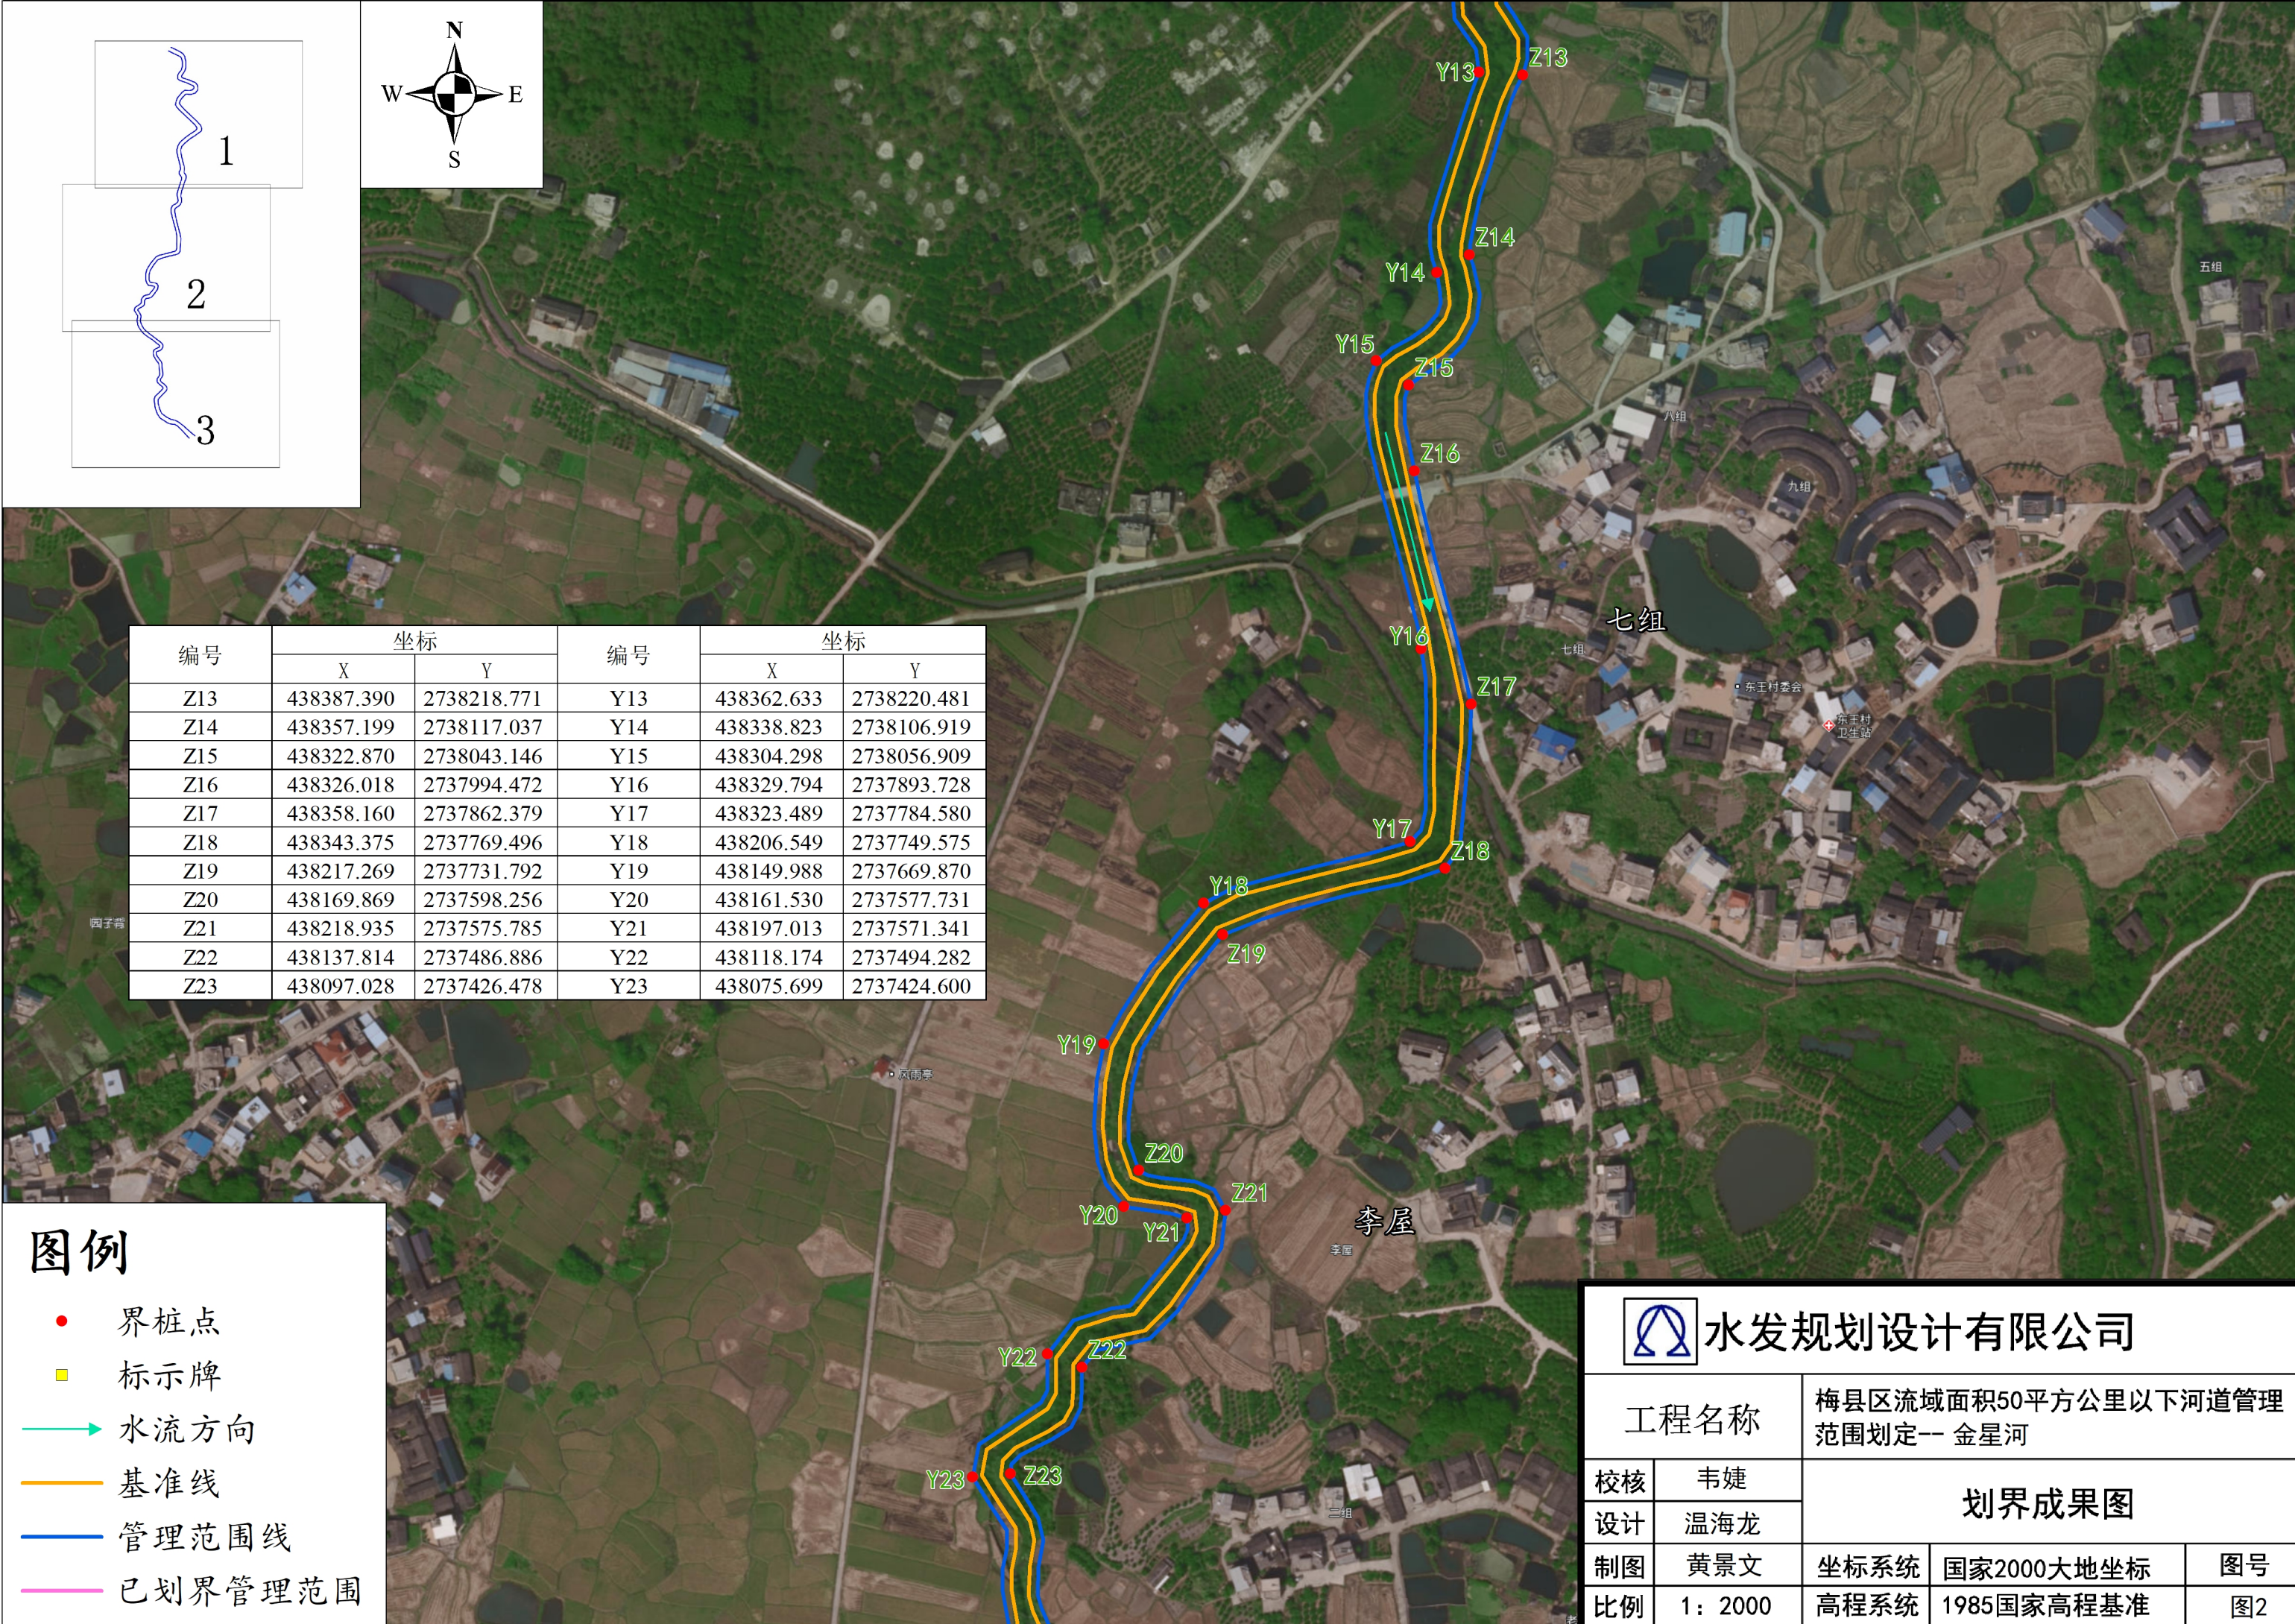

编号	坐标		编号	坐标	
	X	Y		X	Y
Z13	438387.390	2738218.771	Y13	438362.633	2738220.481
Z14	438357.199	2738117.037	Y14	438338.823	2738106.919
Z15	438322.870	2738043.146	Y15	438304.298	2738056.909
Z16	438326.018	2737994.472	Y16	438329.794	2737893.728
Z17	438358.160	2737862.379	Y17	438323.489	2737784.580
Z18	438343.375	2737769.496	Y18	438206.549	2737749.575
Z19	438217.269	2737731.792	Y19	438149.988	2737669.870
Z20	438169.869	2737598.256	Y20	438161.530	2737577.731
Z21	438218.935	2737575.785	Y21	438197.013	2737571.341
Z22	438137.814	2737486.886	Y22	438118.174	2737494.282
Z23	438097.028	2737426.478	Y23	438075.699	2737424.600



图例

- 界桩点
- 标示牌
- 水流方向
- 基准线
- 管理范围线
- 已划界管理范围



水发规划设计有限公司

工程名称		梅县区流域面积50平方公里以下河道管理范围划定-- 金星河		
校核	韦婕	划界成果图		
设计	温海龙			
制图	黄景文	坐标系统	国家2000大地坐标	图号
比例	1: 2000	高程系统	1985国家高程基准	图2

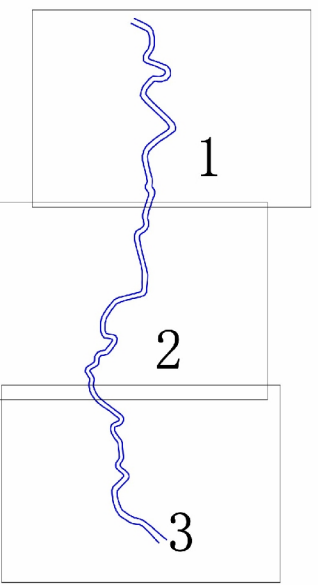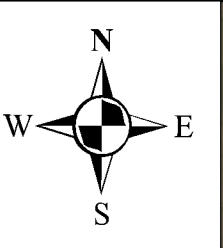

编号	坐标		编号	坐标	
	X	Y		X	Y
Z23	438097.028	2737426.478	Y23	438075.699	2737424.600
Z24	438127.640	2737323.757	Y24	438112.421	2737309.024
Z25	438236.824	2737231.938	Y25	438227.331	2737214.079
Z26	438209.119	2737173.102	Y26	438193.315	2737184.162
Z27	438240.734	2737111.206	Y27	438224.443	2737094.013
Z28	438232.104	2737002.630	Y28	438213.255	2736999.178
Z29	438274.112	2736949.311	Y29	438249.272	2736957.219
Z30	438218.521	2736877.796	Y30	438196.327	2736890.325
Z31	438246.746	2736796.849	Y31	438231.970	2736773.209
Z32	438341.609	2736751.181	Y32	438334.763	2736727.962
Z33	438443.121	2736666.672	Y33	438407.257	2736652.846

图例

- 界桩点
- 标示牌
- 水流方向
- 基准线
- 管理范围线
- 已划界管理范围



水发规划设计有限公司

工程名称		梅县区流域面积50平方公里以下河道管理范围划定-- 金星河		
校核	韦婕	划界成果图		
设计	温海龙			
制图	黄景文	坐标系统	国家2000大地坐标	图号
比例	1: 2000	高程系统	1985国家高程基准	图3