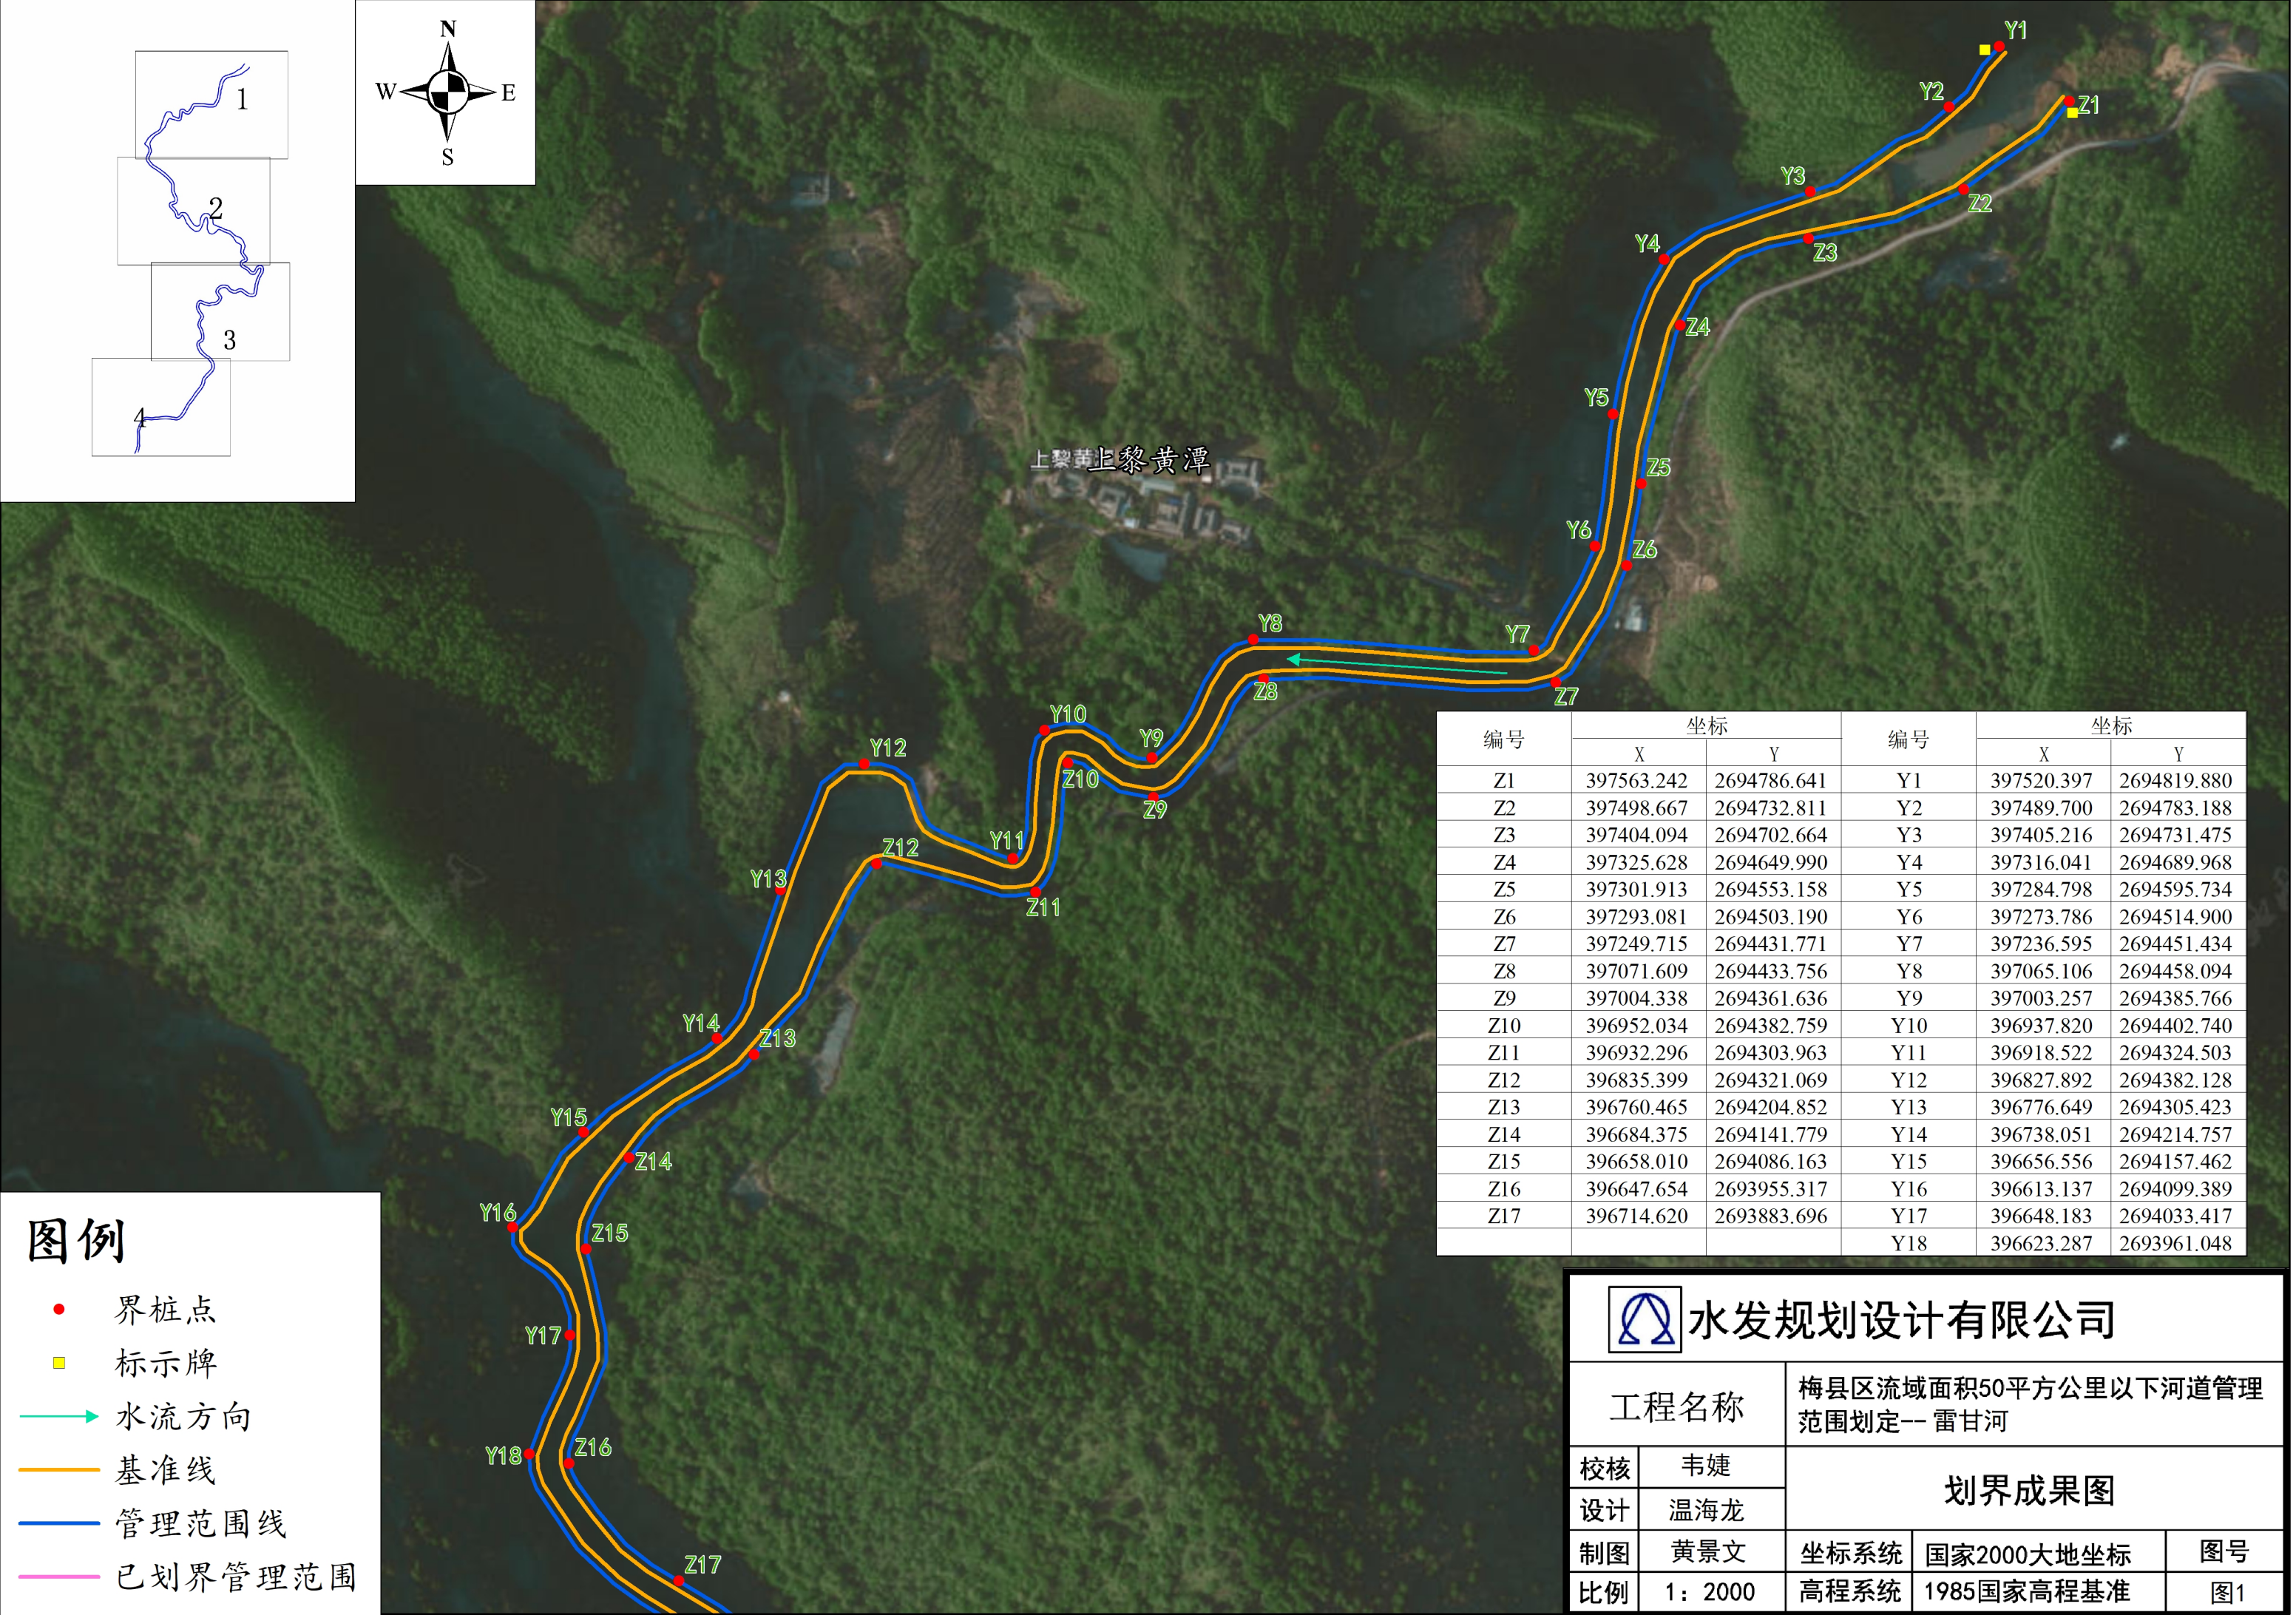



图例

- 界桩点
- 标示牌
- 水流方向
- 基准线
- 管理范围线
- 已划界管理范围

编号	坐标		编号	坐标	
	X	Y		X	Y
Z1	397563.242	2694786.641	Y1	397520.397	2694819.880
Z2	397498.667	2694732.811	Y2	397489.700	2694783.188
Z3	397404.094	2694702.664	Y3	397405.216	2694731.475
Z4	397325.628	2694649.990	Y4	397316.041	2694689.968
Z5	397301.913	2694553.158	Y5	397284.798	2694595.734
Z6	397293.081	2694503.190	Y6	397273.786	2694514.900
Z7	397249.715	2694431.771	Y7	397236.595	2694451.434
Z8	397071.609	2694433.756	Y8	397065.106	2694458.094
Z9	397004.338	2694361.636	Y9	397003.257	2694385.766
Z10	396952.034	2694382.759	Y10	396937.820	2694402.740
Z11	396932.296	2694303.963	Y11	396918.522	2694324.503
Z12	396835.399	2694321.069	Y12	396827.892	2694382.128
Z13	396760.465	2694204.852	Y13	396776.649	2694305.423
Z14	396684.375	2694141.779	Y14	396738.051	2694214.757
Z15	396658.010	2694086.163	Y15	396656.556	2694157.462
Z16	396647.654	2693955.317	Y16	396613.137	2694099.389
Z17	396714.620	2693883.696	Y17	396648.183	2694033.417
			Y18	396623.287	2693961.048

水发规划设计有限公司

工程名称		梅县区流域面积50平方公里以下河道管理范围划定--雷甘河		
校核	韦婕	划界成果图		
设计	温海龙			
制图	黄景文	坐标系统	国家2000大地坐标	图号
比例	1: 2000	高程系统	1985国家高程基准	图1

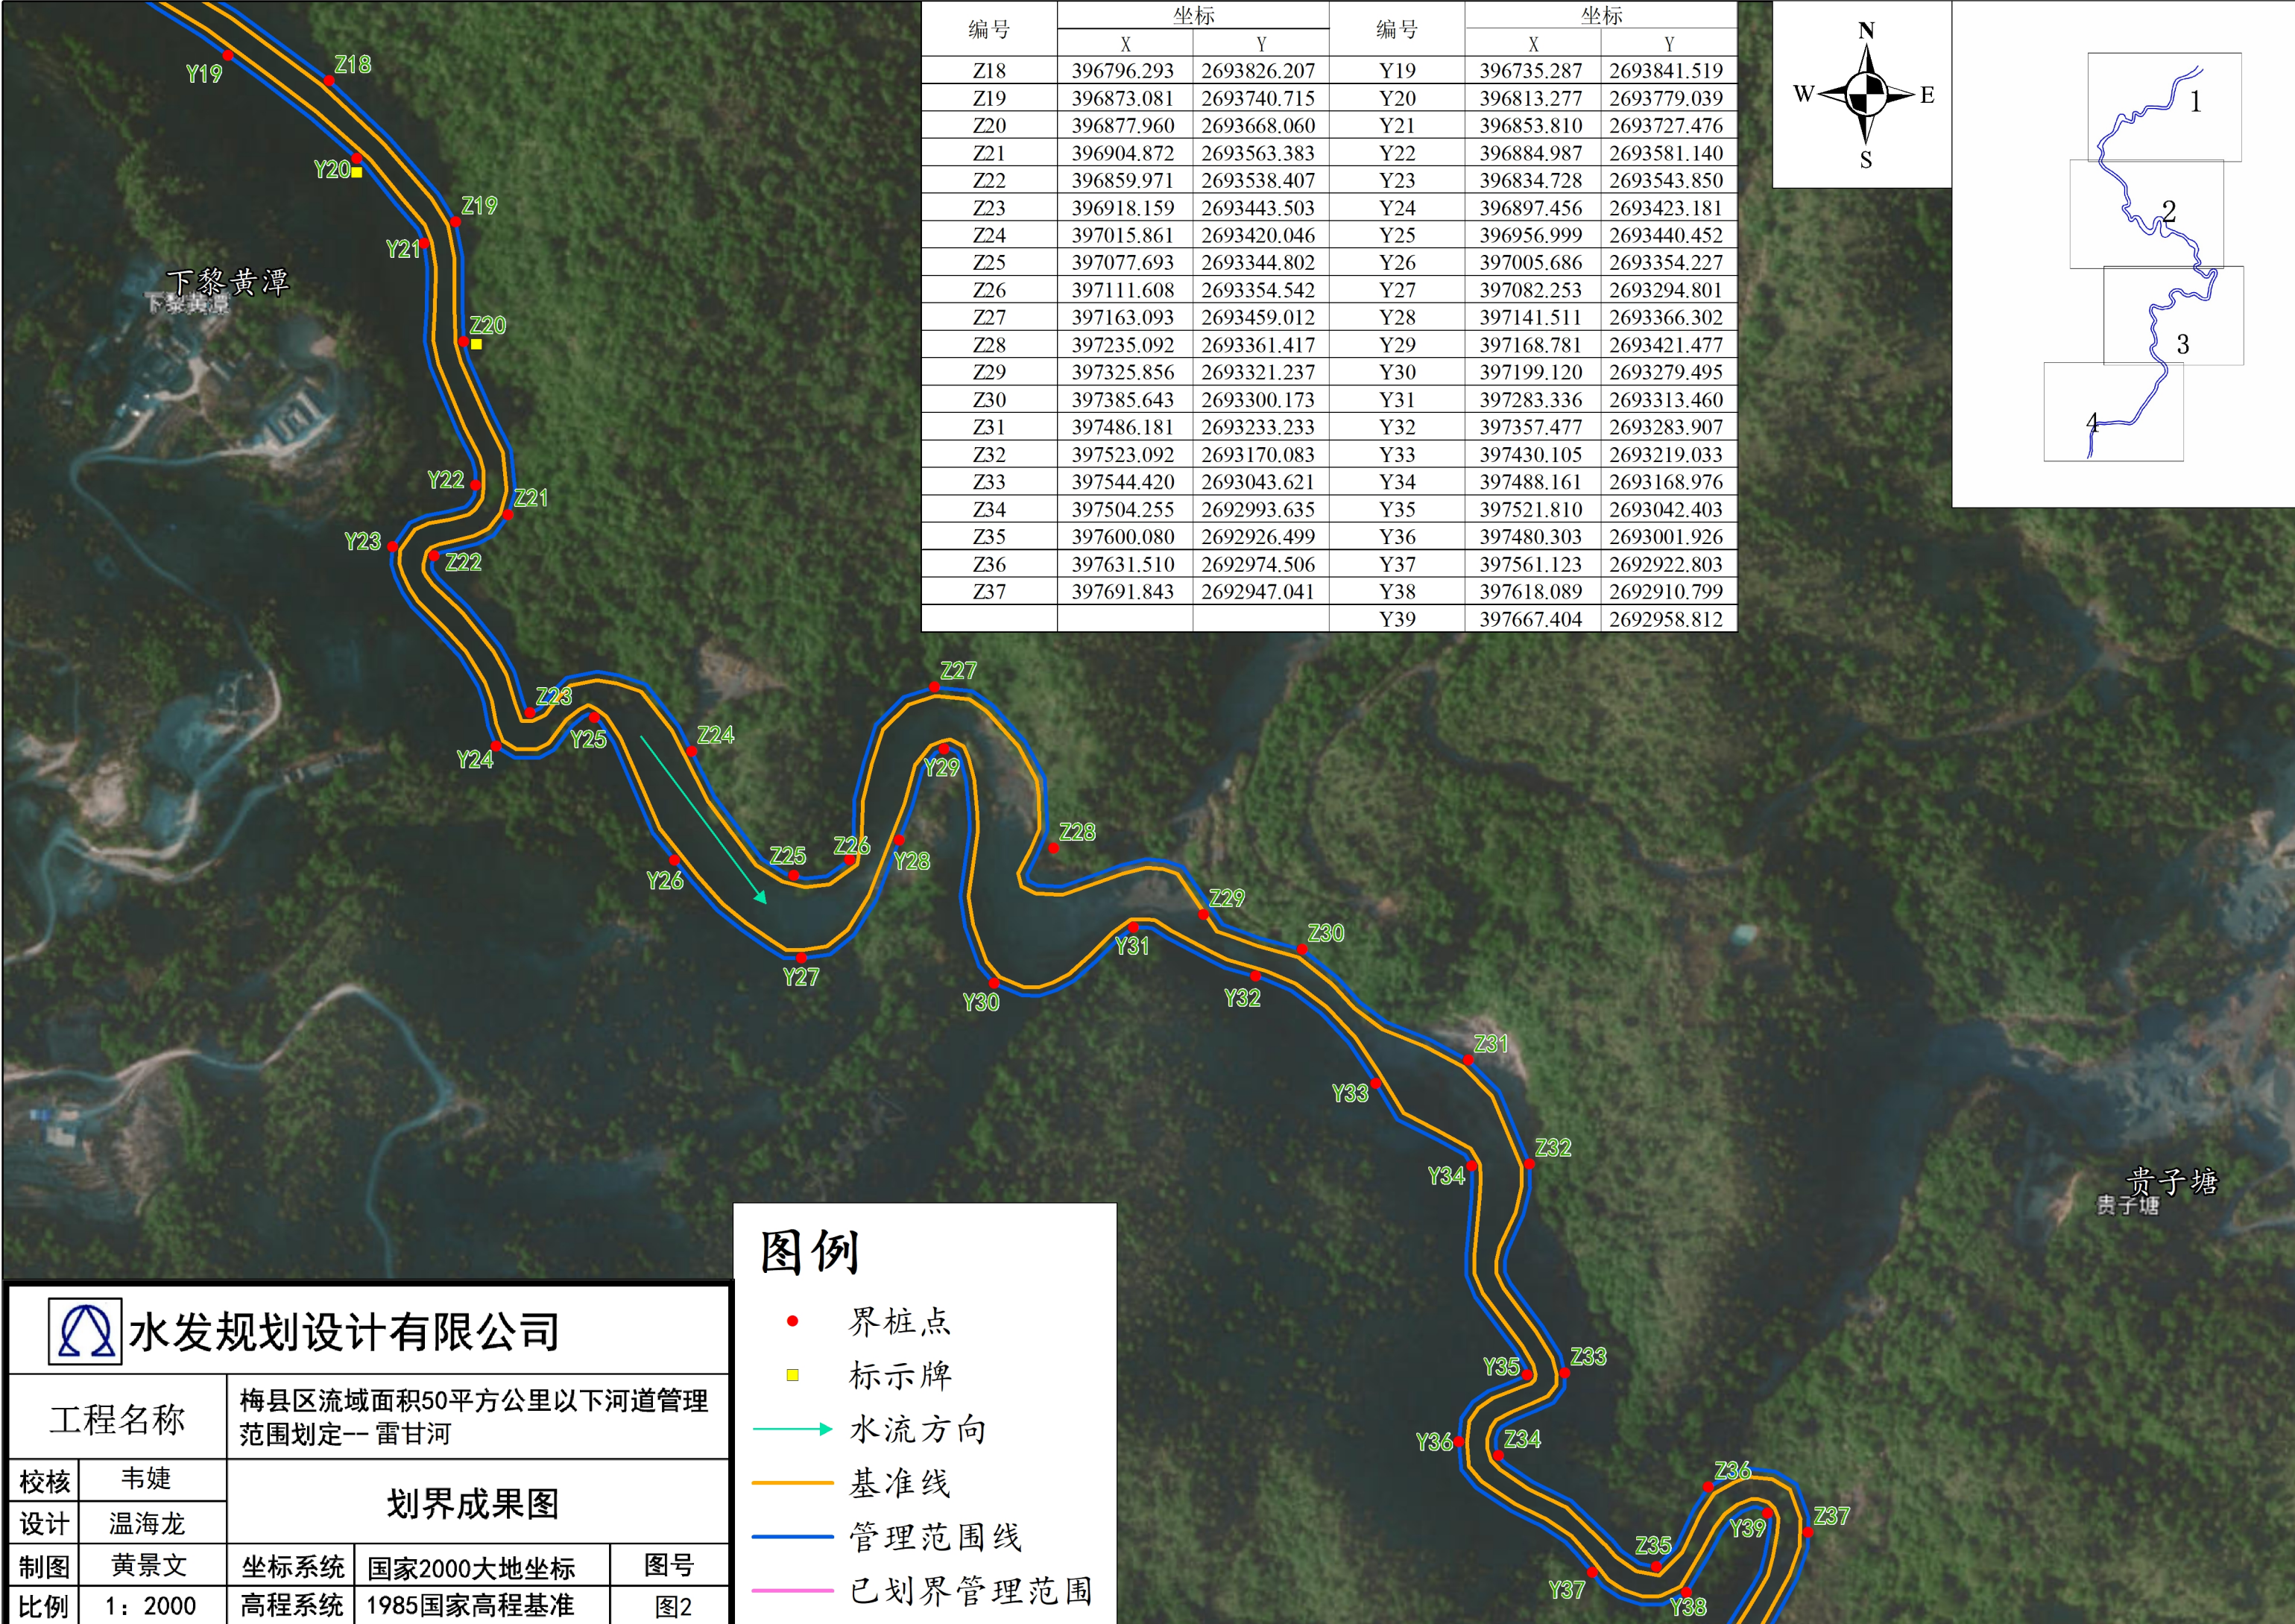

编号	坐标		编号	坐标	
	X	Y		X	Y
Z18	396796.293	2693826.207	Y19	396735.287	2693841.519
Z19	396873.081	2693740.715	Y20	396813.277	2693779.039
Z20	396877.960	2693668.060	Y21	396853.810	2693727.476
Z21	396904.872	2693563.383	Y22	396884.987	2693581.140
Z22	396859.971	2693538.407	Y23	396834.728	2693543.850
Z23	396918.159	2693443.503	Y24	396897.456	2693423.181
Z24	397015.861	2693420.046	Y25	396956.999	2693440.452
Z25	397077.693	2693344.802	Y26	397005.686	2693354.227
Z26	397111.608	2693354.542	Y27	397082.253	2693294.801
Z27	397163.093	2693459.012	Y28	397141.511	2693366.302
Z28	397235.092	2693361.417	Y29	397168.781	2693421.477
Z29	397325.856	2693321.237	Y30	397199.120	2693279.495
Z30	397385.643	2693300.173	Y31	397283.336	2693313.460
Z31	397486.181	2693233.233	Y32	397357.477	2693283.907
Z32	397523.092	2693170.083	Y33	397430.105	2693219.033
Z33	397544.420	2693043.621	Y34	397488.161	2693168.976
Z34	397504.255	2692993.635	Y35	397521.810	2693042.403
Z35	397600.080	2692926.499	Y36	397480.303	2693001.926
Z36	397631.510	2692974.506	Y37	397561.123	2692922.803
Z37	397691.843	2692947.041	Y38	397618.089	2692910.799
			Y39	397667.404	2692958.812

图例

- 界桩点
- 标示牌
- 水流方向
- 基准线
- 管理范围线
- 已划界管理范围



水发规划设计有限公司

工程名称

梅县区流域面积50平方公里以下河道管理范围划定--雷甘河

校核

韦婕

设计

温海龙

制图

黄景文

比例

1：2000

划界成果图

坐标系统



国家2000大地坐标

图号

高程系统

1985国家高程基准

图2

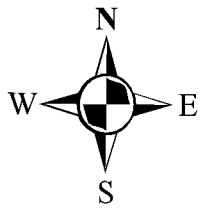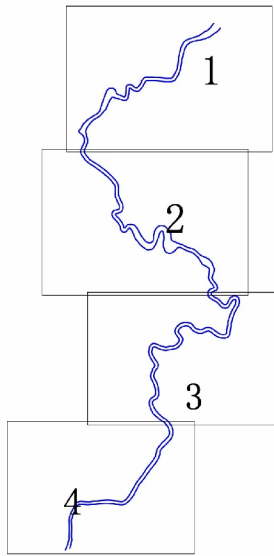

编号	坐标		编号	坐标	
	X	Y		X	Y
Z38	397637.310	2692797.581	Y40	397616.131	2692812.617
Z39	397608.541	2692706.000	Y41	397600.693	2692729.411
Z40	397486.445	2692749.751	Y42	397484.504	2692774.909
Z41	397424.664	2692734.344	Y43	397423.018	2692759.917
Z42	397341.231	2692784.130	Y44	397319.715	2692807.296
Z43	397280.029	2692742.625	Y45	397258.867	2692740.254
Z44	397309.804	2692686.419	Y46	397286.727	2692685.886
Z45	397196.176	2692619.508	Y47	397198.547	2692640.976
Z46	397121.335	2692643.110	Y48	397109.371	2692666.464
Z47	397146.520	2692522.022	Y49	397124.078	2692522.412
Z48	397115.770	2692454.510	Y50	397095.641	2692456.738
Z49	397145.445	2692373.792	Y51	397124.954	2692362.834
Z50	397137.853	2692297.019	Y52	397106.606	2692303.609
Z51	397137.049	2692206.841	Y53	397111.645	2692195.452
Z52	397198.287	2692155.706	Y54	397183.813	2692139.170
Z53	397241.824	2692045.783	Y55	397221.701	2692063.169
Z54	397163.572	2691951.613	Y56	397142.717	2691961.814

图例

- 界桩点
- 标示牌
- 水流方向
- 基准线
- 管理范围线
- 已划界管理范围



水发规划设计有限公司

工程名称

梅县区流域面积50平方公里以下河道管理范围划定--雷甘河

校核

韦婕

设计

温海龙

制图

黄景文

比例

1: 2000

划界成果图

坐标系统

国家2000大地坐标

图号

高程系统

1985国家高程基准

图3

