



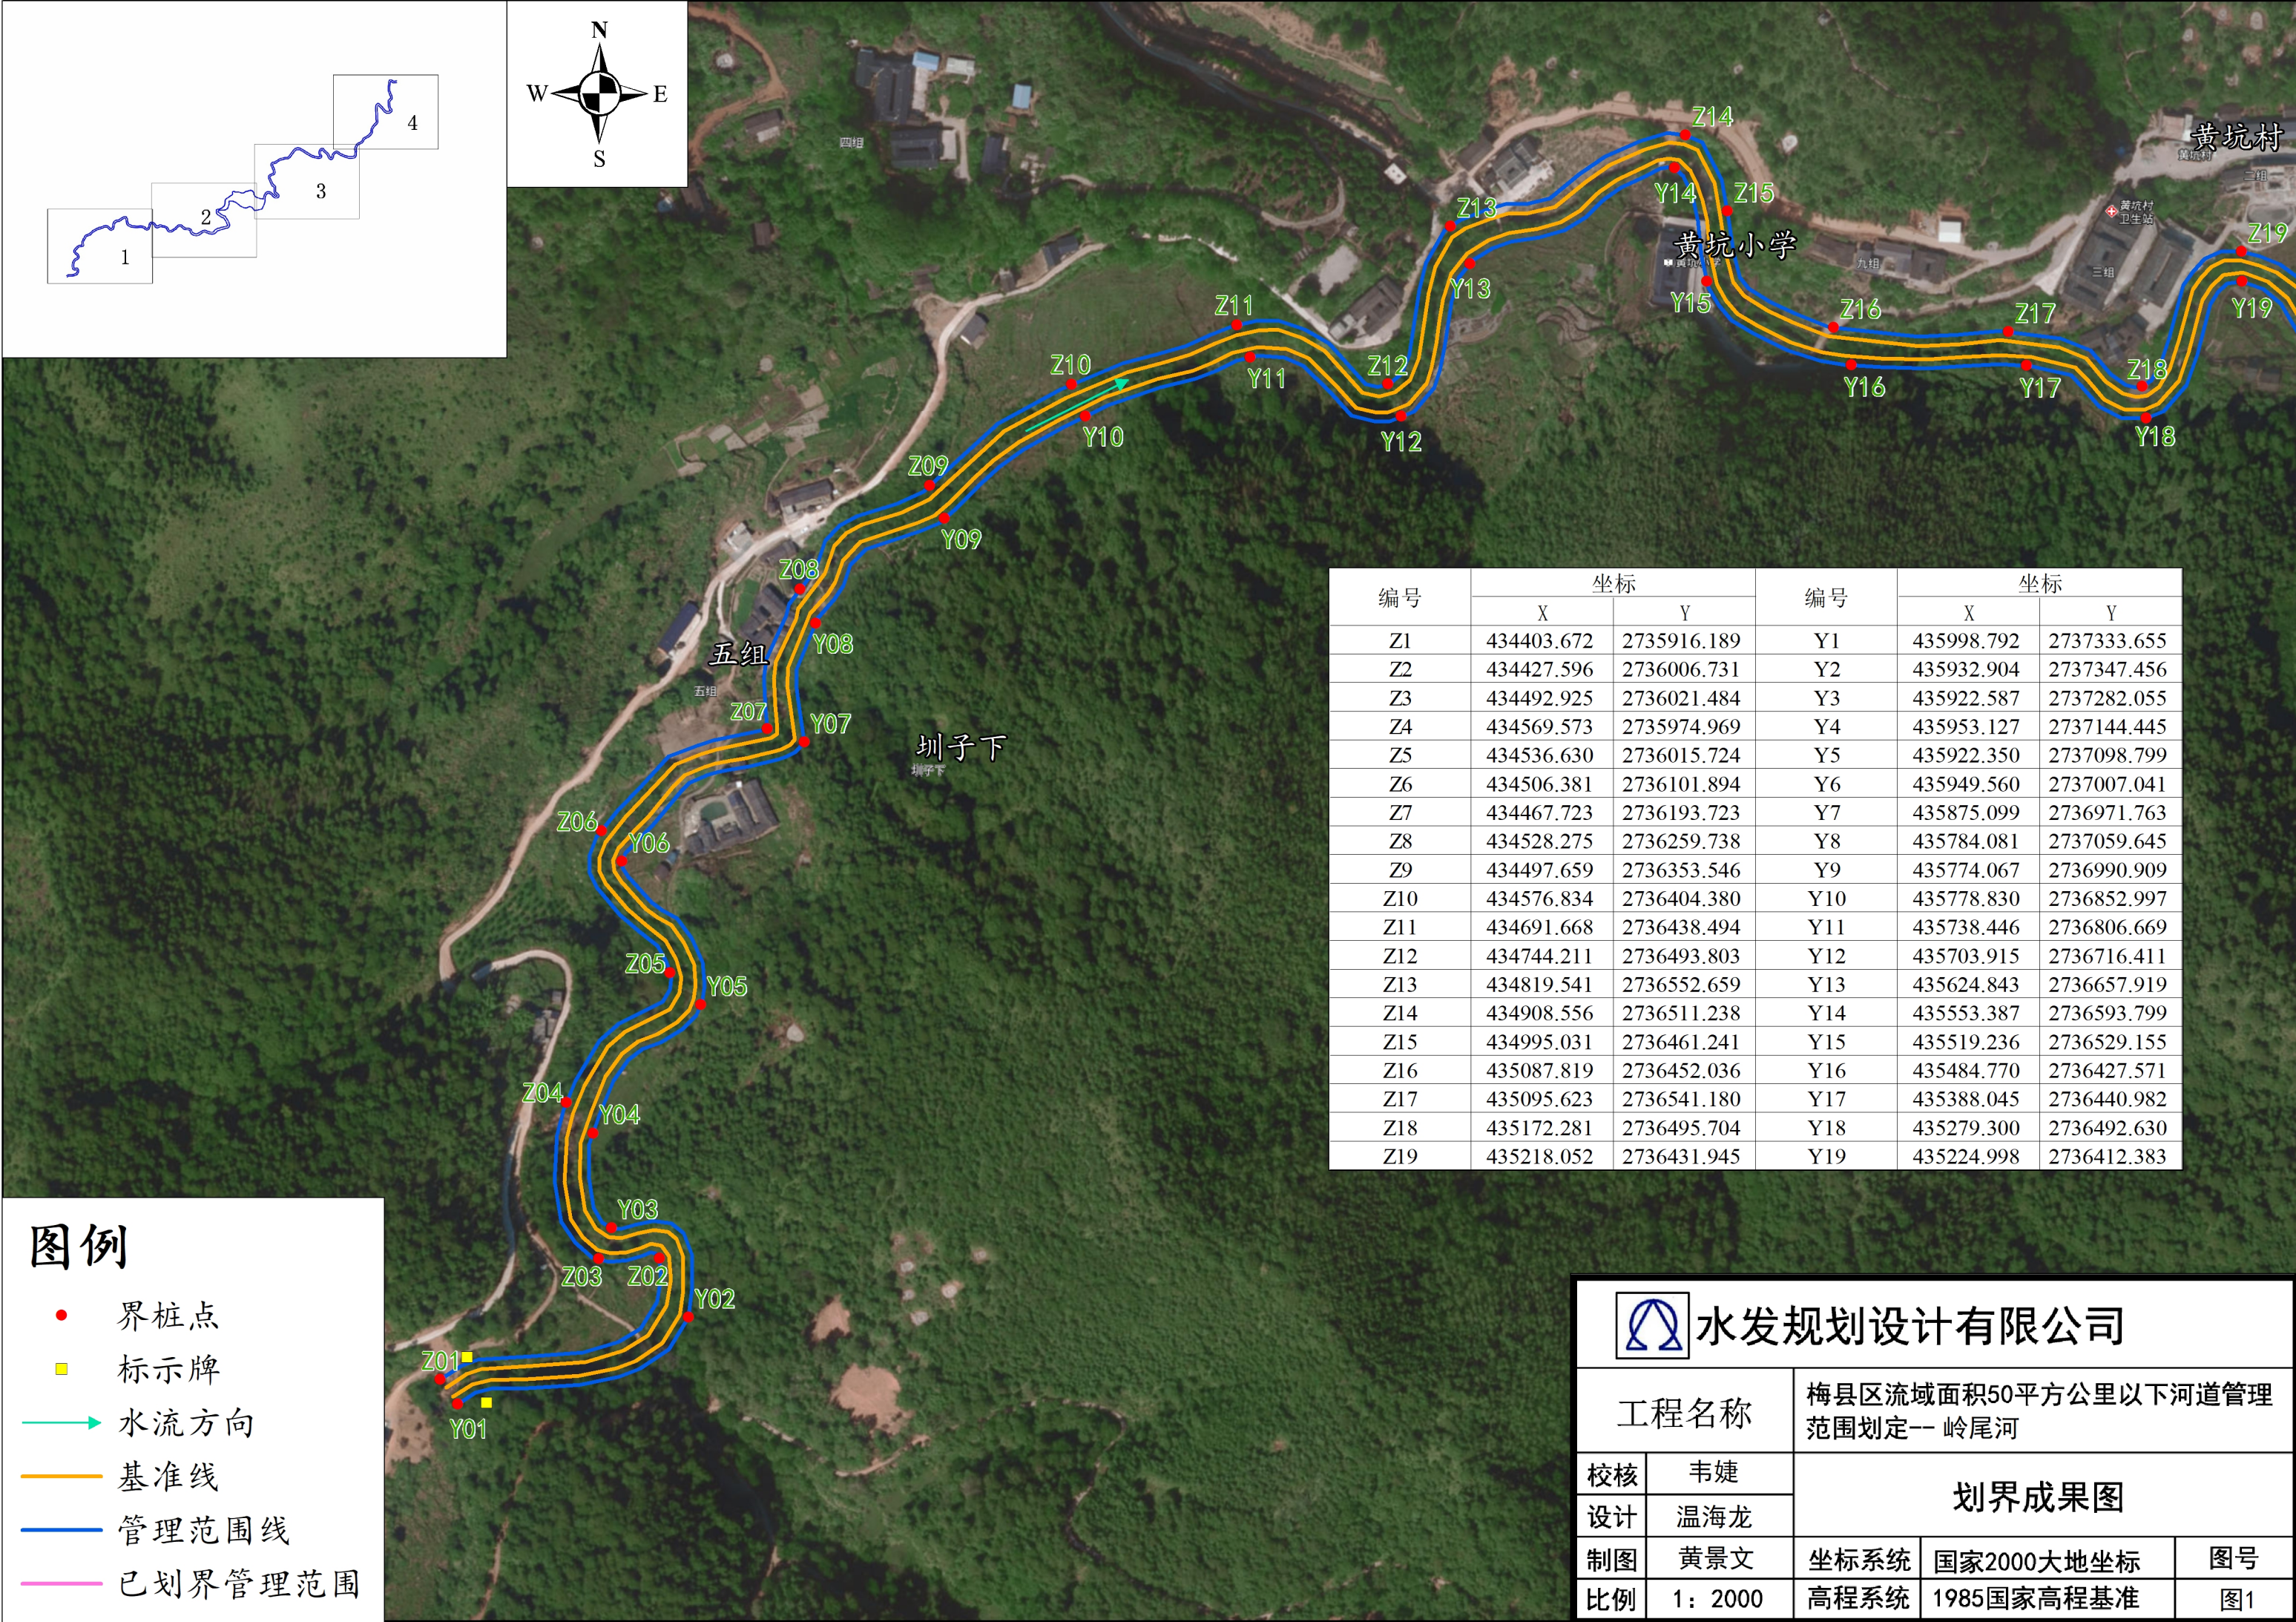


图例


- 界桩点
- 标示牌
- ➡ 水流方向
- 基准线
- 管理范围线
- 已划界管理范围

编号	坐标		编号	坐标	
	X	Y		X	Y
Z1	434403.672	2735916.189	Y1	435998.792	2737333.655
Z2	434427.596	2736006.731	Y2	435932.904	2737347.456
Z3	434492.925	2736021.484	Y3	435922.587	2737282.055
Z4	434569.573	2735974.969	Y4	435953.127	2737144.445
Z5	434536.630	2736015.724	Y5	435922.350	2737098.799
Z6	434506.381	2736101.894	Y6	435949.560	2737007.041
Z7	434467.723	2736193.723	Y7	435875.099	2736971.763
Z8	434528.275	2736259.738	Y8	435784.081	2737059.645
Z9	434497.659	2736353.546	Y9	435774.067	2736990.909
Z10	434576.834	2736404.380	Y10	435778.830	2736852.997
Z11	434691.668	2736438.494	Y11	435738.446	2736806.669
Z12	434744.211	2736493.803	Y12	435703.915	2736716.411
Z13	434819.541	2736552.659	Y13	435624.843	2736657.919
Z14	434908.556	2736511.238	Y14	435553.387	2736593.799
Z15	434995.031	2736461.241	Y15	435519.236	2736529.155
Z16	435087.819	2736452.036	Y16	435484.770	2736427.571
Z17	435095.623	2736541.180	Y17	435388.045	2736440.982
Z18	435172.281	2736495.704	Y18	435279.300	2736492.630
Z19	435218.052	2736431.945	Y19	435224.998	2736412.383

 水发规划设计有限公司				
工程名称		梅县区流域面积50平方公里以下河道管理范围划定-- 岭尾河		
校核	韦婕	划界成果图		
设计	温海龙			
制图	黄景文	坐标系统	国家2000大地坐标	图号
比例	1: 2000	高程系统	1985国家高程基准	图1

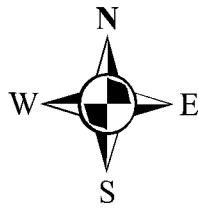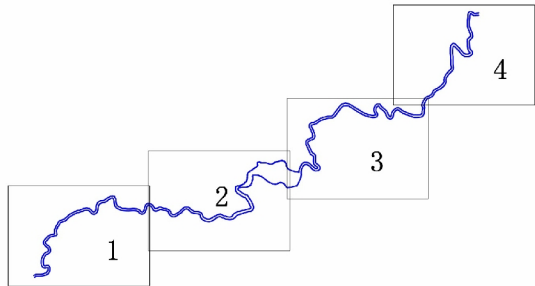

编号	坐标		编号	坐标	
	X	Y		X	Y
Z19	435218.052	2736431.945	Y19	435224.998	2736412.383
Z20	435276.822	2736512.285	Y20	435175.987	2736459.154
Z21	435378.846	2736463.809	Y21	435106.983	2736524.856
Z22	435498.561	2736459.709	Y22	435102.072	2736436.443
Z23	435498.647	2736529.345	Y23	435007.401	2736437.362
Z24	435547.477	2736610.769	Y24	434918.515	2736482.319
Z25	435616.632	2736675.972	Y25	434831.856	2736530.357
Z26	435693.657	2736736.610	Y26	434755.271	2736475.744
Z27	435729.357	2736826.245	Y27	434713.012	2736425.375
Z28	435761.257	2736872.641	Y28	434585.368	2736389.276
Z29	435752.108	2737012.856	Y29	434519.058	2736356.427
Z30	435770.995	2737081.874	Y30	434540.974	2736239.180
Z31	435864.515	2737005.566	Y31	434494.502	2736173.460
Z32	435926.994	2736997.513	Y32	434549.614	2736092.497
Z33	435904.473	2737119.129	Y33	434577.339	2736003.560
Z34	435930.026	2737145.868	Y34	434590.397	2735963.860
Z35	435922.481	2737365.250	Y35	434460.251	2736005.300
Z36	435998.405	2737353.669	Y36	434425.452	2735916.241
Z37	432045.355	2735018.367	Y37	433875.040	2735773.273
Z38	432159.292	2735047.428	Y38	434002.408	2735620.694
Z39	432165.105	2735090.870			

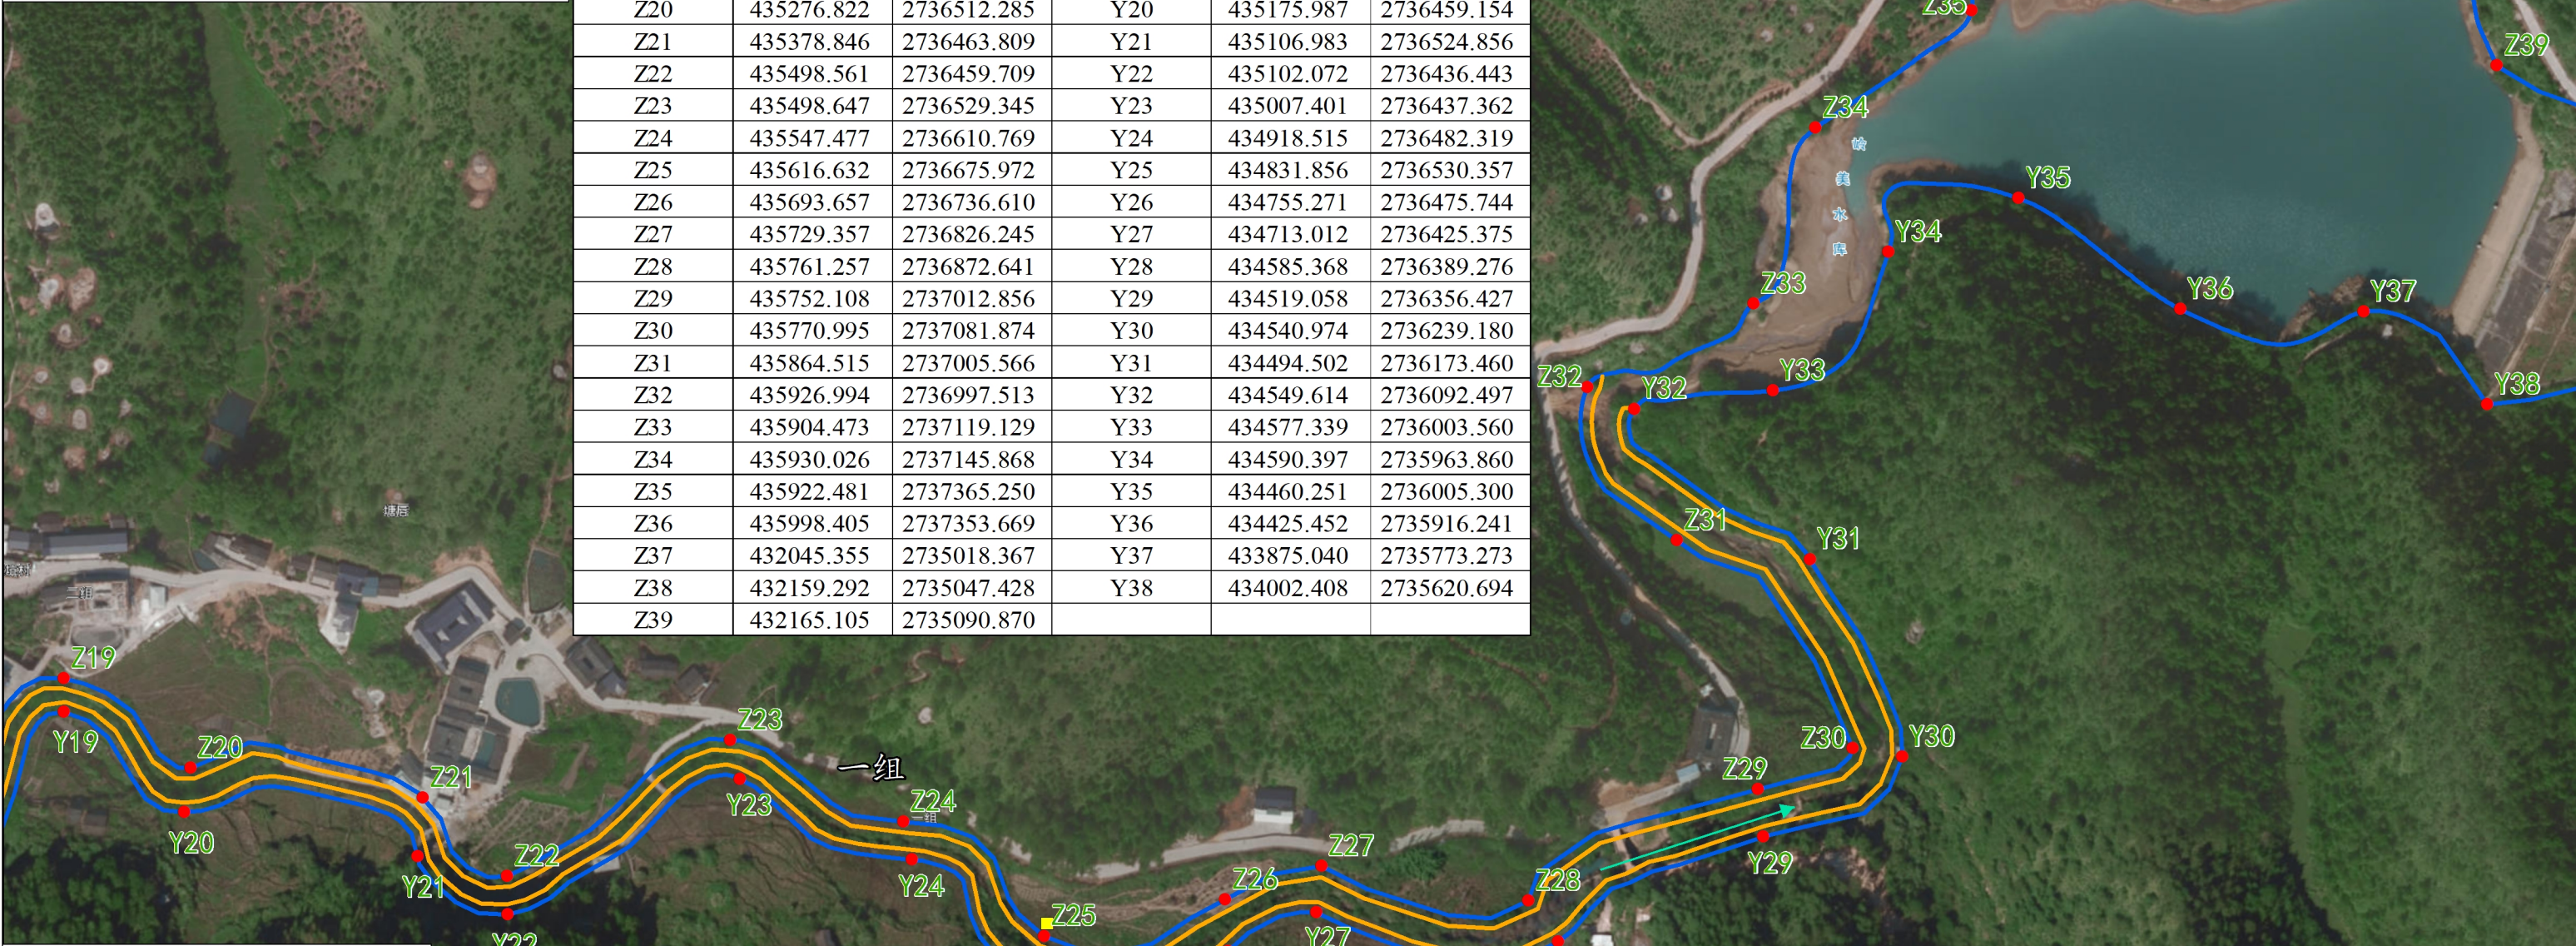


图例

- 界桩点
- 标示牌
- 水流方向
- 基准线
- 管理范围线
- 已划界管理范围

水发规划设计有限公司

工程名称		梅县区流域面积50平方公里以下河道管理范围划定-- 岭尾河		
校核	韦婕	划界成果图		
设计	温海龙			
制图	黄景文	坐标系统	国家2000大地坐标	图号
比例	1: 2000	高程系统	1985国家高程基准	图2

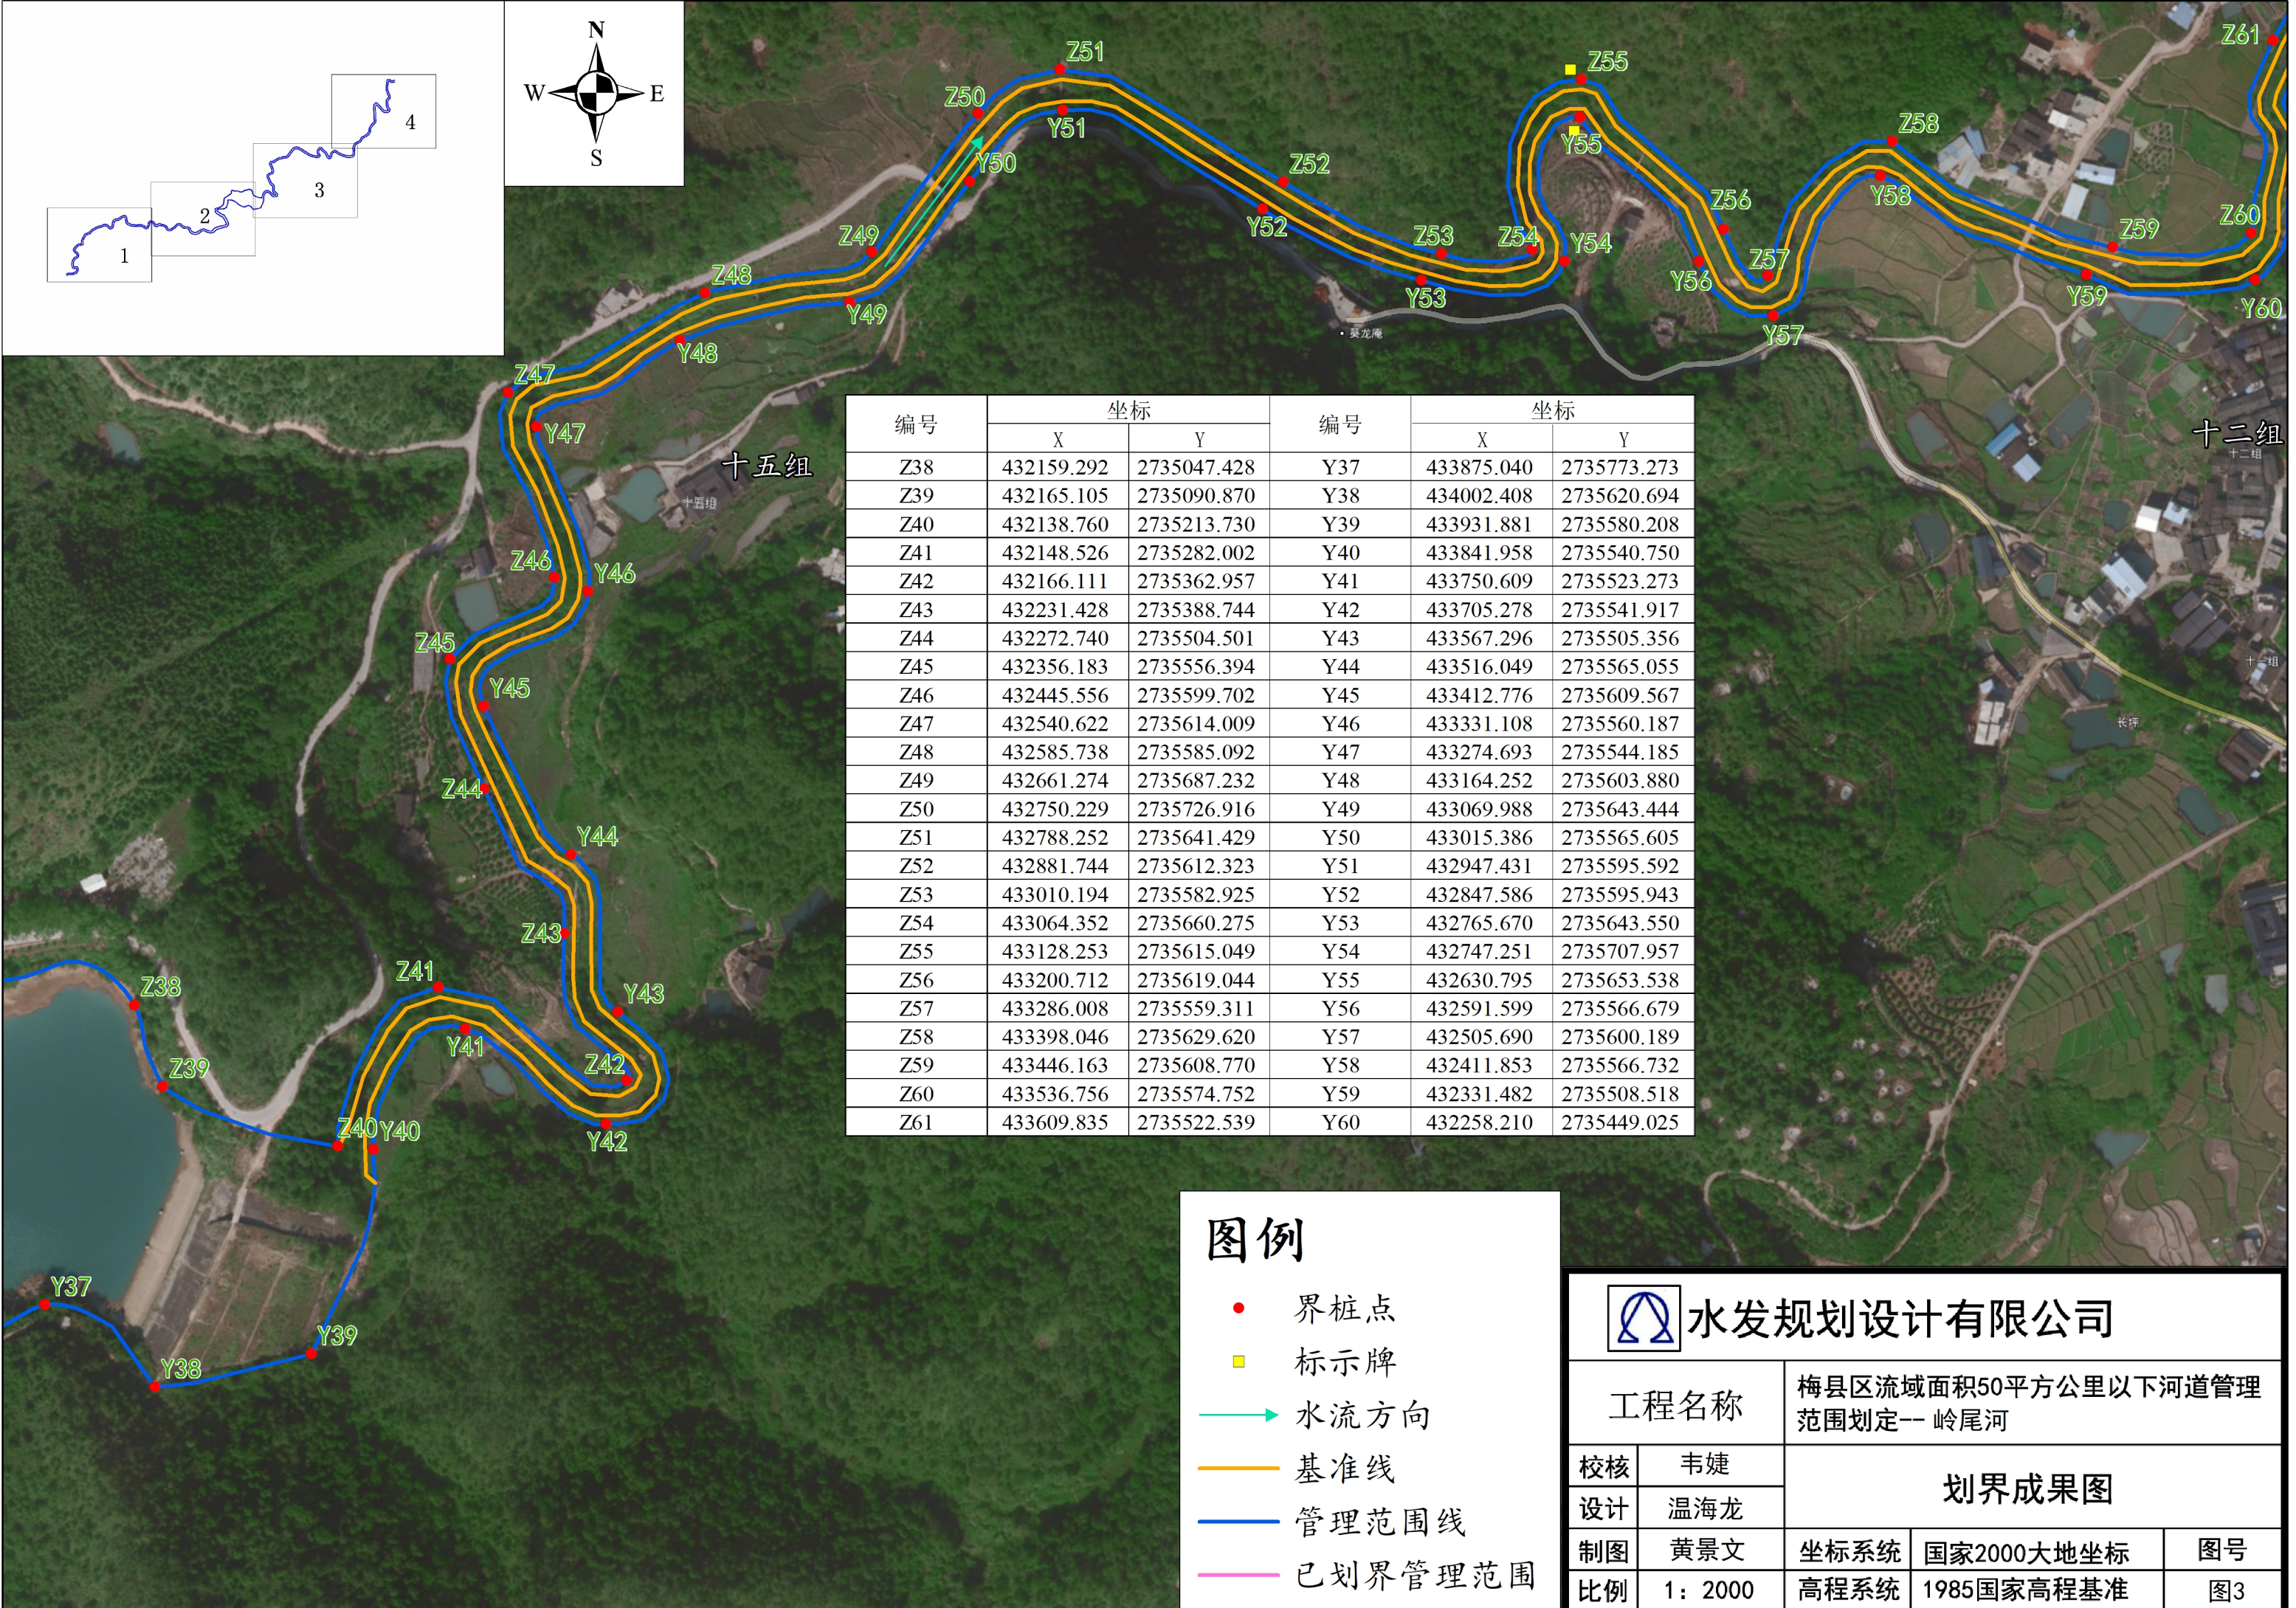

编号	坐标		编号	坐标	
	X	Y		X	Y
Z38	432159.292	2735047.428	Y37	433875.040	2735773.273
Z39	432165.105	2735090.870	Y38	434002.408	2735620.694
Z40	432138.760	2735213.730	Y39	433931.881	2735580.208
Z41	432148.526	2735282.002	Y40	433841.958	2735540.750
Z42	432166.111	2735362.957	Y41	433750.609	2735523.273
Z43	432231.428	2735388.744	Y42	433705.278	2735541.917
Z44	432272.740	2735504.501	Y43	433567.296	2735505.356
Z45	432356.183	2735556.394	Y44	433516.049	2735565.055
Z46	432445.556	2735599.702	Y45	433412.776	2735609.567
Z47	432540.622	2735614.009	Y46	433331.108	2735560.187
Z48	432585.738	2735585.092	Y47	433274.693	2735544.185
Z49	432661.274	2735687.232	Y48	433164.252	2735603.880
Z50	432750.229	2735726.916	Y49	433069.988	2735643.444
Z51	432788.252	2735641.429	Y50	433015.386	2735565.605
Z52	432881.744	2735612.323	Y51	432947.431	2735595.592
Z53	433010.194	2735582.925	Y52	432847.586	2735595.943
Z54	433064.352	2735660.275	Y53	432765.670	2735643.550
Z55	433128.253	2735615.049	Y54	432747.251	2735707.957
Z56	433200.712	2735619.044	Y55	432630.795	2735653.538
Z57	433286.008	2735559.311	Y56	432591.599	2735566.679
Z58	433398.046	2735629.620	Y57	432505.690	2735600.189
Z59	433446.163	2735608.770	Y58	432411.853	2735566.732
Z60	433536.756	2735574.752	Y59	432331.482	2735508.518
Z61	433609.835	2735522.539	Y60	432258.210	2735449.025

图例

- 界桩点
- 标示牌
- 水流方向
- 基准线
- 管理范围线
- 已划界管理范围



水发规划设计有限公司

工程名称		梅县区流域面积50平方公里以下河道管理范围划定-- 岭尾河		
校核	韦婕	划界成果图		
设计	温海龙			
制图	黄景文	坐标系统	国家2000大地坐标	图号
比例	1: 2000	高程系统	1985国家高程基准	图3

