


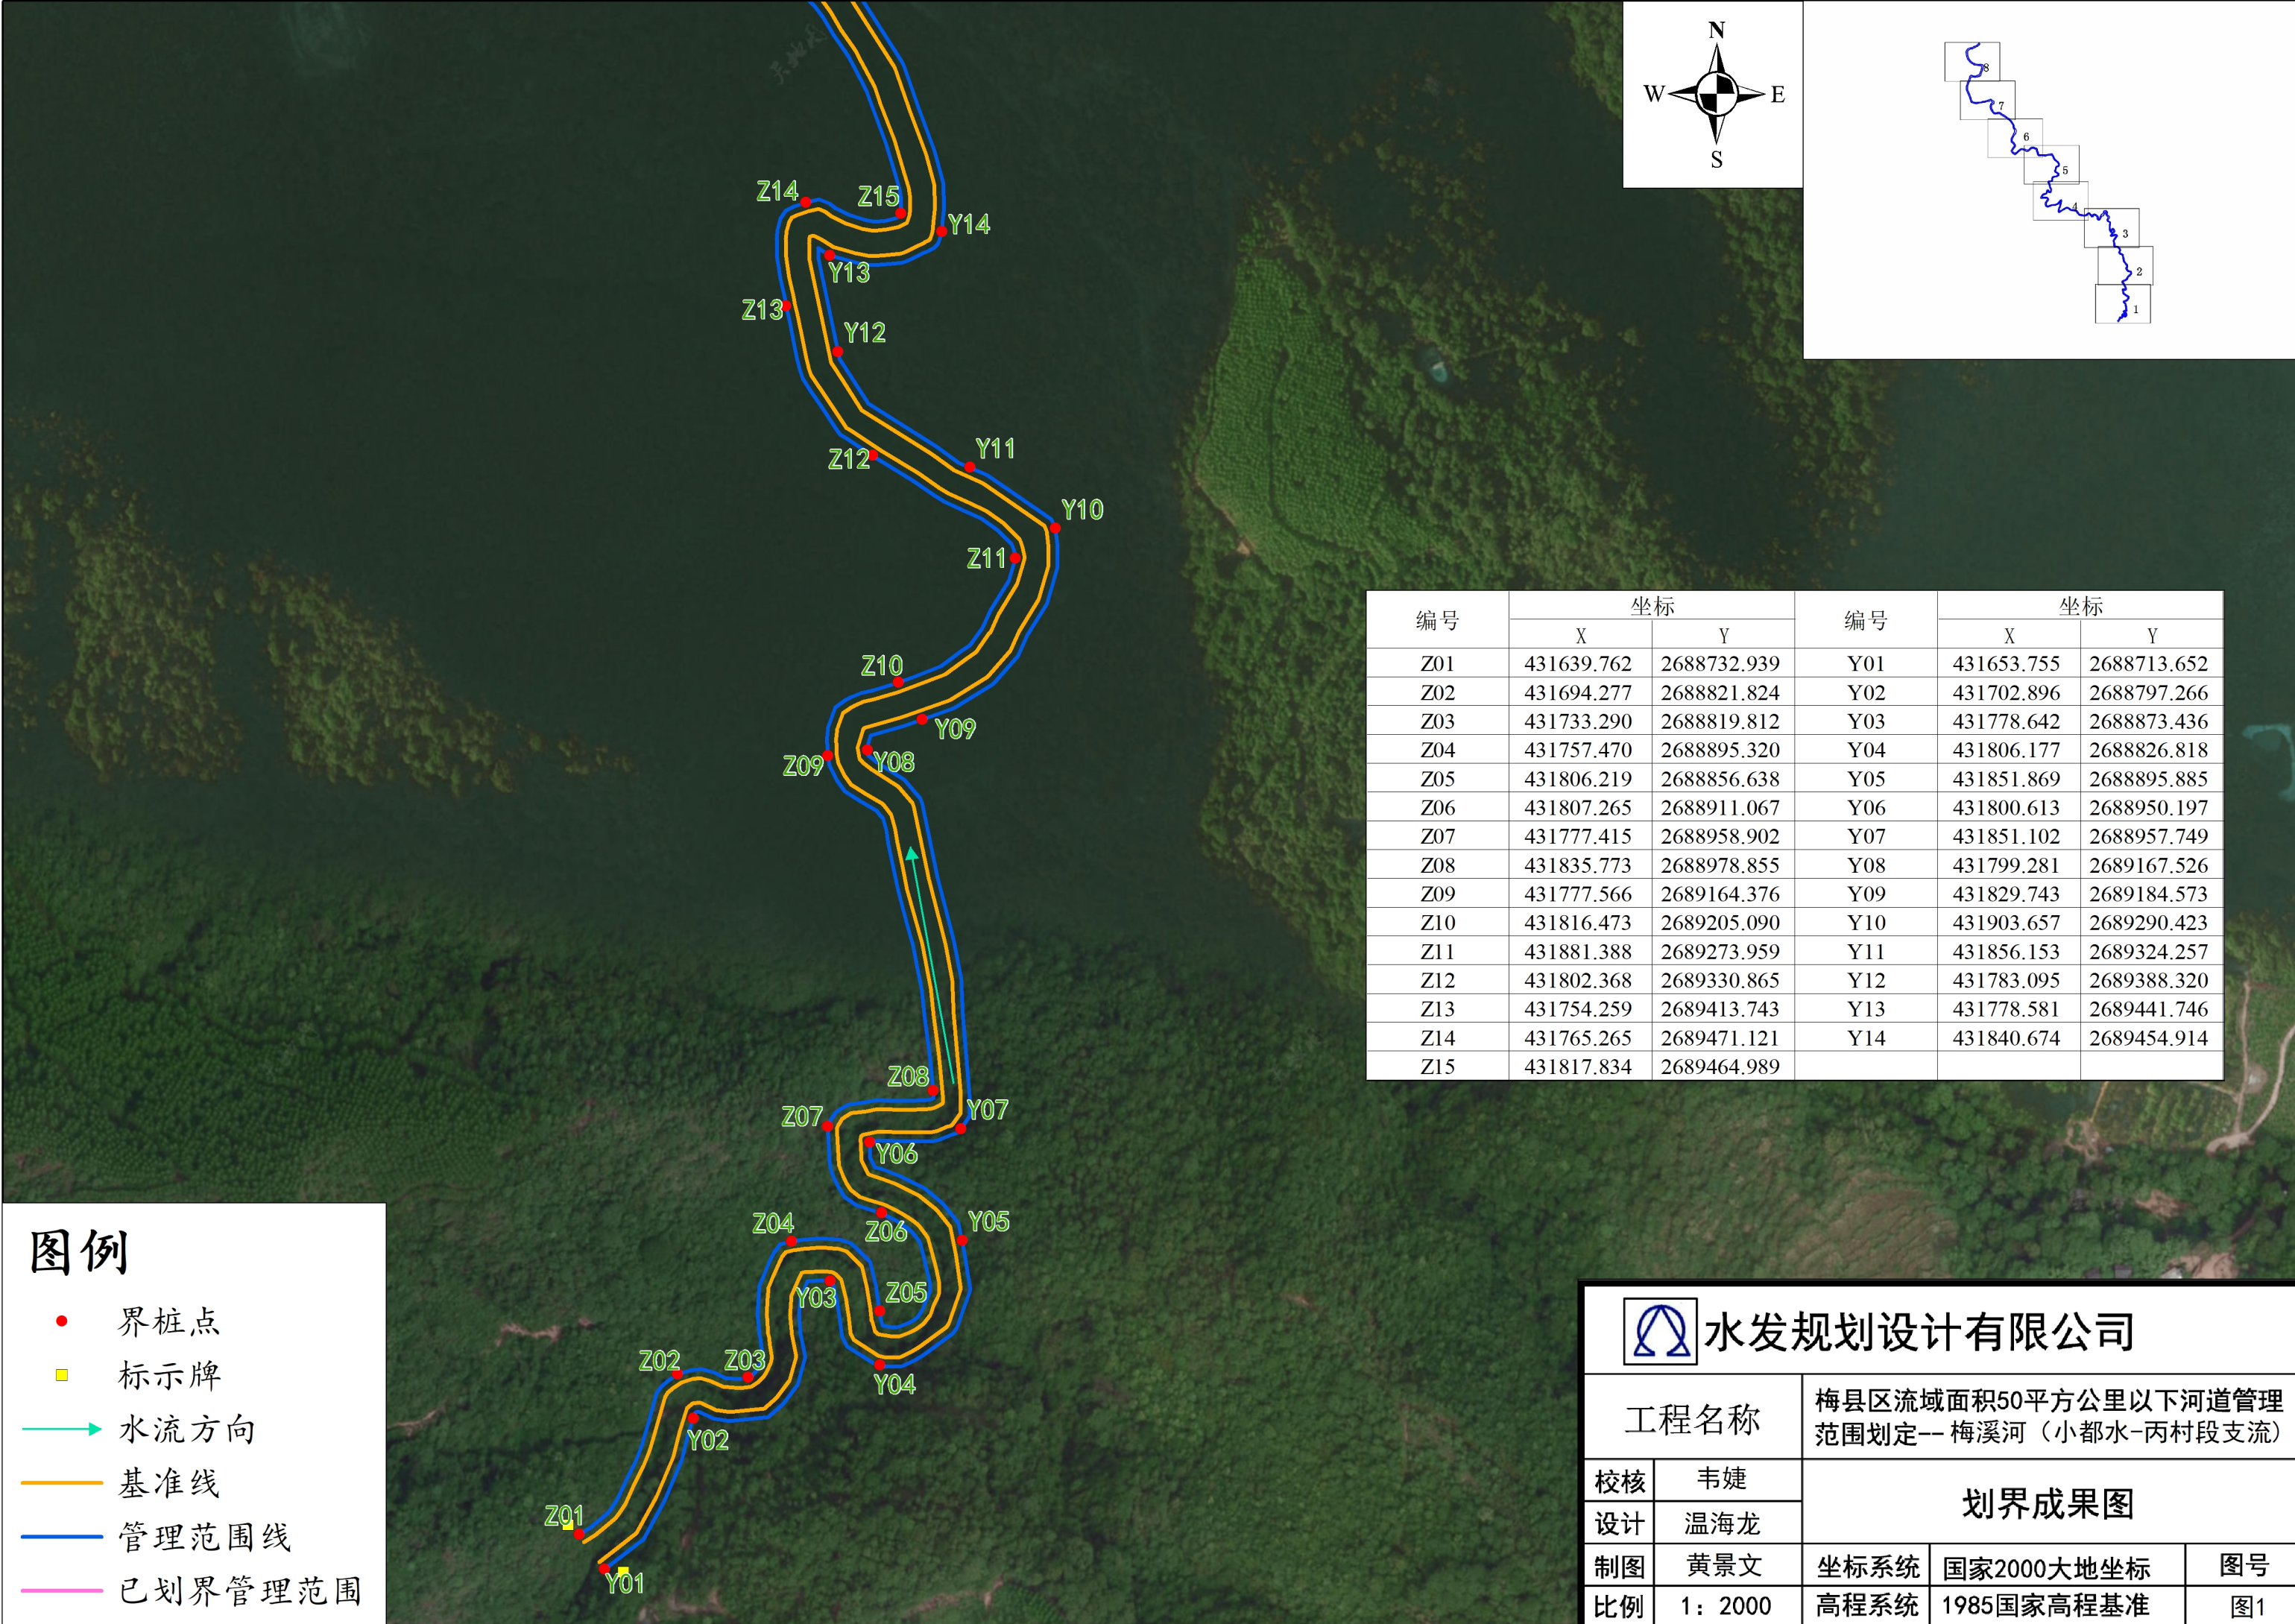

图例

- 界桩点
- 标示牌
- 水流方向
- 基准线
- 管理范围线
- 已划界管理范围

编号	坐标		编号	坐标	
	X	Y		X	Y
Z01	431639.762	2688732.939	Y01	431653.755	2688713.652
Z02	431694.277	2688821.824	Y02	431702.896	2688797.266
Z03	431733.290	2688819.812	Y03	431778.642	2688873.436
Z04	431757.470	2688895.320	Y04	431806.177	2688826.818
Z05	431806.219	2688856.638	Y05	431851.869	2688895.885
Z06	431807.265	2688911.067	Y06	431800.613	2688950.197
Z07	431777.415	2688958.902	Y07	431851.102	2688957.749
Z08	431835.773	2688978.855	Y08	431799.281	2689167.526
Z09	431777.566	2689164.376	Y09	431829.743	2689184.573
Z10	431816.473	2689205.090	Y10	431903.657	2689290.423
Z11	431881.388	2689273.959	Y11	431856.153	2689324.257
Z12	431802.368	2689330.865	Y12	431783.095	2689388.320
Z13	431754.259	2689413.743	Y13	431778.581	2689441.746
Z14	431765.265	2689471.121	Y14	431840.674	2689454.914
Z15	431817.834	2689464.989			



水发规划设计有限公司

工程名称		梅县区流域面积50平方公里以下河道管理范围划定--梅溪河（小都水-丙村段支流）		
校核	韦婕	划界成果图		
设计	温海龙			
制图	黄景文	坐标系统	国家2000大地坐标	图号
比例	1：2000	高程系统	1985国家高程基准	图1



丹竹坑
丹竹坑

对门岗


编号	坐标		编号	坐标	
	X	Y		X	Y
Z16	431744.043	2689636.157	Y15	431765.806	2689625.125
Z17	431811.136	2689680.448	Y16	431823.624	2689660.403
Z18	431873.638	2689754.089	Y17	431887.255	2689732.427
Z19	431937.770	2689852.419	Y18	431965.861	2689820.630
Z20	431869.630	2689874.557	Y19	431928.124	2689881.287
Z21	431848.749	2689979.029	Y20	431856.354	2689938.977
Z22	431814.793	2690047.785	Y21	431858.782	2690030.902
Z23	431769.771	2690135.395	Y22	431798.864	2690110.739
Z24	431743.795	2690246.969	Y23	431766.122	2690257.357
Z25	431674.314	2690290.549	Y24	431693.282	2690305.106
Z26	431676.763	2690384.582	Y25	431709.464	2690361.856
Z27	431569.571	2690431.789	Y26	431652.413	2690439.691

图例

- 界桩点
- 标示牌
- 水流方向
- 基准线
- 管理范围线
- 已划界管理范围

水发规划设计有限公司

工程名称		梅县区流域面积50平方公里以下河道管理范围划定-- 梅溪河（小都水-丙村段支流）		
校核	韦婕	划界成果图		
设计	温海龙			
制图	黄景文	坐标系统	国家2000大地坐标	图号
比例	1：2000	高程系统	1985国家高程基准	图2

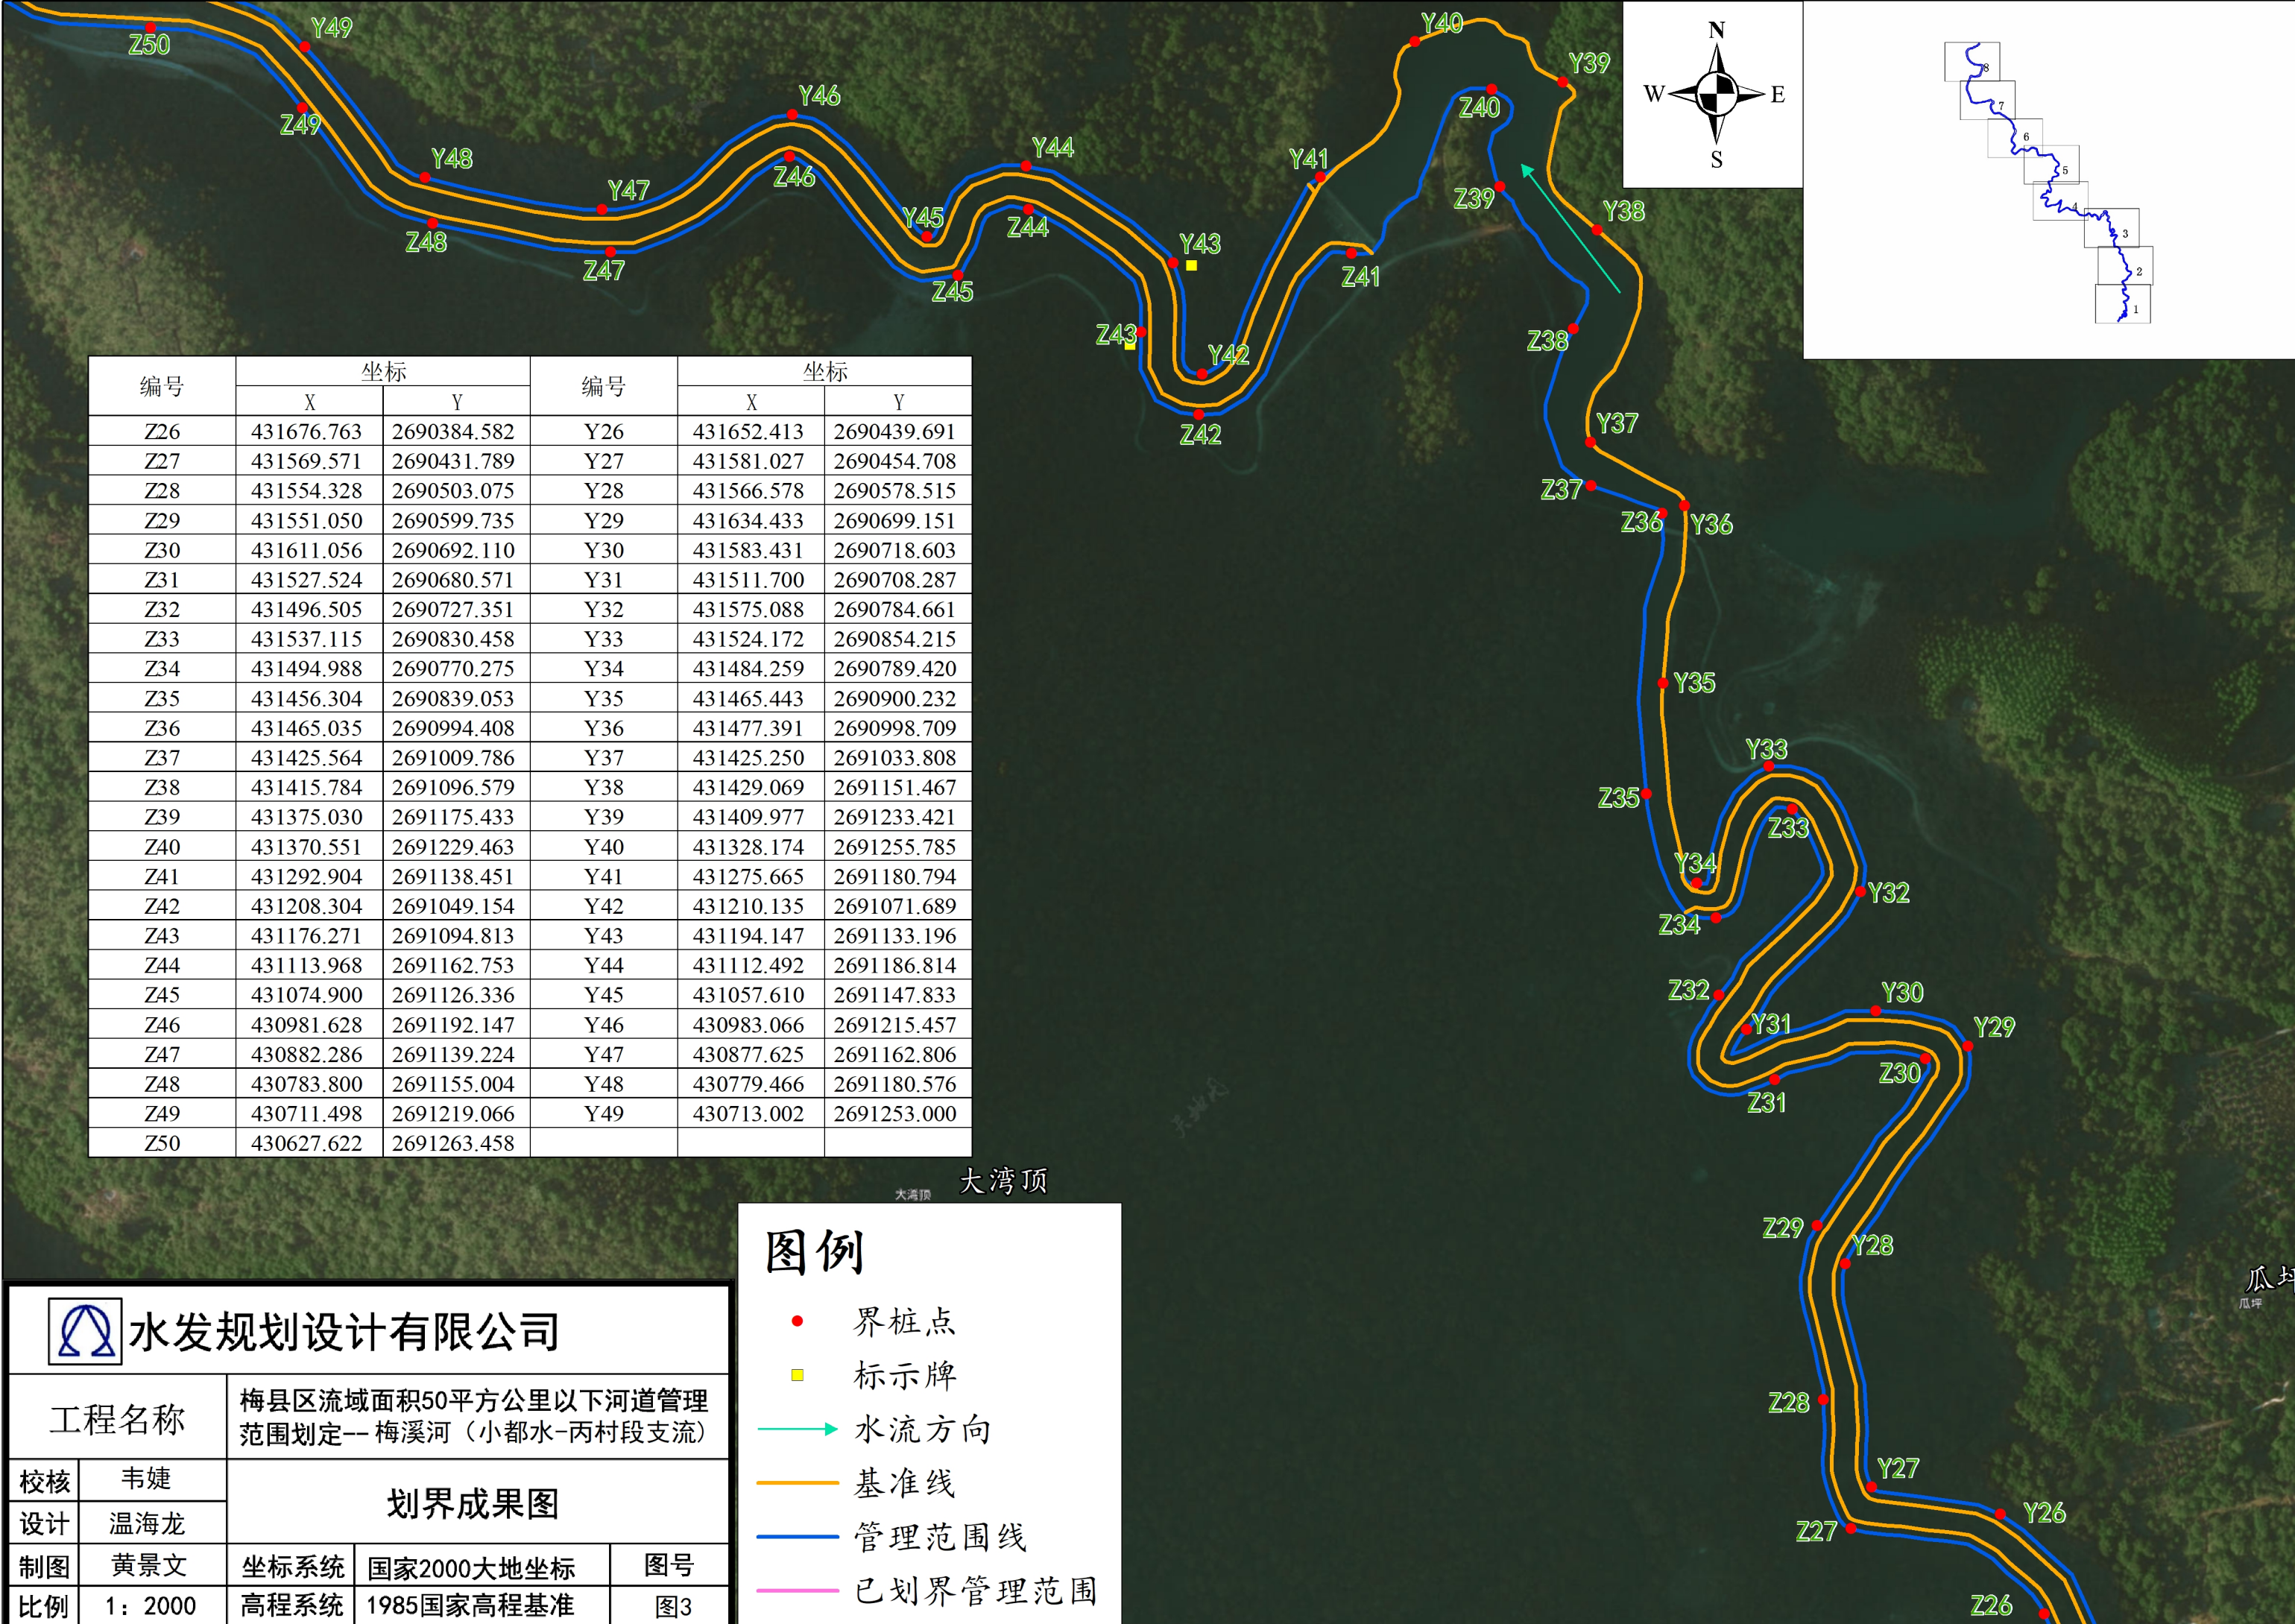

编号	坐标		编号	坐标	
	X	Y		X	Y
Z26	431676.763	2690384.582	Y26	431652.413	2690439.691
Z27	431569.571	2690431.789	Y27	431581.027	2690454.708
Z28	431554.328	2690503.075	Y28	431566.578	2690578.515
Z29	431551.050	2690599.735	Y29	431634.433	2690699.151
Z30	431611.056	2690692.110	Y30	431583.431	2690718.603
Z31	431527.524	2690680.571	Y31	431511.700	2690708.287
Z32	431496.505	2690727.351	Y32	431575.088	2690784.661
Z33	431537.115	2690830.458	Y33	431524.172	2690854.215
Z34	431494.988	2690770.275	Y34	431484.259	2690789.420
Z35	431456.304	2690839.053	Y35	431465.443	2690900.232
Z36	431465.035	2690994.408	Y36	431477.391	2690998.709
Z37	431425.564	2691009.786	Y37	431425.250	2691033.808
Z38	431415.784	2691096.579	Y38	431429.069	2691151.467
Z39	431375.030	2691175.433	Y39	431409.977	2691233.421
Z40	431370.551	2691229.463	Y40	431328.174	2691255.785
Z41	431292.904	2691138.451	Y41	431275.665	2691180.794
Z42	431208.304	2691049.154	Y42	431210.135	2691071.689
Z43	431176.271	2691094.813	Y43	431194.147	2691133.196
Z44	431113.968	2691162.753	Y44	431112.492	2691186.814
Z45	431074.900	2691126.336	Y45	431057.610	2691147.833
Z46	430981.628	2691192.147	Y46	430983.066	2691215.457
Z47	430882.286	2691139.224	Y47	430877.625	2691162.806
Z48	430783.800	2691155.004	Y48	430779.466	2691180.576
Z49	430711.498	2691219.066	Y49	430713.002	2691253.000
Z50	430627.622	2691263.458			

图例

- 界桩点
- 标示牌
- 水流方向
- 基准线
- 管理范围线
- 已划界管理范围



水发规划设计有限公司

工程名称

梅县区流域面积50平方公里以下河道管理范围划定-- 梅溪河（小都水-丙村段支流）

校核

韦婕

设计

温海龙

制图

黄景文

比例

1：2000

划界成果图

坐标系统

国家2000大地坐标




图号


高程系统

1985国家高程基准

图3

编号	坐标		编号	坐标	
	X	Y		X	Y
Z49	430711.498	2691219.066	Y49	430713.002	2691253.000
Z50	430627.622	2691263.458	Y50	430622.771	2691286.637
Z51	430536.409	2691291.224	Y51	430533.348	2691320.988
Z52	430483.251	2691322.279	Y52	430481.031	2691339.290
Z53	430362.978	2691262.062	Y53	430355.996	2691277.116
Z54	430295.788	2691223.704	Y54	430304.354	2691245.599
Z55	430296.574	2691335.825	Y55	430331.891	2691376.316
Z56	430324.025	2691431.603	Y56	430355.545	2691473.413
Z57	430339.437	2691488.369	Y57	430351.067	2691510.561
Z58	430236.757	2691396.981	Y58	430231.481	2691415.062
Z59	430138.376	2691382.504	Y59	430133.142	2691400.311
Z60	430013.348	2691356.064	Y60	430025.752	2691375.434
Z61	429979.587	2691413.092	Y61	430016.209	2691452.727
Z62	430032.908	2691533.341	Y62	430052.303	2691540.739
Z63	429976.562	2691552.380	Y63	429966.585	2691575.396
Z64	429879.453	2691554.393	Y64	429908.898	2691575.831
Z65	429923.785	2691639.013	Y65	429999.865	2691646.307
Z66	429987.021	2691664.272	Y66	430039.679	2691724.890
Z67	430036.331	2691745.487	Y67	430105.379	2691682.973
Z68	430091.660	2691698.544	Y68	430101.156	2691806.052
Z69	430075.244	2691838.468	Y69	430067.113	2691925.095
Z70	430045.316	2691932.572	Y70	430137.696	2691938.729
Z71	430130.647	2691967.785			

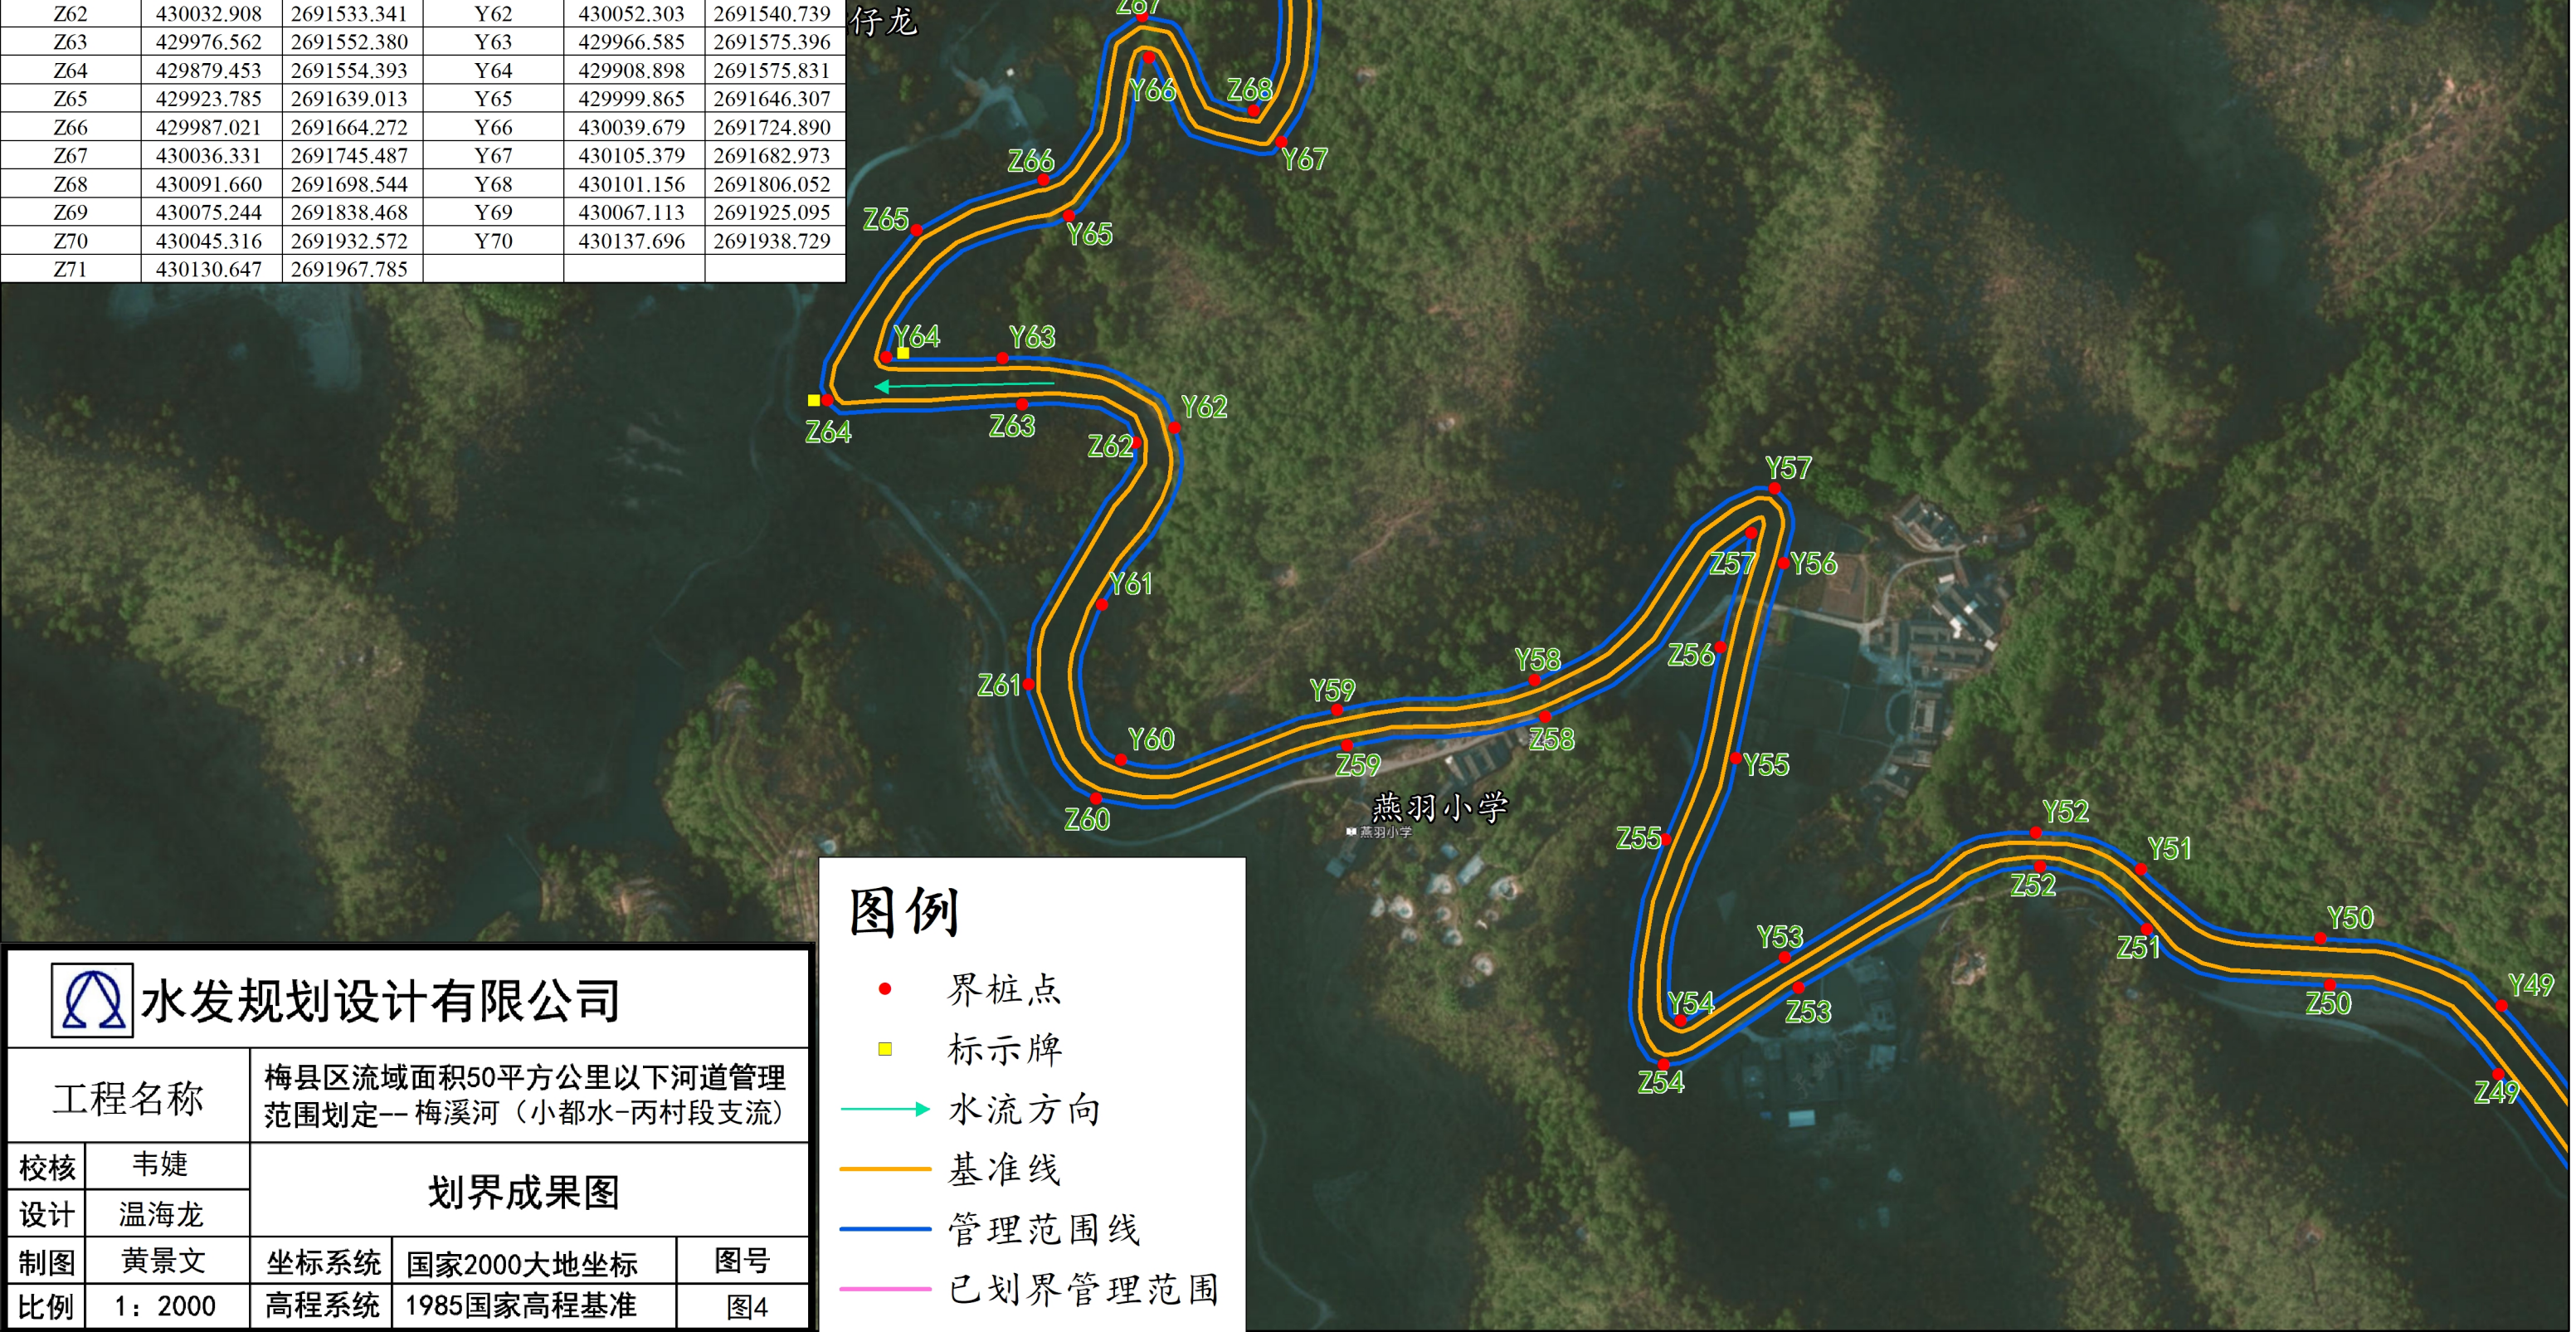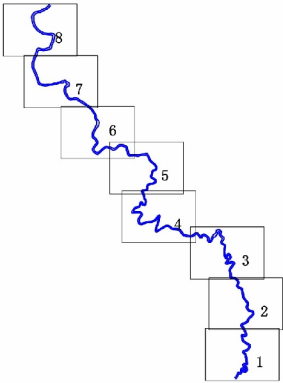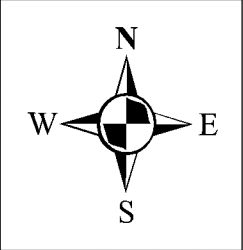

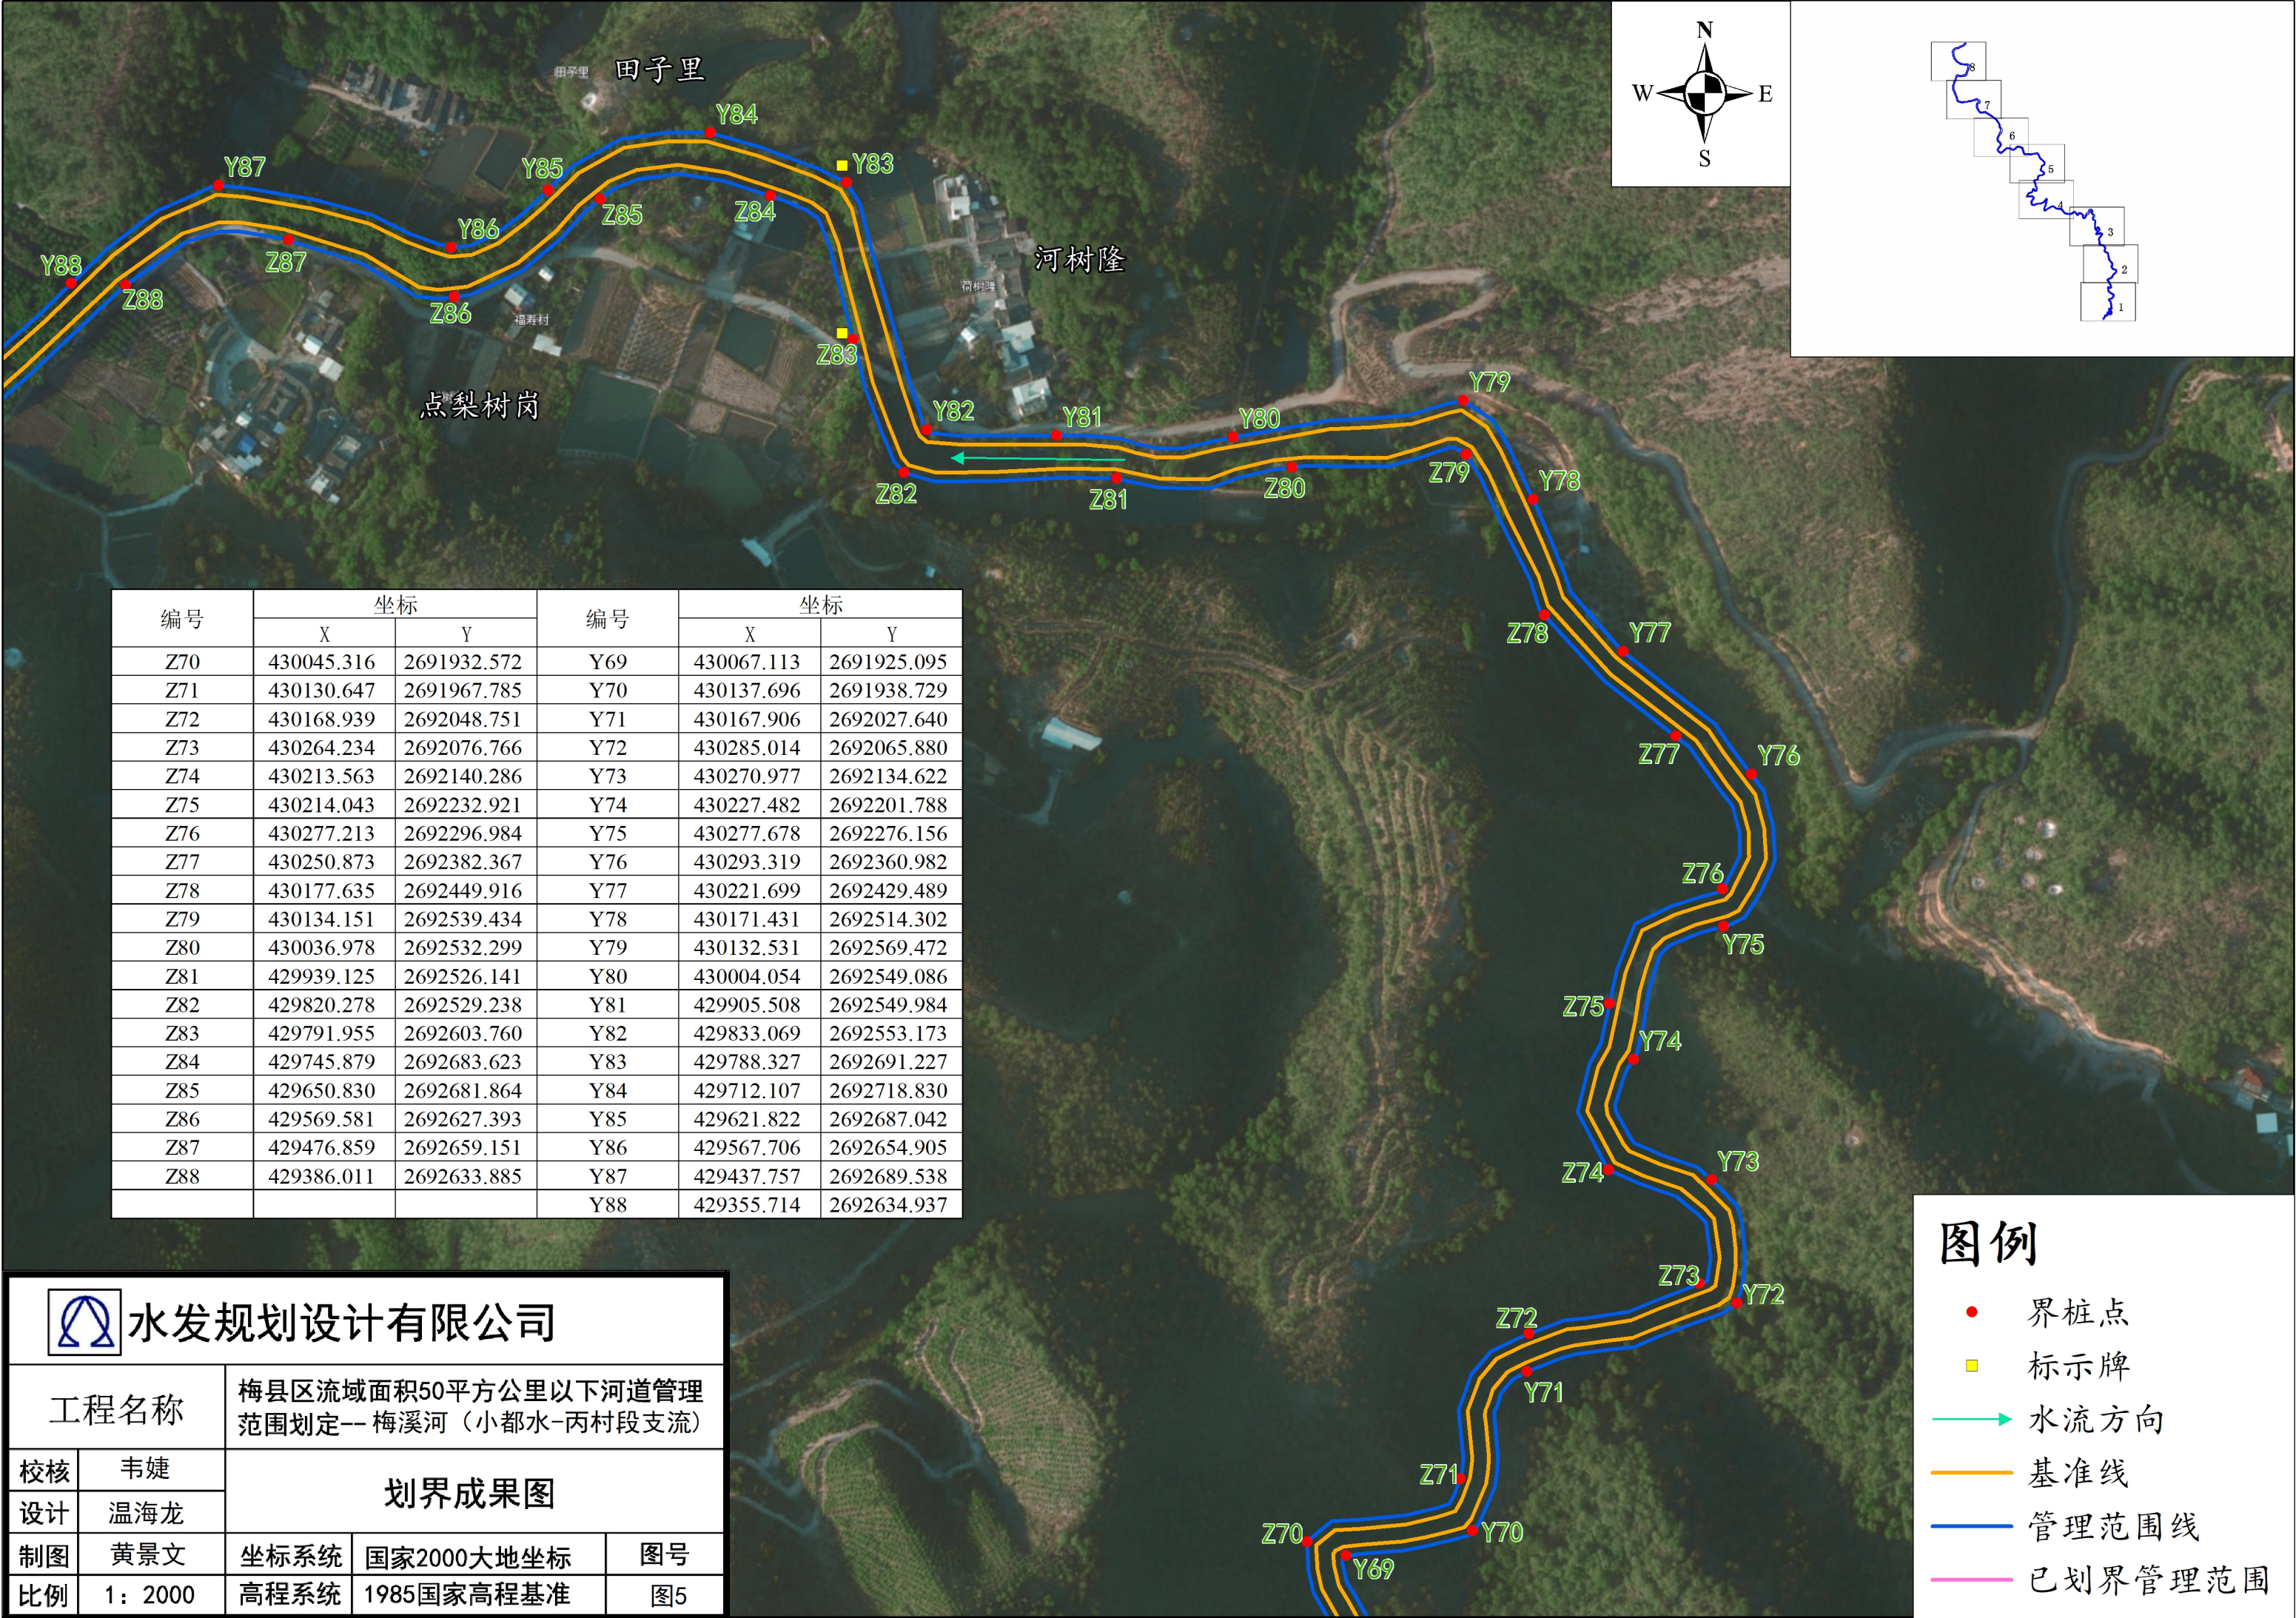

编号	坐标		编号	坐标	
	X	Y		X	Y
Z70	430045.316	2691932.572	Y69	430067.113	2691925.095
Z71	430130.647	2691967.785	Y70	430137.696	2691938.729
Z72	430168.939	2692048.751	Y71	430167.906	2692027.640
Z73	430264.234	2692076.766	Y72	430285.014	2692065.880
Z74	430213.563	2692140.286	Y73	430270.977	2692134.622
Z75	430214.043	2692232.921	Y74	430227.482	2692201.788
Z76	430277.213	2692296.984	Y75	430277.678	2692276.156
Z77	430250.873	2692382.367	Y76	430293.319	2692360.982
Z78	430177.635	2692449.916	Y77	430221.699	2692429.489
Z79	430134.151	2692539.434	Y78	430171.431	2692514.302
Z80	430036.978	2692532.299	Y79	430132.531	2692569.472
Z81	429939.125	2692526.141	Y80	430004.054	2692549.086
Z82	429820.278	2692529.238	Y81	429905.508	2692549.984
Z83	429791.955	2692603.760	Y82	429833.069	2692553.173
Z84	429745.879	2692683.623	Y83	429788.327	2692691.227
Z85	429650.830	2692681.864	Y84	429712.107	2692718.830
Z86	429569.581	2692627.393	Y85	429621.822	2692687.042
Z87	429476.859	2692659.151	Y86	429567.706	2692654.905
Z88	429386.011	2692633.885	Y87	429437.757	2692689.538
			Y88	429355.714	2692634.937



水发规划设计有限公司

工程名称

梅县区流域面积50平方公里以下河道管理
范围划定——梅溪河（小都水-丙村段支流）

校核

韦婕

设计

温海龙

制图

黄景文

比例

1：2000

划界成果图

坐标系统

国家2000大地坐标

图号


高程系统

1985国家高程基准

图5

图例

- 界桩点
- 标示牌
- 水流方向
- 基准线
- 管理范围线
- 已划界管理范围

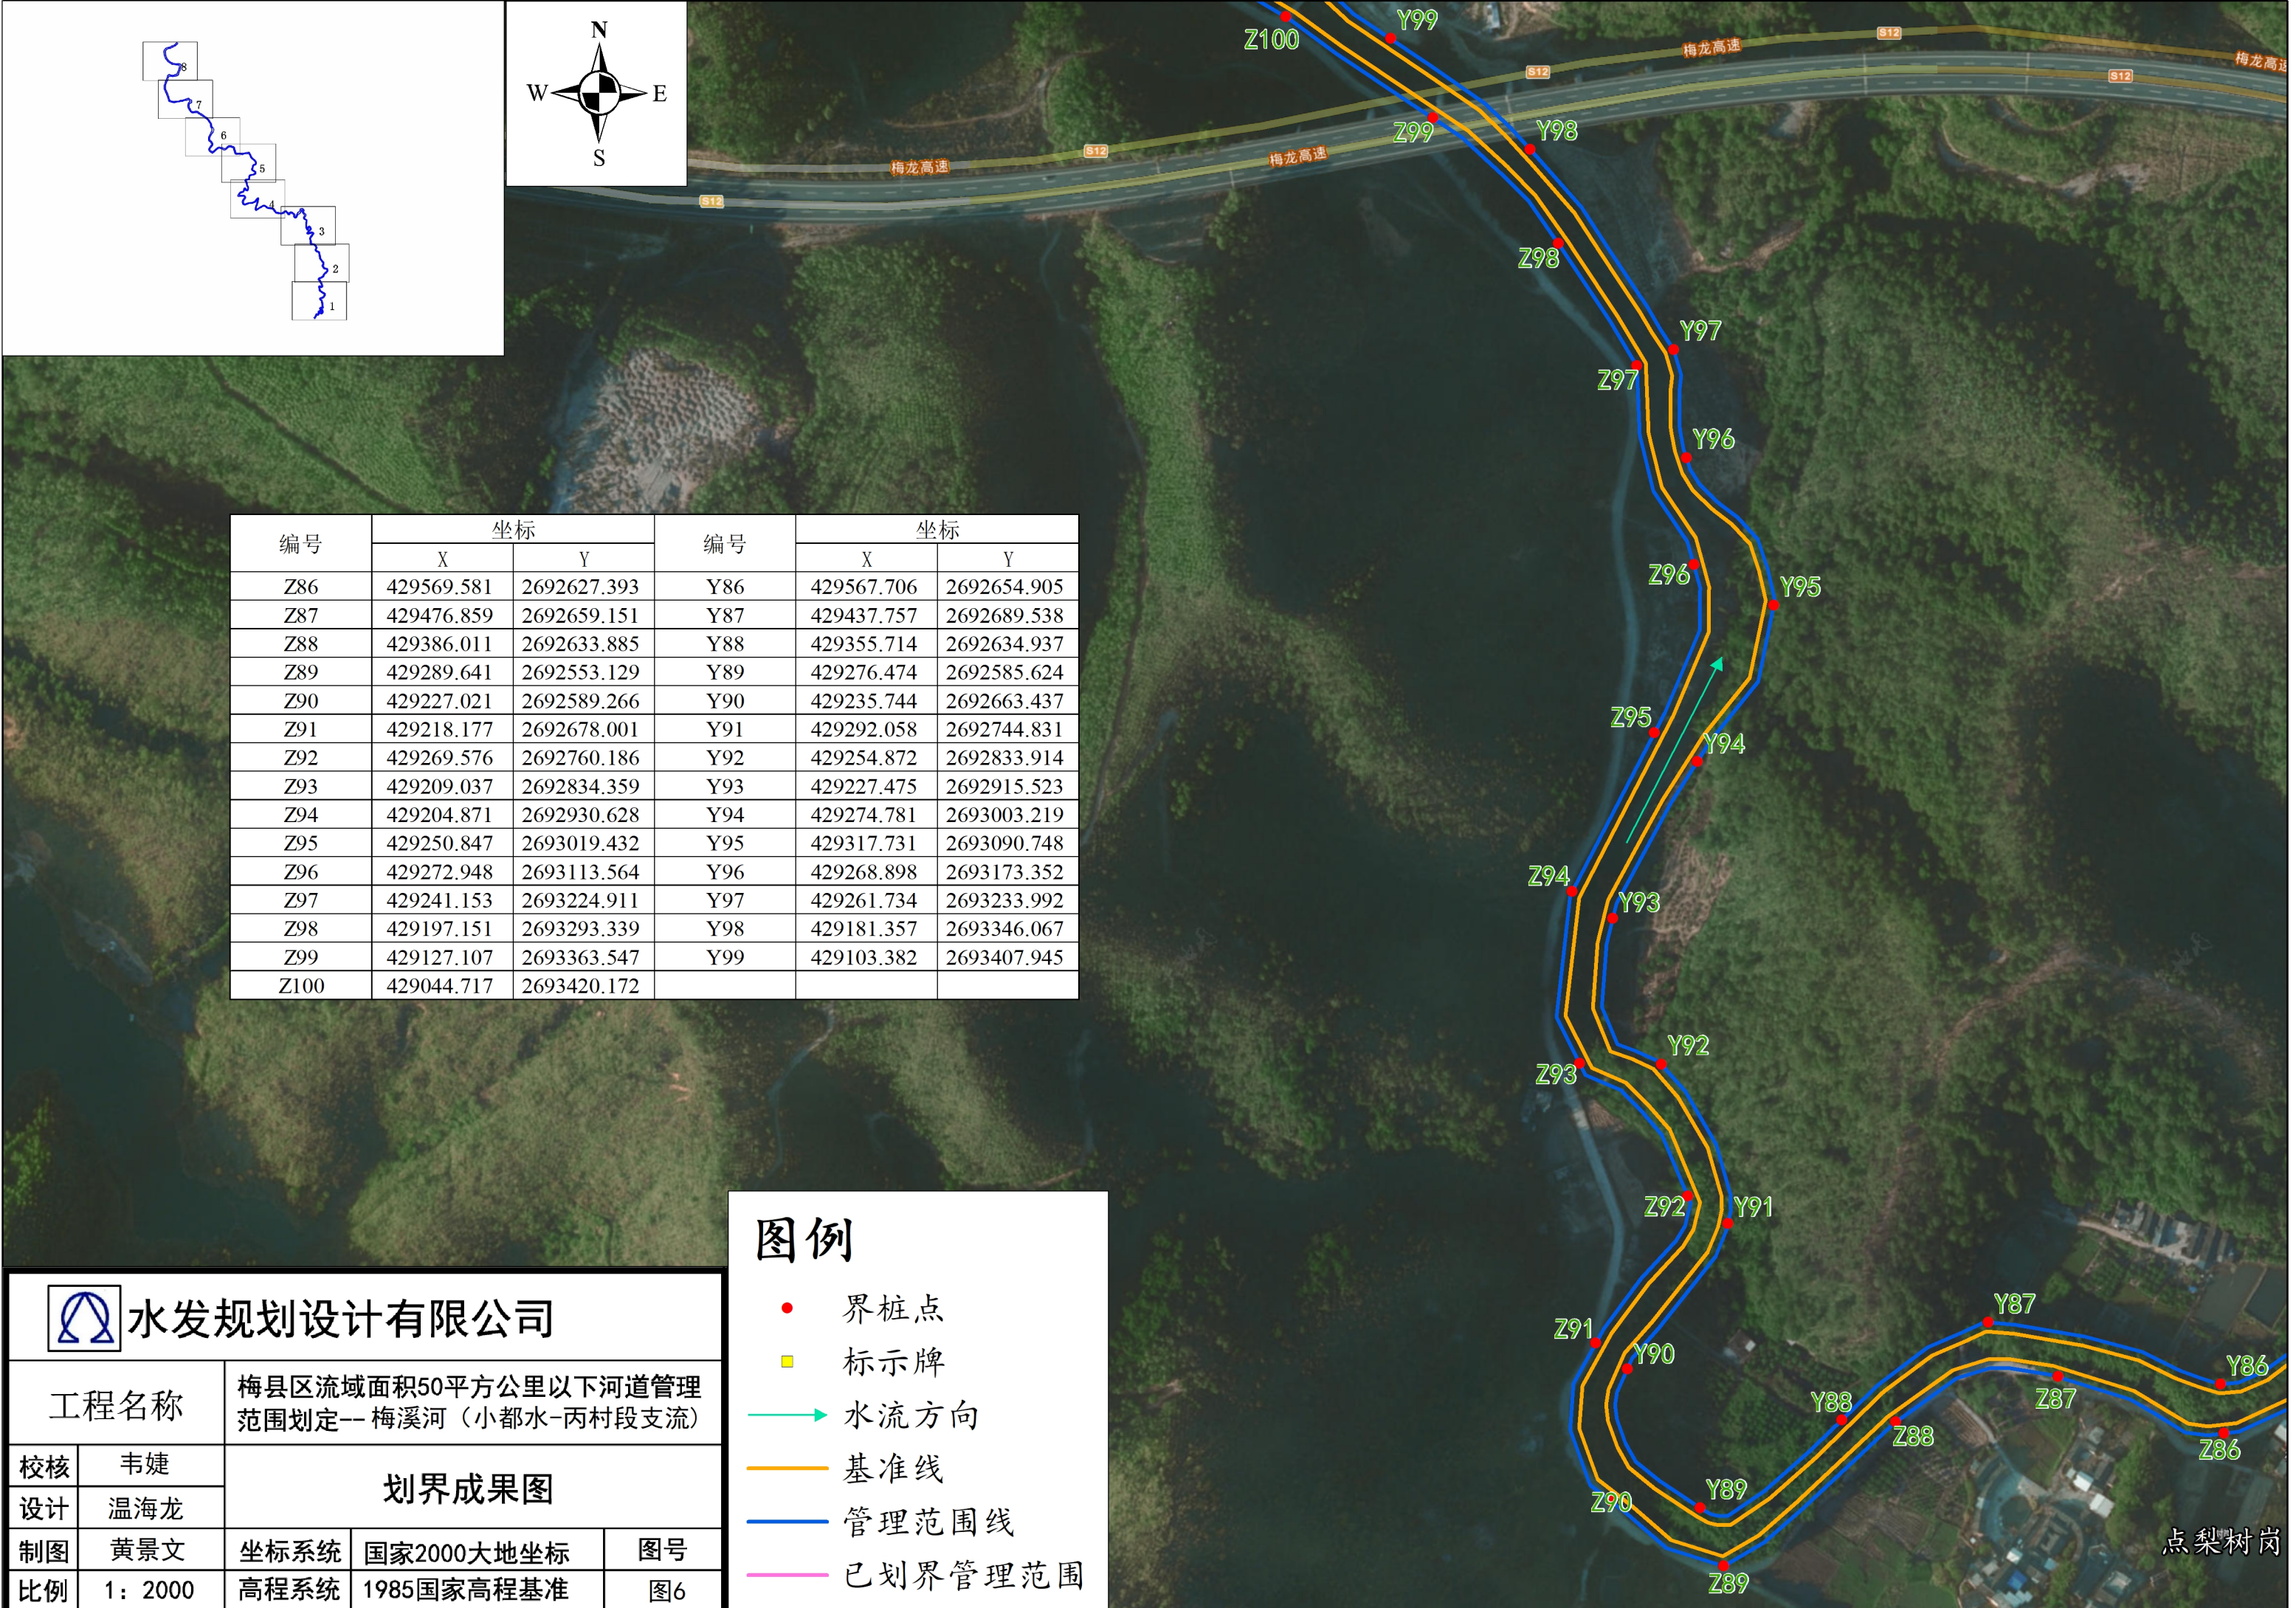

编号	坐标		编号	坐标	
	X	Y		X	Y
Z86	429569.581	2692627.393	Y86	429567.706	2692654.905
Z87	429476.859	2692659.151	Y87	429437.757	2692689.538
Z88	429386.011	2692633.885	Y88	429355.714	2692634.937
Z89	429289.641	2692553.129	Y89	429276.474	2692585.624
Z90	429227.021	2692589.266	Y90	429235.744	2692663.437
Z91	429218.177	2692678.001	Y91	429292.058	2692744.831
Z92	429269.576	2692760.186	Y92	429254.872	2692833.914
Z93	429209.037	2692834.359	Y93	429227.475	2692915.523
Z94	429204.871	2692930.628	Y94	429274.781	2693003.219
Z95	429250.847	2693019.432	Y95	429317.731	2693090.748
Z96	429272.948	2693113.564	Y96	429268.898	2693173.352
Z97	429241.153	2693224.911	Y97	429261.734	2693233.992
Z98	429197.151	2693293.339	Y98	429181.357	2693346.067
Z99	429127.107	2693363.547	Y99	429103.382	2693407.945
Z100	429044.717	2693420.172			



水发规划设计有限公司

工程名称

梅县区流域面积50平方公里以下河道管理范围划定-- 梅溪河（小都水-丙村段支流）

校核

韦婕

设计

温海龙

制图

黄景文

比例

1：2000

划界成果图

坐标系统

国家2000大地坐标

图号

高程系统

1985国家高程基准

图6

图例



界桩点



标示牌



水流方向



基准线




管理范围线



已划界管理范围

点梨树岗

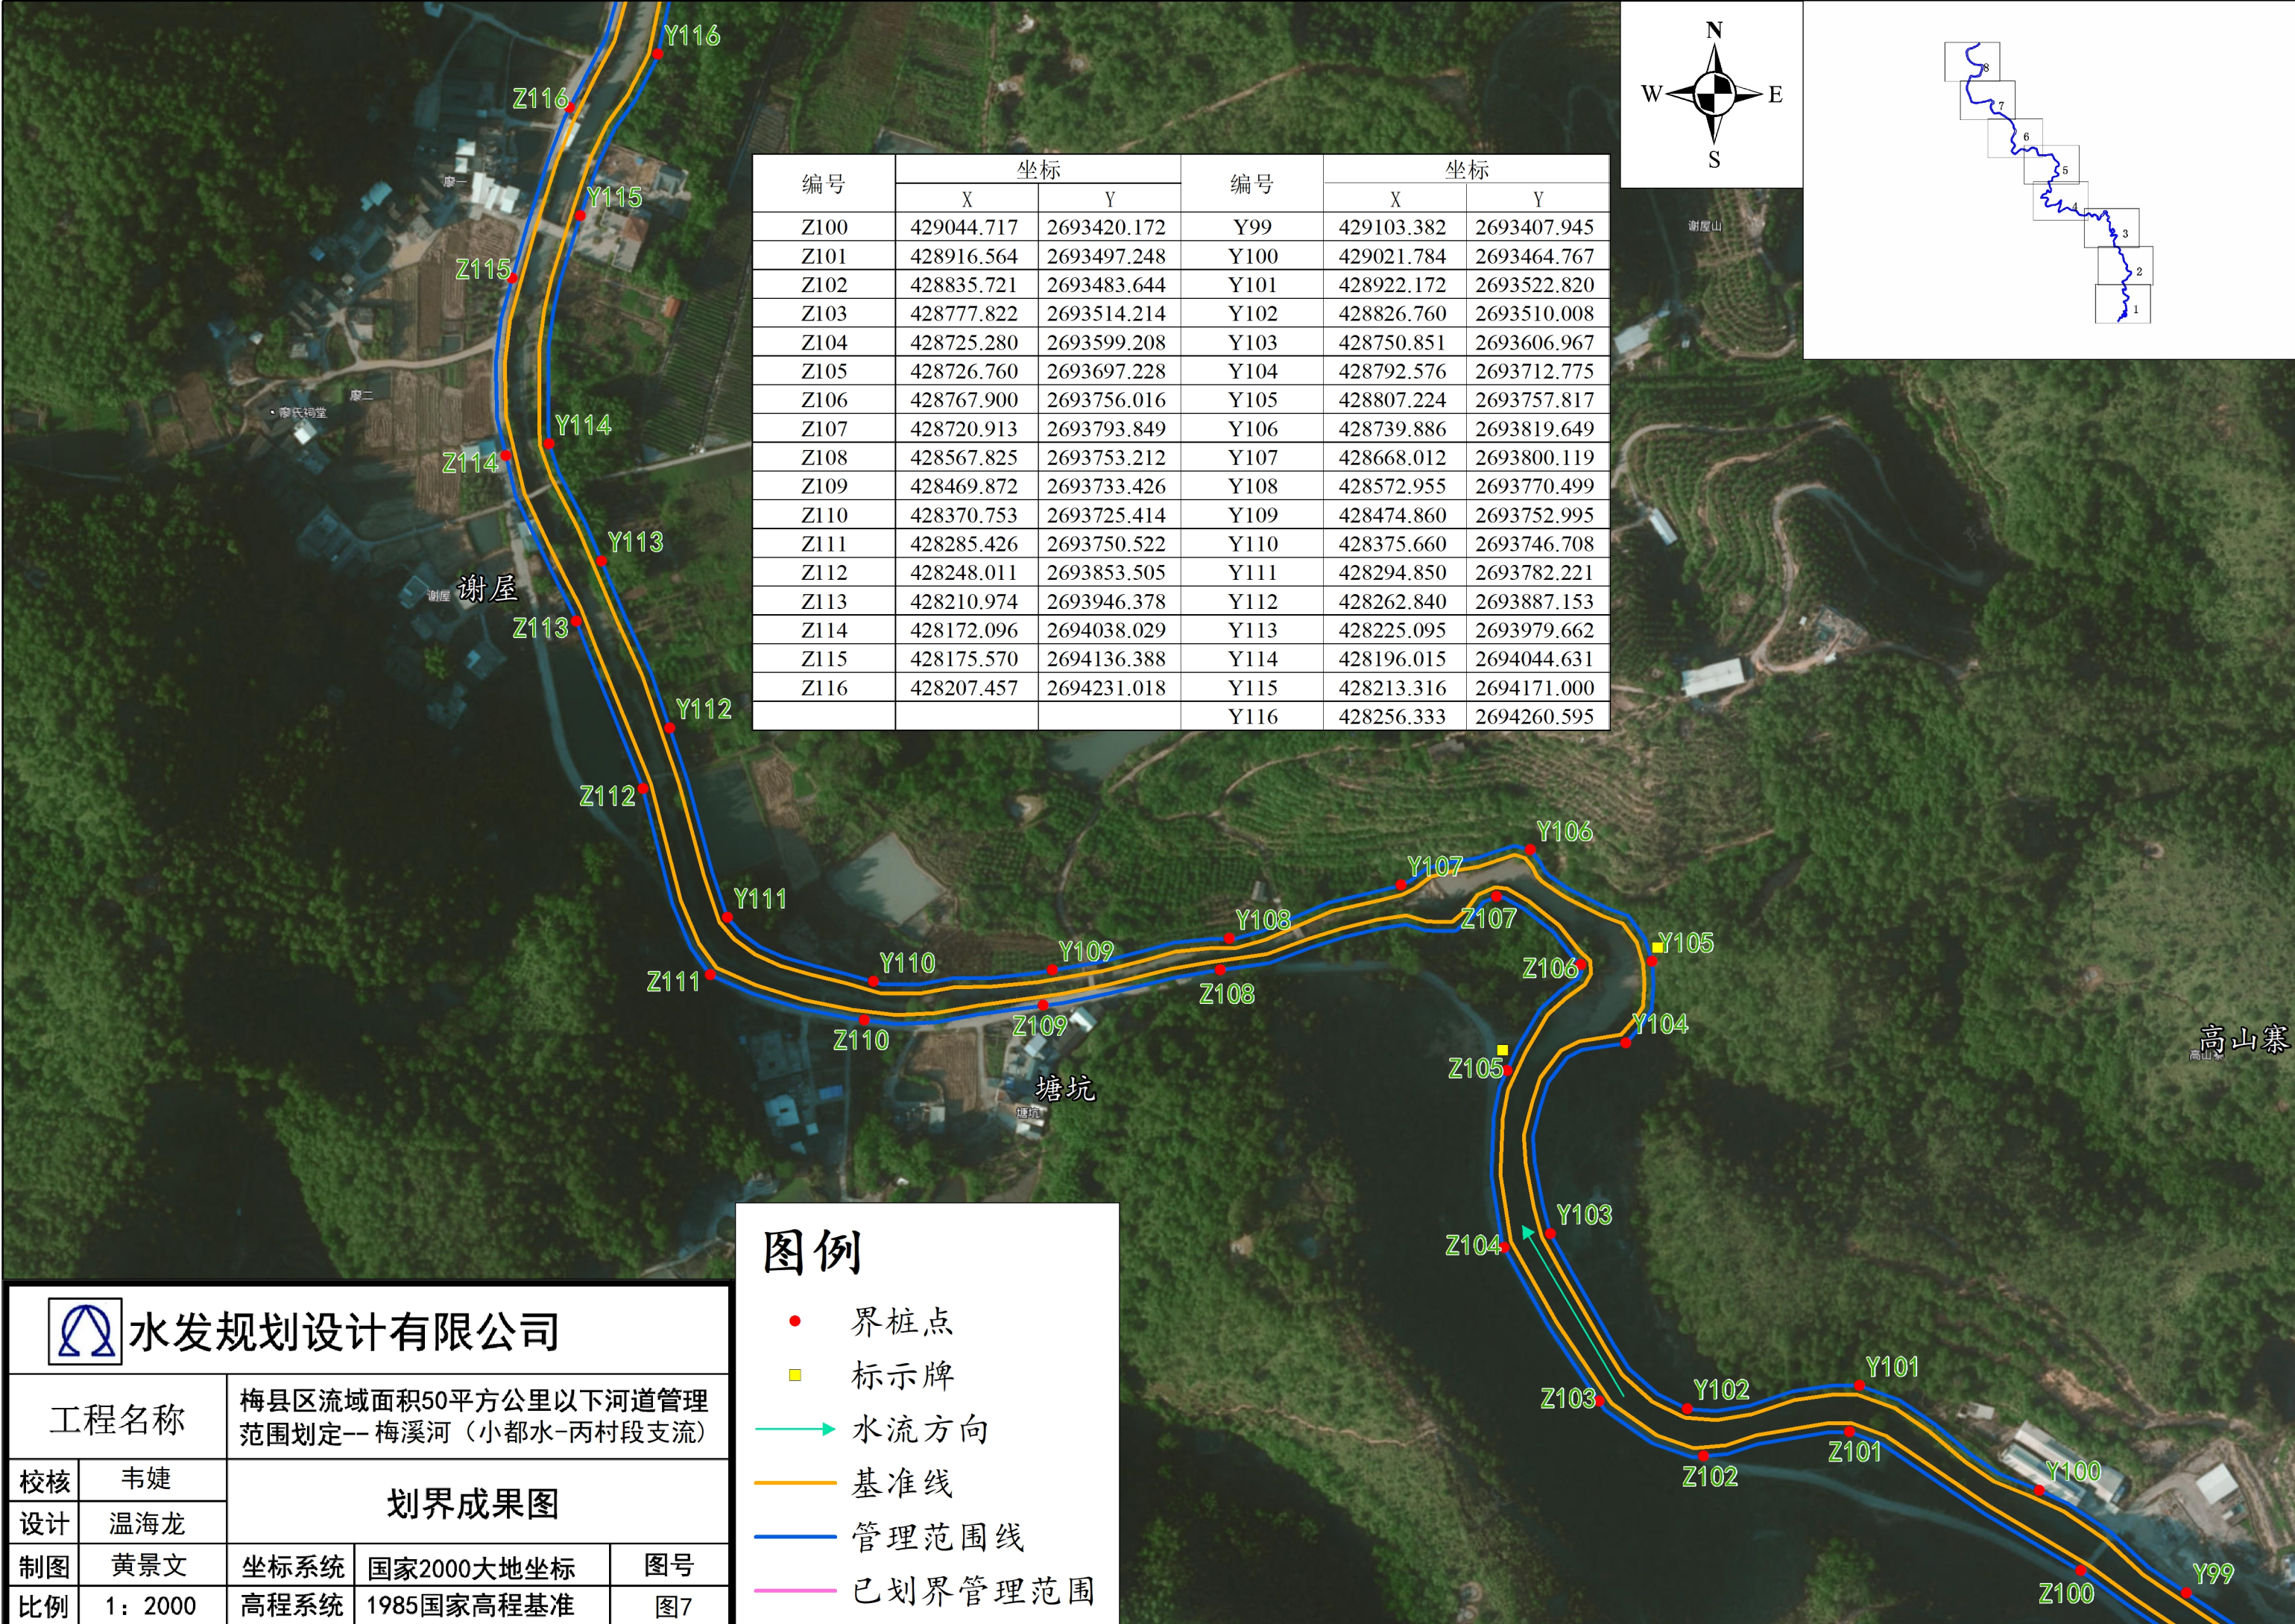

编号	坐标		编号	坐标	
	X	Y		X	Y
Z100	429044.717	2693420.172	Y99	429103.382	2693407.945
Z101	428916.564	2693497.248	Y100	429021.784	2693464.767
Z102	428835.721	2693483.644	Y101	428922.172	2693522.820
Z103	428777.822	2693514.214	Y102	428826.760	2693510.008
Z104	428725.280	2693599.208	Y103	428750.851	2693606.967
Z105	428726.760	2693697.228	Y104	428792.576	2693712.775
Z106	428767.900	2693756.016	Y105	428807.224	2693757.817
Z107	428720.913	2693793.849	Y106	428739.886	2693819.649
Z108	428567.825	2693753.212	Y107	428668.012	2693800.119
Z109	428469.872	2693733.426	Y108	428572.955	2693770.499
Z110	428370.753	2693725.414	Y109	428474.860	2693752.995
Z111	428285.426	2693750.522	Y110	428375.660	2693746.708
Z112	428248.011	2693853.505	Y111	428294.850	2693782.221
Z113	428210.974	2693946.378	Y112	428262.840	2693887.153
Z114	428172.096	2694038.029	Y113	428225.095	2693979.662
Z115	428175.570	2694136.388	Y114	428196.015	2694044.631
Z116	428207.457	2694231.018	Y115	428213.316	2694171.000
			Y116	428256.333	2694260.595

图例

●

界桩点

■

标示牌

→

水流方向

—

基准线

—


管理范围线

—

已划界管理范围

水发规划设计有限公司

工程名称		梅县区流域面积50平方公里以下河道管理范围划定——梅溪河（小都水-丙村段支流）		
校核	韦婕	划界成果图		
设计	温海龙			
制图	黄景文	坐标系统	国家2000大地坐标	图号
比例	1：2000	高程系统	1985国家高程基准	图7

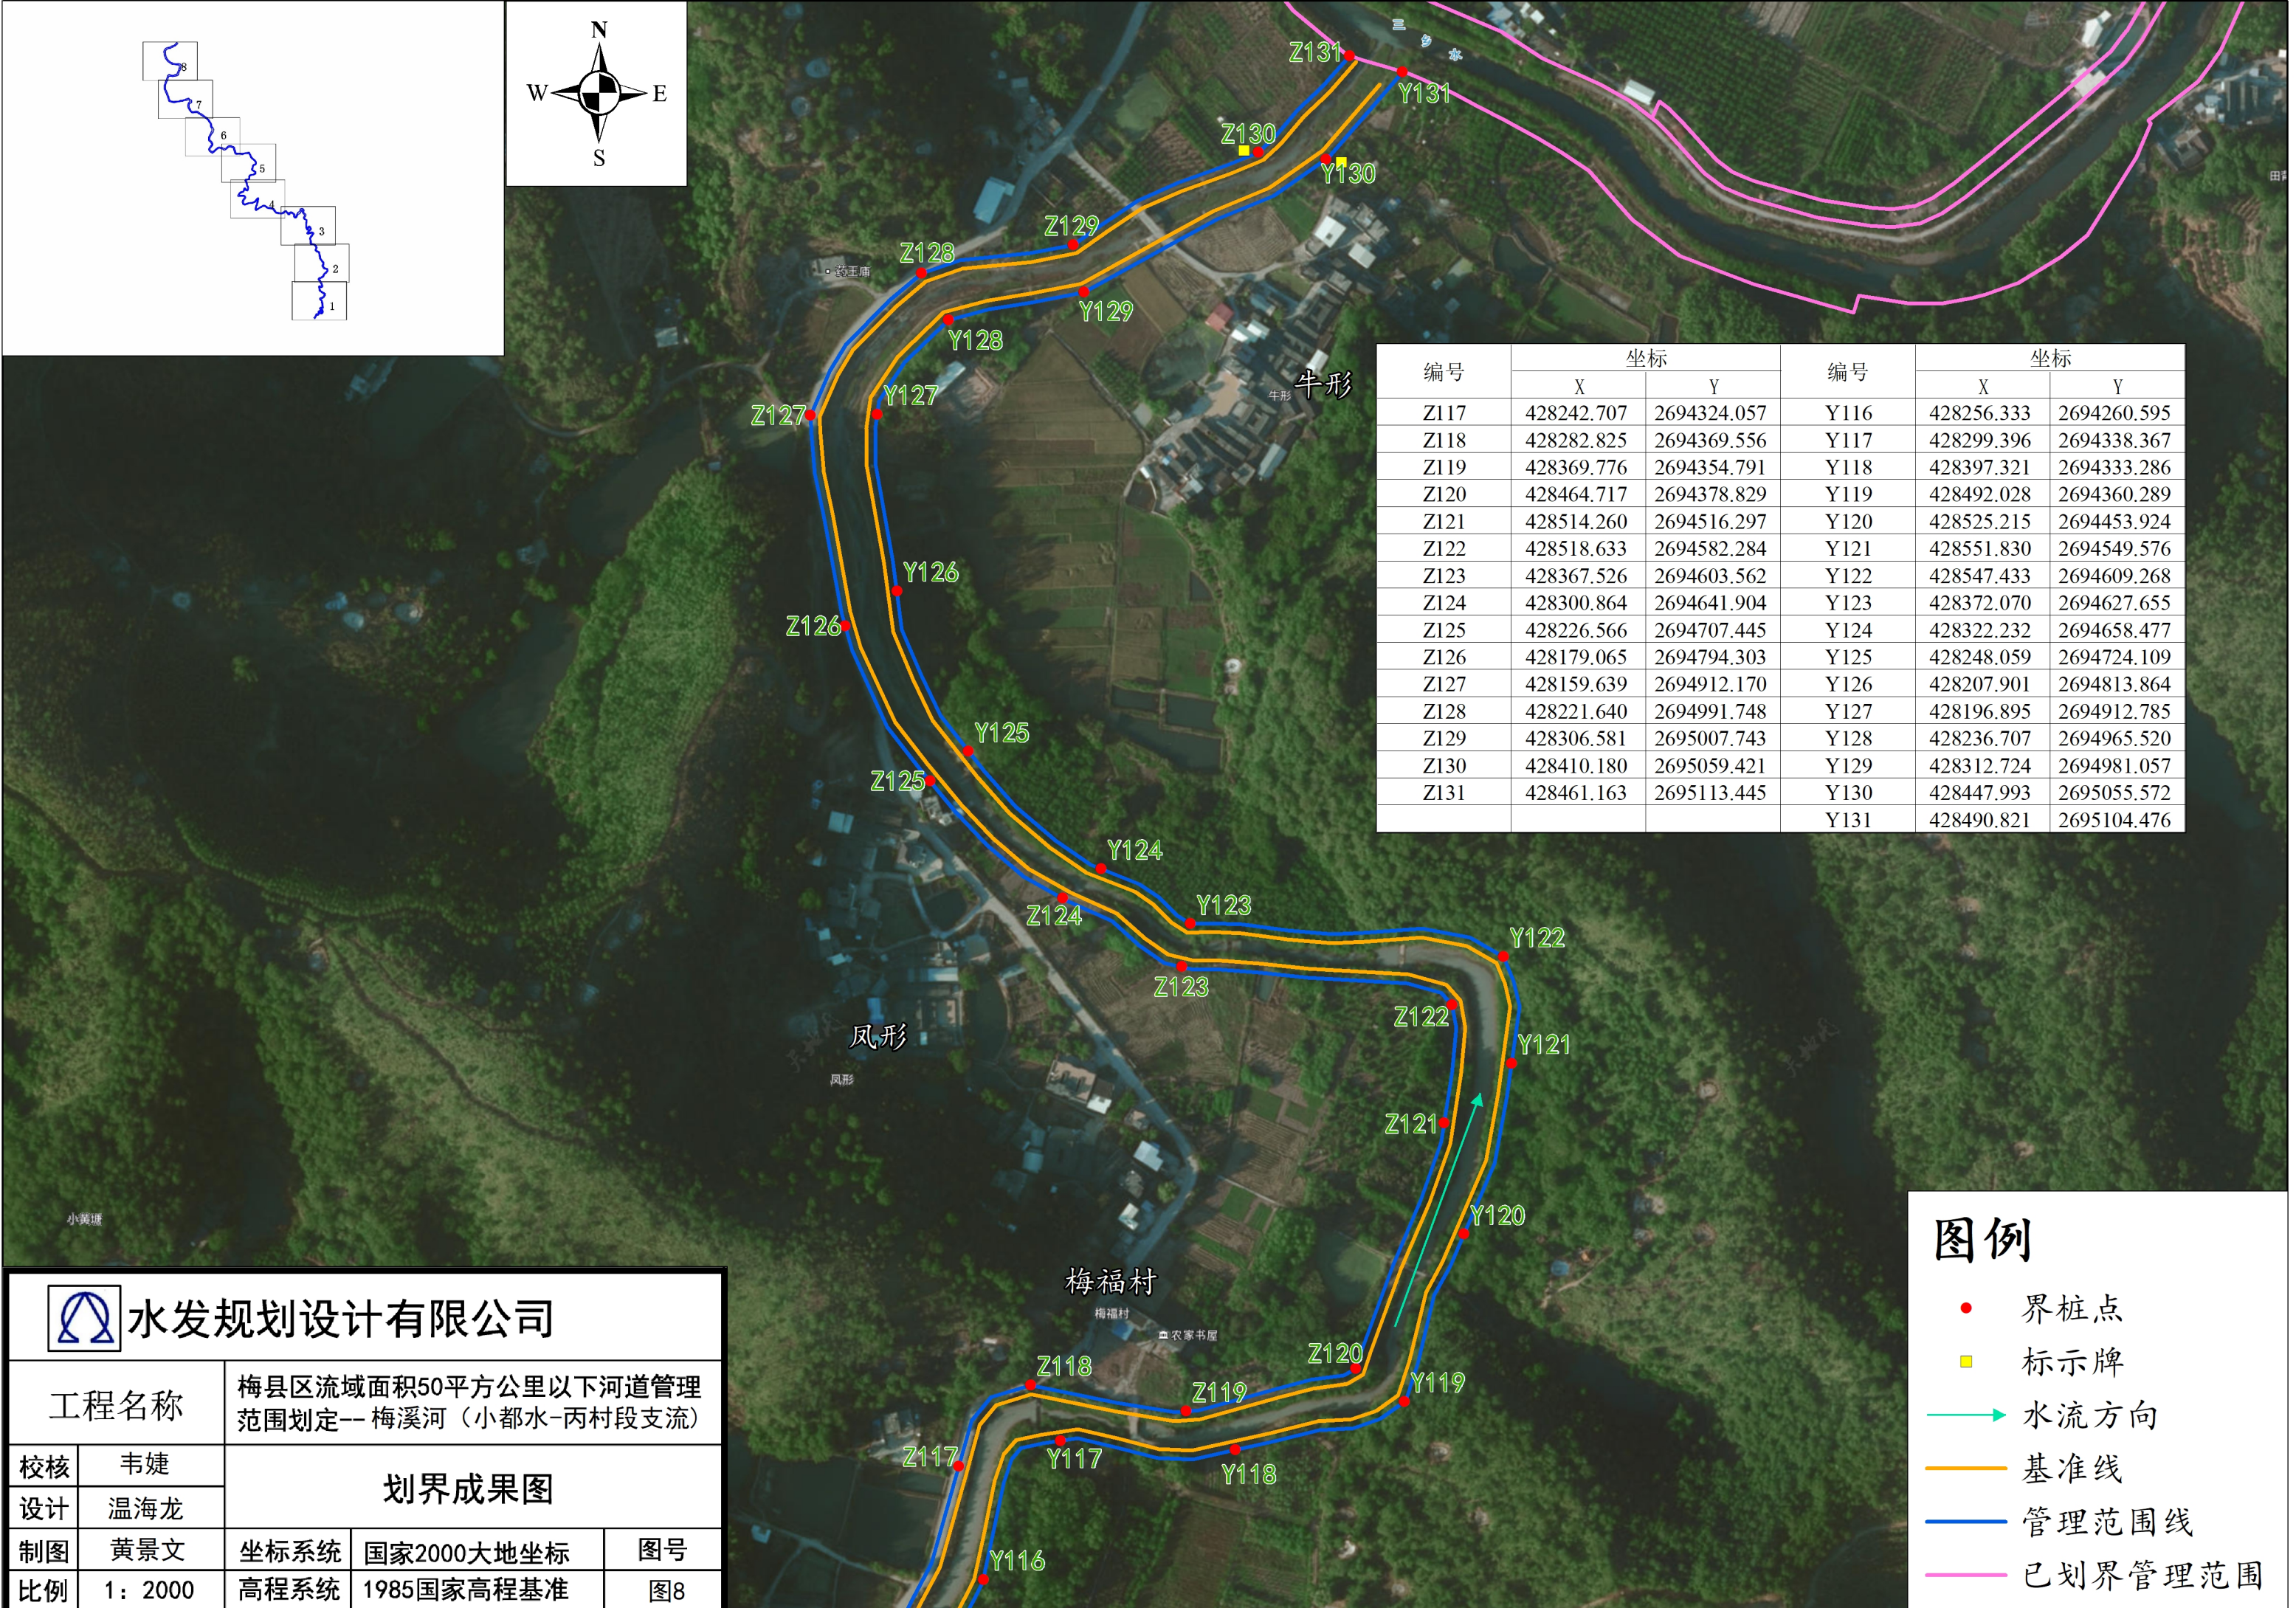

编号	坐标		编号	坐标	
	X	Y		X	Y
Z117	428242.707	2694324.057	Y116	428256.333	2694260.595
Z118	428282.825	2694369.556	Y117	428299.396	2694338.367
Z119	428369.776	2694354.791	Y118	428397.321	2694333.286
Z120	428464.717	2694378.829	Y119	428492.028	2694360.289
Z121	428514.260	2694516.297	Y120	428525.215	2694453.924
Z122	428518.633	2694582.284	Y121	428551.830	2694549.576
Z123	428367.526	2694603.562	Y122	428547.433	2694609.268
Z124	428300.864	2694641.904	Y123	428372.070	2694627.655
Z125	428226.566	2694707.445	Y124	428322.232	2694658.477
Z126	428179.065	2694794.303	Y125	428248.059	2694724.109
Z127	428159.639	2694912.170	Y126	428207.901	2694813.864
Z128	428221.640	2694991.748	Y127	428196.895	2694912.785
Z129	428306.581	2695007.743	Y128	428236.707	2694965.520
Z130	428410.180	2695059.421	Y129	428312.724	2694981.057
Z131	428461.163	2695113.445	Y130	428447.993	2695055.572
			Y131	428490.821	2695104.476



水发规划设计有限公司

工程名称

梅县区流域面积50平方公里以下河道管理范围划定--梅溪河（小都水-丙村段支流）

校核

韦婕

设计

温海龙

制图

黄景文

比例

1：2000

划界成果图

坐标系统

国家2000大地坐标

图号

高程系统

1985国家高程基准

图8

图例



界桩点



标示牌



水流方向



基准线



管理范围线



已划界管理范围