


编号	坐标		编号	坐标	
	X	Y		X	Y
Z1	424476.037	2708824.780	Y1	424464.550	2708840.849
Z2	424387.192	2708809.915	Y2	424363.653	2708817.683
Z3	424311.474	2708807.200	Y3	424335.439	2708823.328
Z4	424335.419	2708860.780	Y4	424352.670	2708874.617
Z5	424290.586	2708876.837	Y5	424276.139	2708893.052
Z6	424224.445	2708804.212	Y6	424244.042	2708820.616
Z7	424185.660	2708990.245	Y7	424203.761	2709013.745
Z8	424140.349	2708941.563	Y8	424141.841	2708964.442
Z9	424048.319	2709015.111	Y9	424065.737	2709032.513
Z10	424056.759	2709122.198	Y10	424067.586	2709145.831
Z11	423981.735	2709088.230	Y11	423959.639	2709100.011
Z12	424024.178	2709048.954	Y12	423998.789	2709045.029
Z13	423931.199	2708990.669	Y13	423941.923	2709013.822
Z14	423894.118	2709072.839	Y14	423883.652	2709102.983
Z15	423842.461	2709054.456	Y15	423832.009	2709079.466
Z16	423744.768	2709069.496	Y16	423622.823	2709070.824
Z17	423627.871	2709039.551	Y17	423599.575	2709039.132
Z18	423648.268	2708966.447	Y18	423622.656	2708968.713
Z19	423571.474	2708918.286	Y19	423582.484	2708943.537
Z20	423509.973	2708999.754	Y20	423523.963	2709024.032
Z21	423492.724	2708932.584	Y21	423478.383	2708999.553
Z22	423432.633	2708923.763	Y22	423455.400	2708947.828
Z23	423321.122	2709060.797	Y23	423336.959	2709082.507

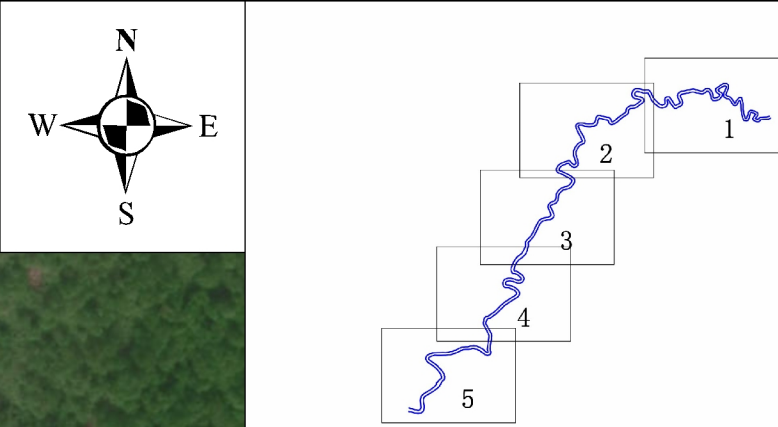

 水发规划设计有限公司				
工程名称		梅县区流域面积50平方公里以下河道管理范围划定--梅州坑水		
校核	韦婕	划界成果图		
设计	温海龙			
制图	黄景文	坐标系统	国家2000大地坐标	图号
比例	1: 2000	高程系统	1985国家高程基准	图1

图例

界桩点



标示牌

水流方向

基准线

管理范围线

已划界管理范围

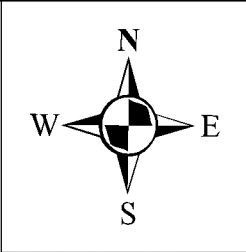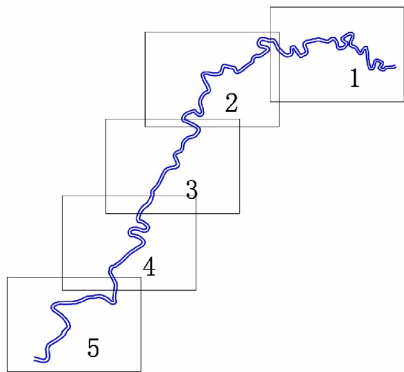

编号	坐标		编号	坐标	
	X	Y		X	Y
Z23	423321.122	2709060.797	Y23	423336.959	2709082.507
Z24	423218.406	2709075.041	Y24	423205.840	2709099.368
Z25	423200.233	2709036.899	Y25	423185.309	2709015.836
Z26	423286.539	2708984.734	Y26	423255.848	2708992.411
Z27	423195.347	2708918.459	Y27	423183.230	2708941.608
Z28	423130.793	2708862.649	Y28	423113.080	2708881.168
Z29	423050.330	2708803.706	Y29	422981.971	2708790.220
Z30	422976.693	2708763.204	Y30	422925.576	2708835.571
Z31	422862.344	2708823.863	Y31	422850.492	2708847.727
Z32	422832.501	2708757.153	Y32	422807.931	2708774.227
Z33	422734.868	2708746.951	Y33	422676.376	2708777.598
Z34	422667.026	2708749.244	Y34	422640.635	2708751.840
Z35	422729.196	2708616.888	Y35	422702.162	2708608.114
Z36	422678.836	2708565.331	Y36	422633.874	2708544.697
Z37	422646.989	2708475.149	Y37	422630.549	2708448.279
Z38	422661.502	2708378.842	Y38	422587.188	2708423.053
Z39	422572.391	2708399.866	Y39	422516.730	2708404.702
Z40	422494.097	2708359.941	Y40	422461.479	2708331.237
Z41	422550.644	2708303.983	Y41	422542.925	2708280.226
Z42	422629.528	2708246.975	Y42	422605.582	2708241.147



图例

- 界桩点
- 标示牌
- 水流方向
- 基准线
- 管理范围线
- 已划界管理范围



水发规划设计有限公司


工程名称		梅县区流域面积50平方公里以下河道管理范围划定--梅州坑水		
校核	韦婕	划界成果图		
设计	温海龙			
制图	黄景文	坐标系统	国家2000大地坐标	图号
比例	1: 2000	高程系统	1985国家高程基准	图2

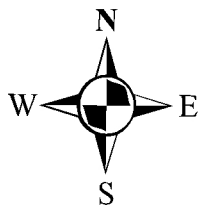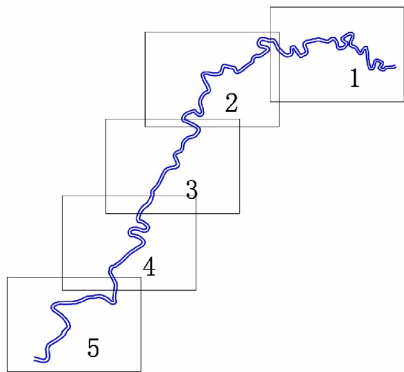

编号	坐标		编号	坐标	
	X	Y		X	Y
Z42	422629.528	2708246.975	Y42	422605.582	2708241.147
Z43	422584.287	2708166.115	Y43	422570.849	2708187.732
Z44	422496.278	2708123.433	Y44	422481.552	2708143.947
Z45	422463.035	2708032.057	Y45	422442.786	2708045.604
Z46	422404.558	2707994.926	Y46	422380.843	2707982.445
Z47	422435.454	2707895.257	Y47	422408.665	2707911.108
Z48	422325.931	2707850.817	Y48	422310.767	2707871.137
Z49	422274.656	2707766.504	Y49	422251.819	2707775.147
Z50	422221.868	2707682.262	Y50	422245.012	2707760.826
Z51	422189.443	2707594.444	Y51	422168.570	2707654.762
Z52	422136.503	2707512.938	Y52	422132.968	2707550.370
Z53	422072.321	2707438.547	Y53	422048.966	2707451.024
Z54	422063.035	2707387.805	Y54	422044.817	2707367.435



图例

- 界桩点
- 标示牌
- 水流方向
- 基准线
- 管理范围线
- 已划界管理范围

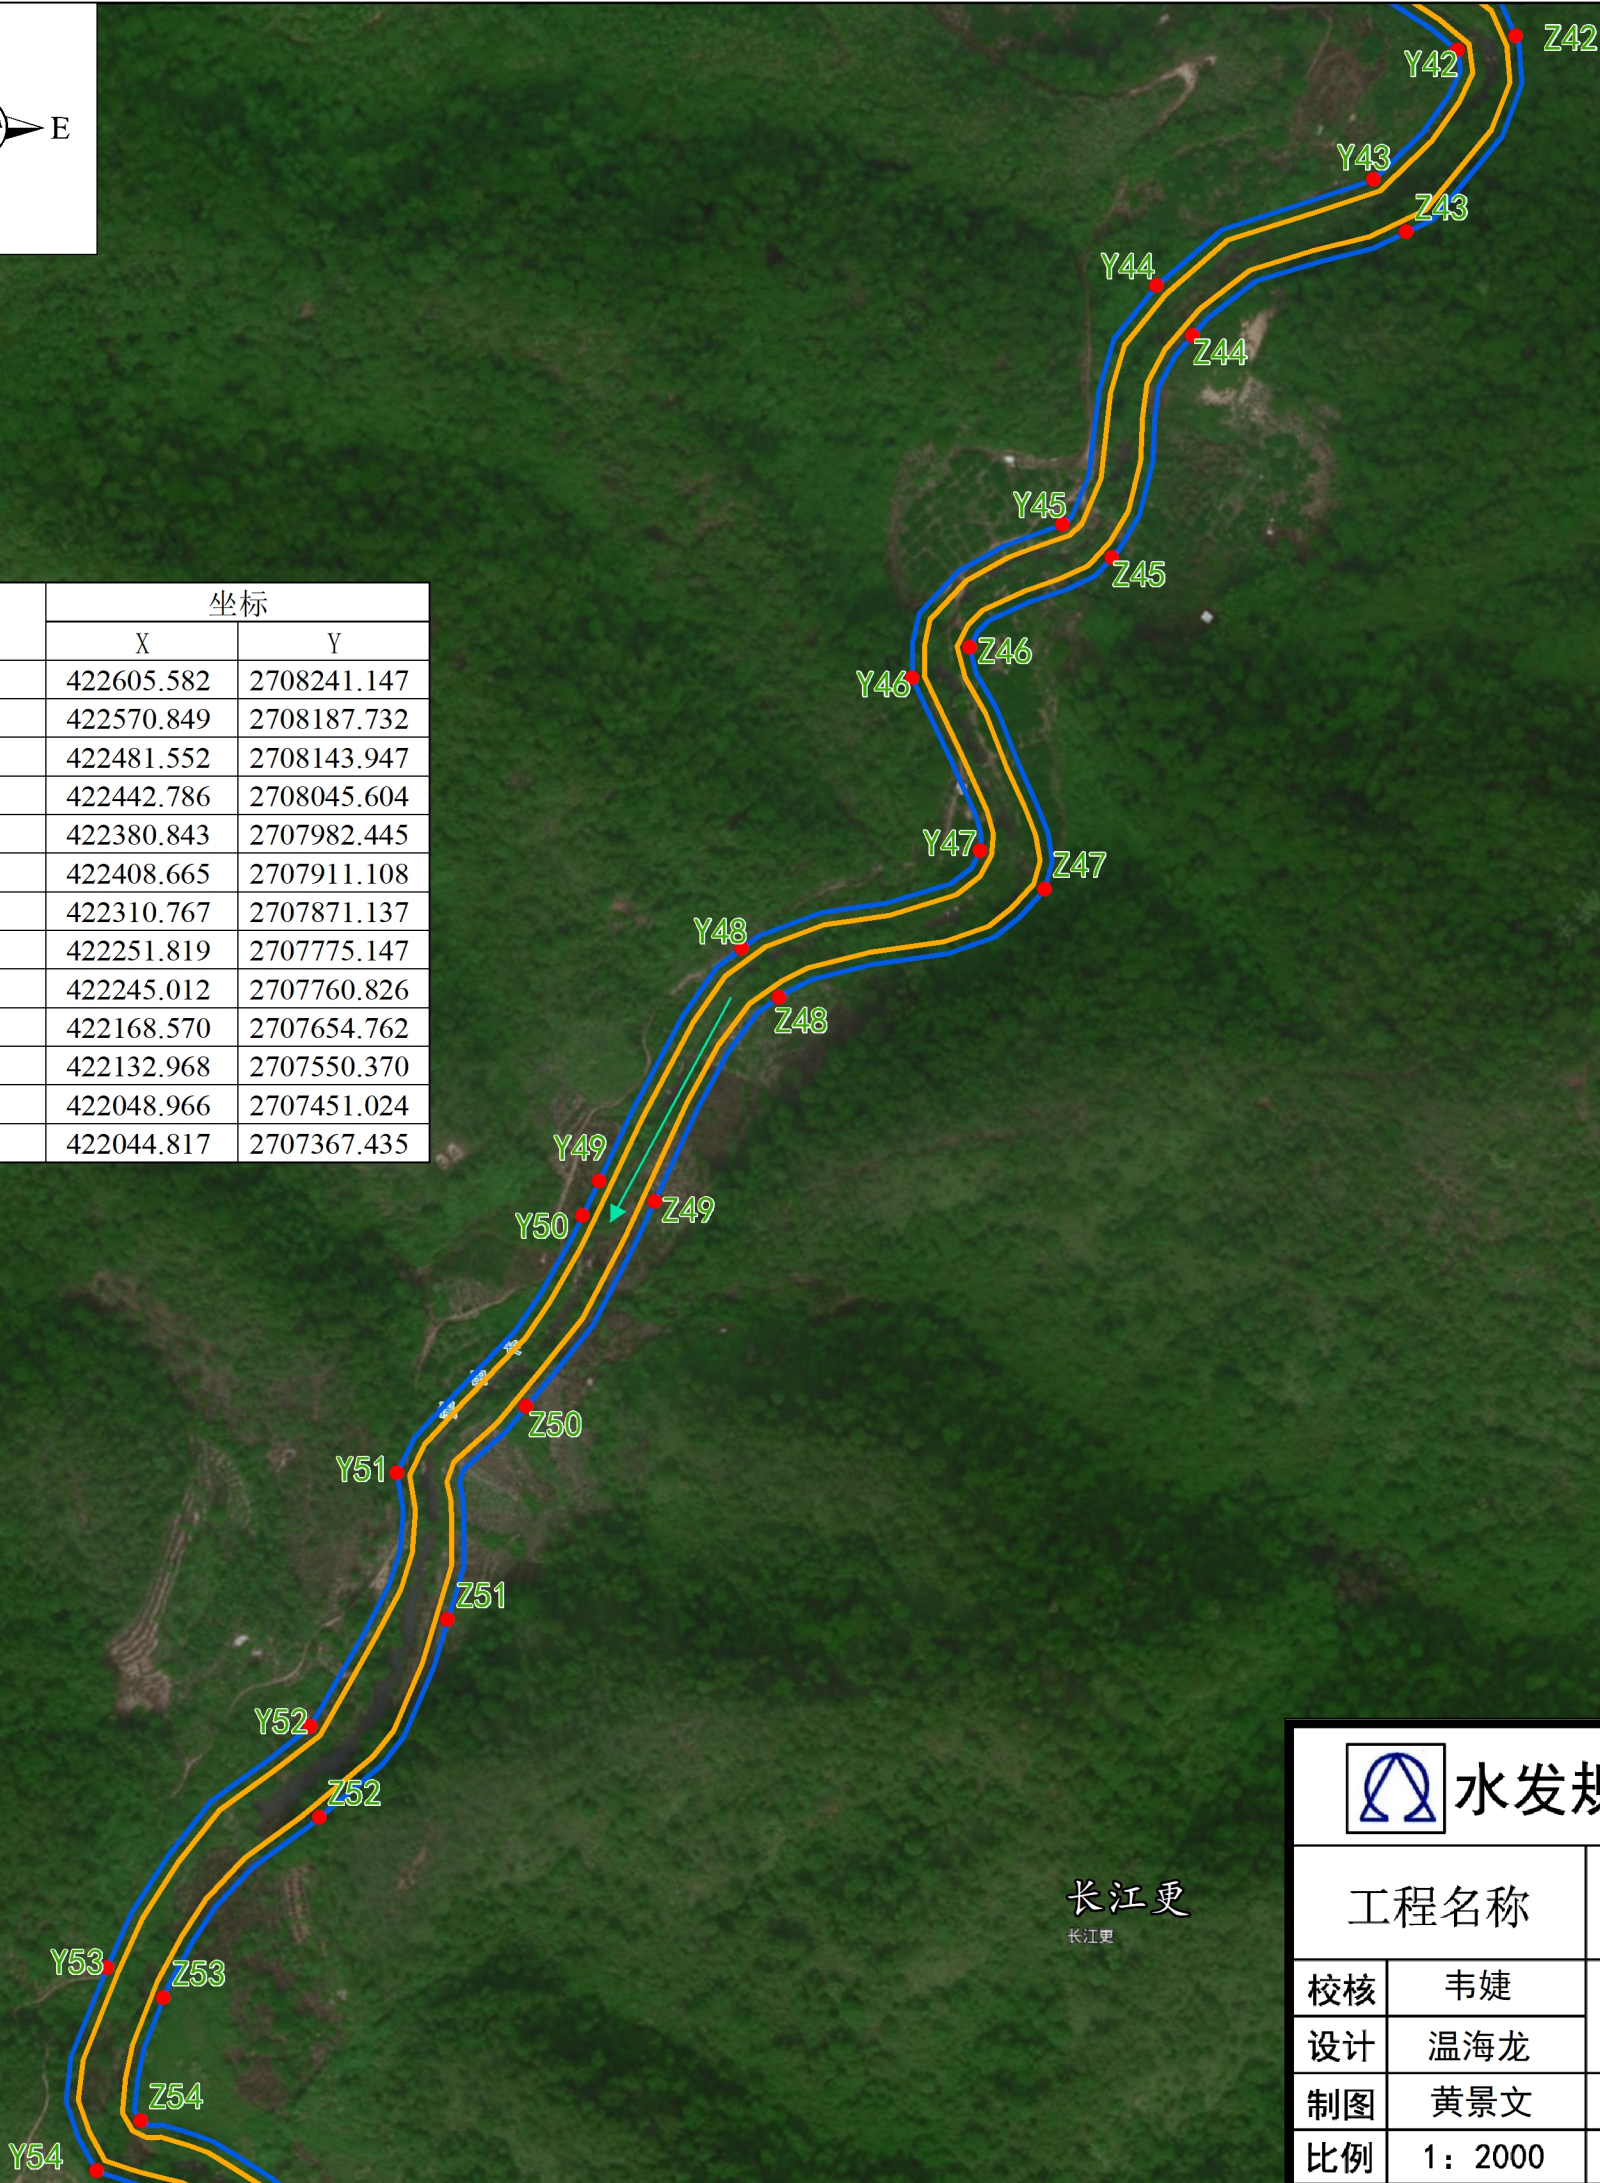

长江更
长江更

 水发规划设计有限公司				
工程名称		梅县区流域面积50平方公里以下河道管理范围划定--梅州坑水		
校核	韦婕	划界成果图		
设计	温海龙			
制图	黄景文	坐标系统	国家2000大地坐标	图号
比例	1: 2000	高程系统	1985国家高程基准	图3

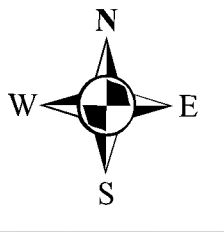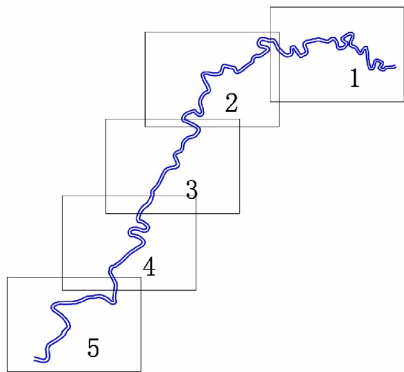

编号	坐标		编号	坐标	
	X	Y		X	Y
Z54	422063.035	2707387.805	Y54	422044.817	2707367.435
Z55	422148.549	2707294.092	Y55	422127.233	2707305.553
Z56	422059.168	2707285.308	Y56	421979.988	2707310.690
Z57	421981.909	2707272.021	Y57	421964.029	2707241.200
Z58	422074.940	2707227.711	Y58	422086.320	2707179.884
Z59	422114.376	2707178.635	Y59	422030.637	2707130.407
Z60	422017.747	2707091.624	Y60	421949.356	2707072.561
Z61	421940.434	2707028.962	Y61	421877.600	2707003.246
Z62	421865.019	2706963.957	Y62	421792.829	2706953.155
Z63	421797.910	2706899.914	Y63	421773.184	2706884.152
Z64	421839.924	2706810.750	Y64	421825.119	2706772.462
Z65	421842.780	2706713.527	Y65	421812.752	2706673.230
Z66	421842.069	2706615.157	Y66	421815.448	2706619.681
Z67	421821.013	2706594.030	Y67	421690.425	2706683.094
Z68	421670.311	2706656.988	Y68	421591.747	2706672.249
Z69	421572.598	2706641.725	Y69	421499.007	2706637.381
Z70	421480.425	2706603.504	Y70	421401.505	2706618.941
Z71	421381.441	2706593.298			



图例

- 界桩点
- 标示牌
- 水流方向
- 基准线
- 管理范围线
- 已划界管理范围



水发规划设计有限公司

工程名称

梅县区流域面积50平方公里以下河道管理
范围划定——梅州坑水

校核

韦婕

设计

温海龙

制图

黄景文

比例

1: 2000

划界成果图

坐标系统




国家2000大地坐标

图号

高程系统

1985国家高程基准

图4

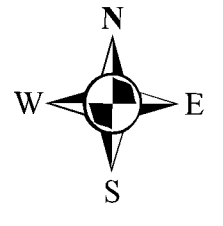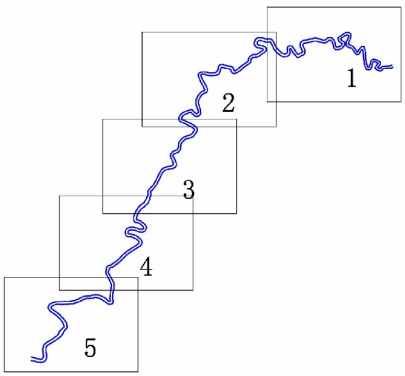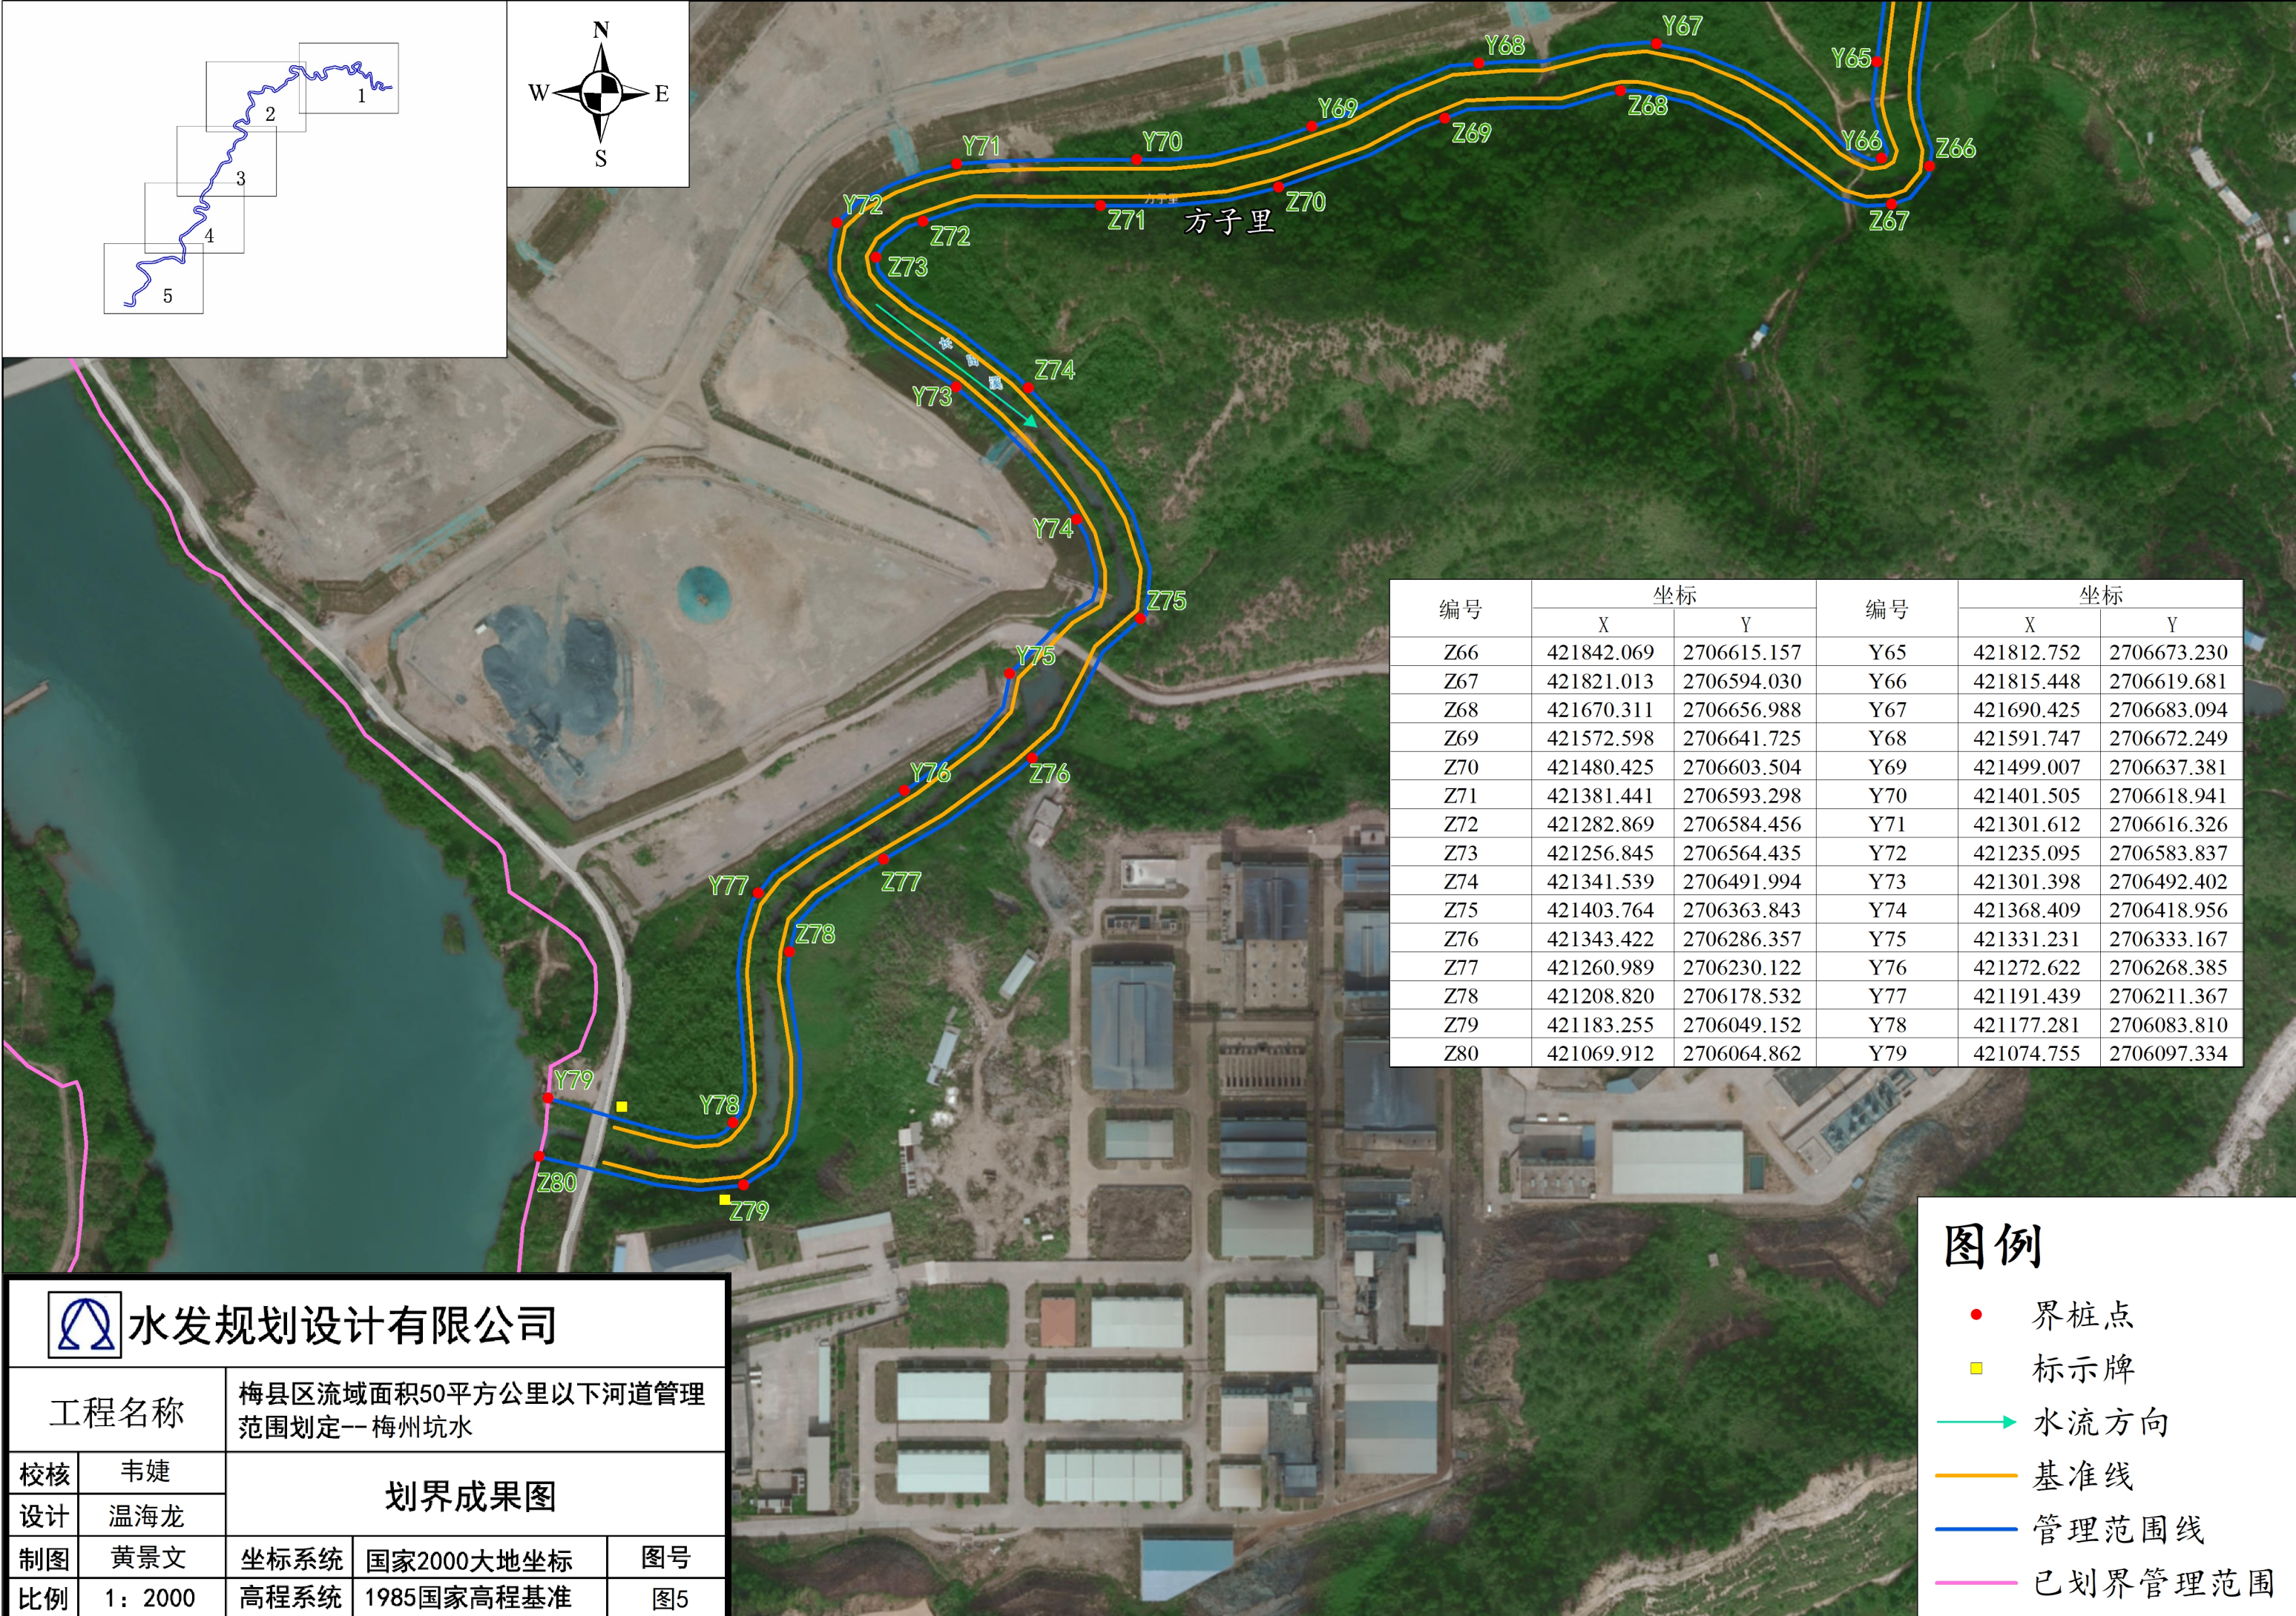

编号	坐标		编号	坐标	
	X	Y		X	Y
Z66	421842.069	2706615.157	Y65	421812.752	2706673.230
Z67	421821.013	2706594.030	Y66	421815.448	2706619.681
Z68	421670.311	2706656.988	Y67	421690.425	2706683.094
Z69	421572.598	2706641.725	Y68	421591.747	2706672.249
Z70	421480.425	2706603.504	Y69	421499.007	2706637.381
Z71	421381.441	2706593.298	Y70	421401.505	2706618.941
Z72	421282.869	2706584.456	Y71	421301.612	2706616.326
Z73	421256.845	2706564.435	Y72	421235.095	2706583.837
Z74	421341.539	2706491.994	Y73	421301.398	2706492.402
Z75	421403.764	2706363.843	Y74	421368.409	2706418.956
Z76	421343.422	2706286.357	Y75	421331.231	2706333.167
Z77	421260.989	2706230.122	Y76	421272.622	2706268.385
Z78	421208.820	2706178.532	Y77	421191.439	2706211.367
Z79	421183.255	2706049.152	Y78	421177.281	2706083.810
Z80	421069.912	2706064.862	Y79	421074.755	2706097.334



水发规划设计有限公司

工程名称

梅县区流域面积50平方公里以下河道管理范围划定——梅州坑水

校核

韦婕

设计

温海龙

制图

黄景文

比例

1: 2000

坐标系统

国家2000大地坐标

高程系统

1985国家高程基准

图号

图5

划界成果图

图例

- 界桩点
- 标示牌
- 水流方向
- 基准线
- 管理范围线
- 已划界管理范围