


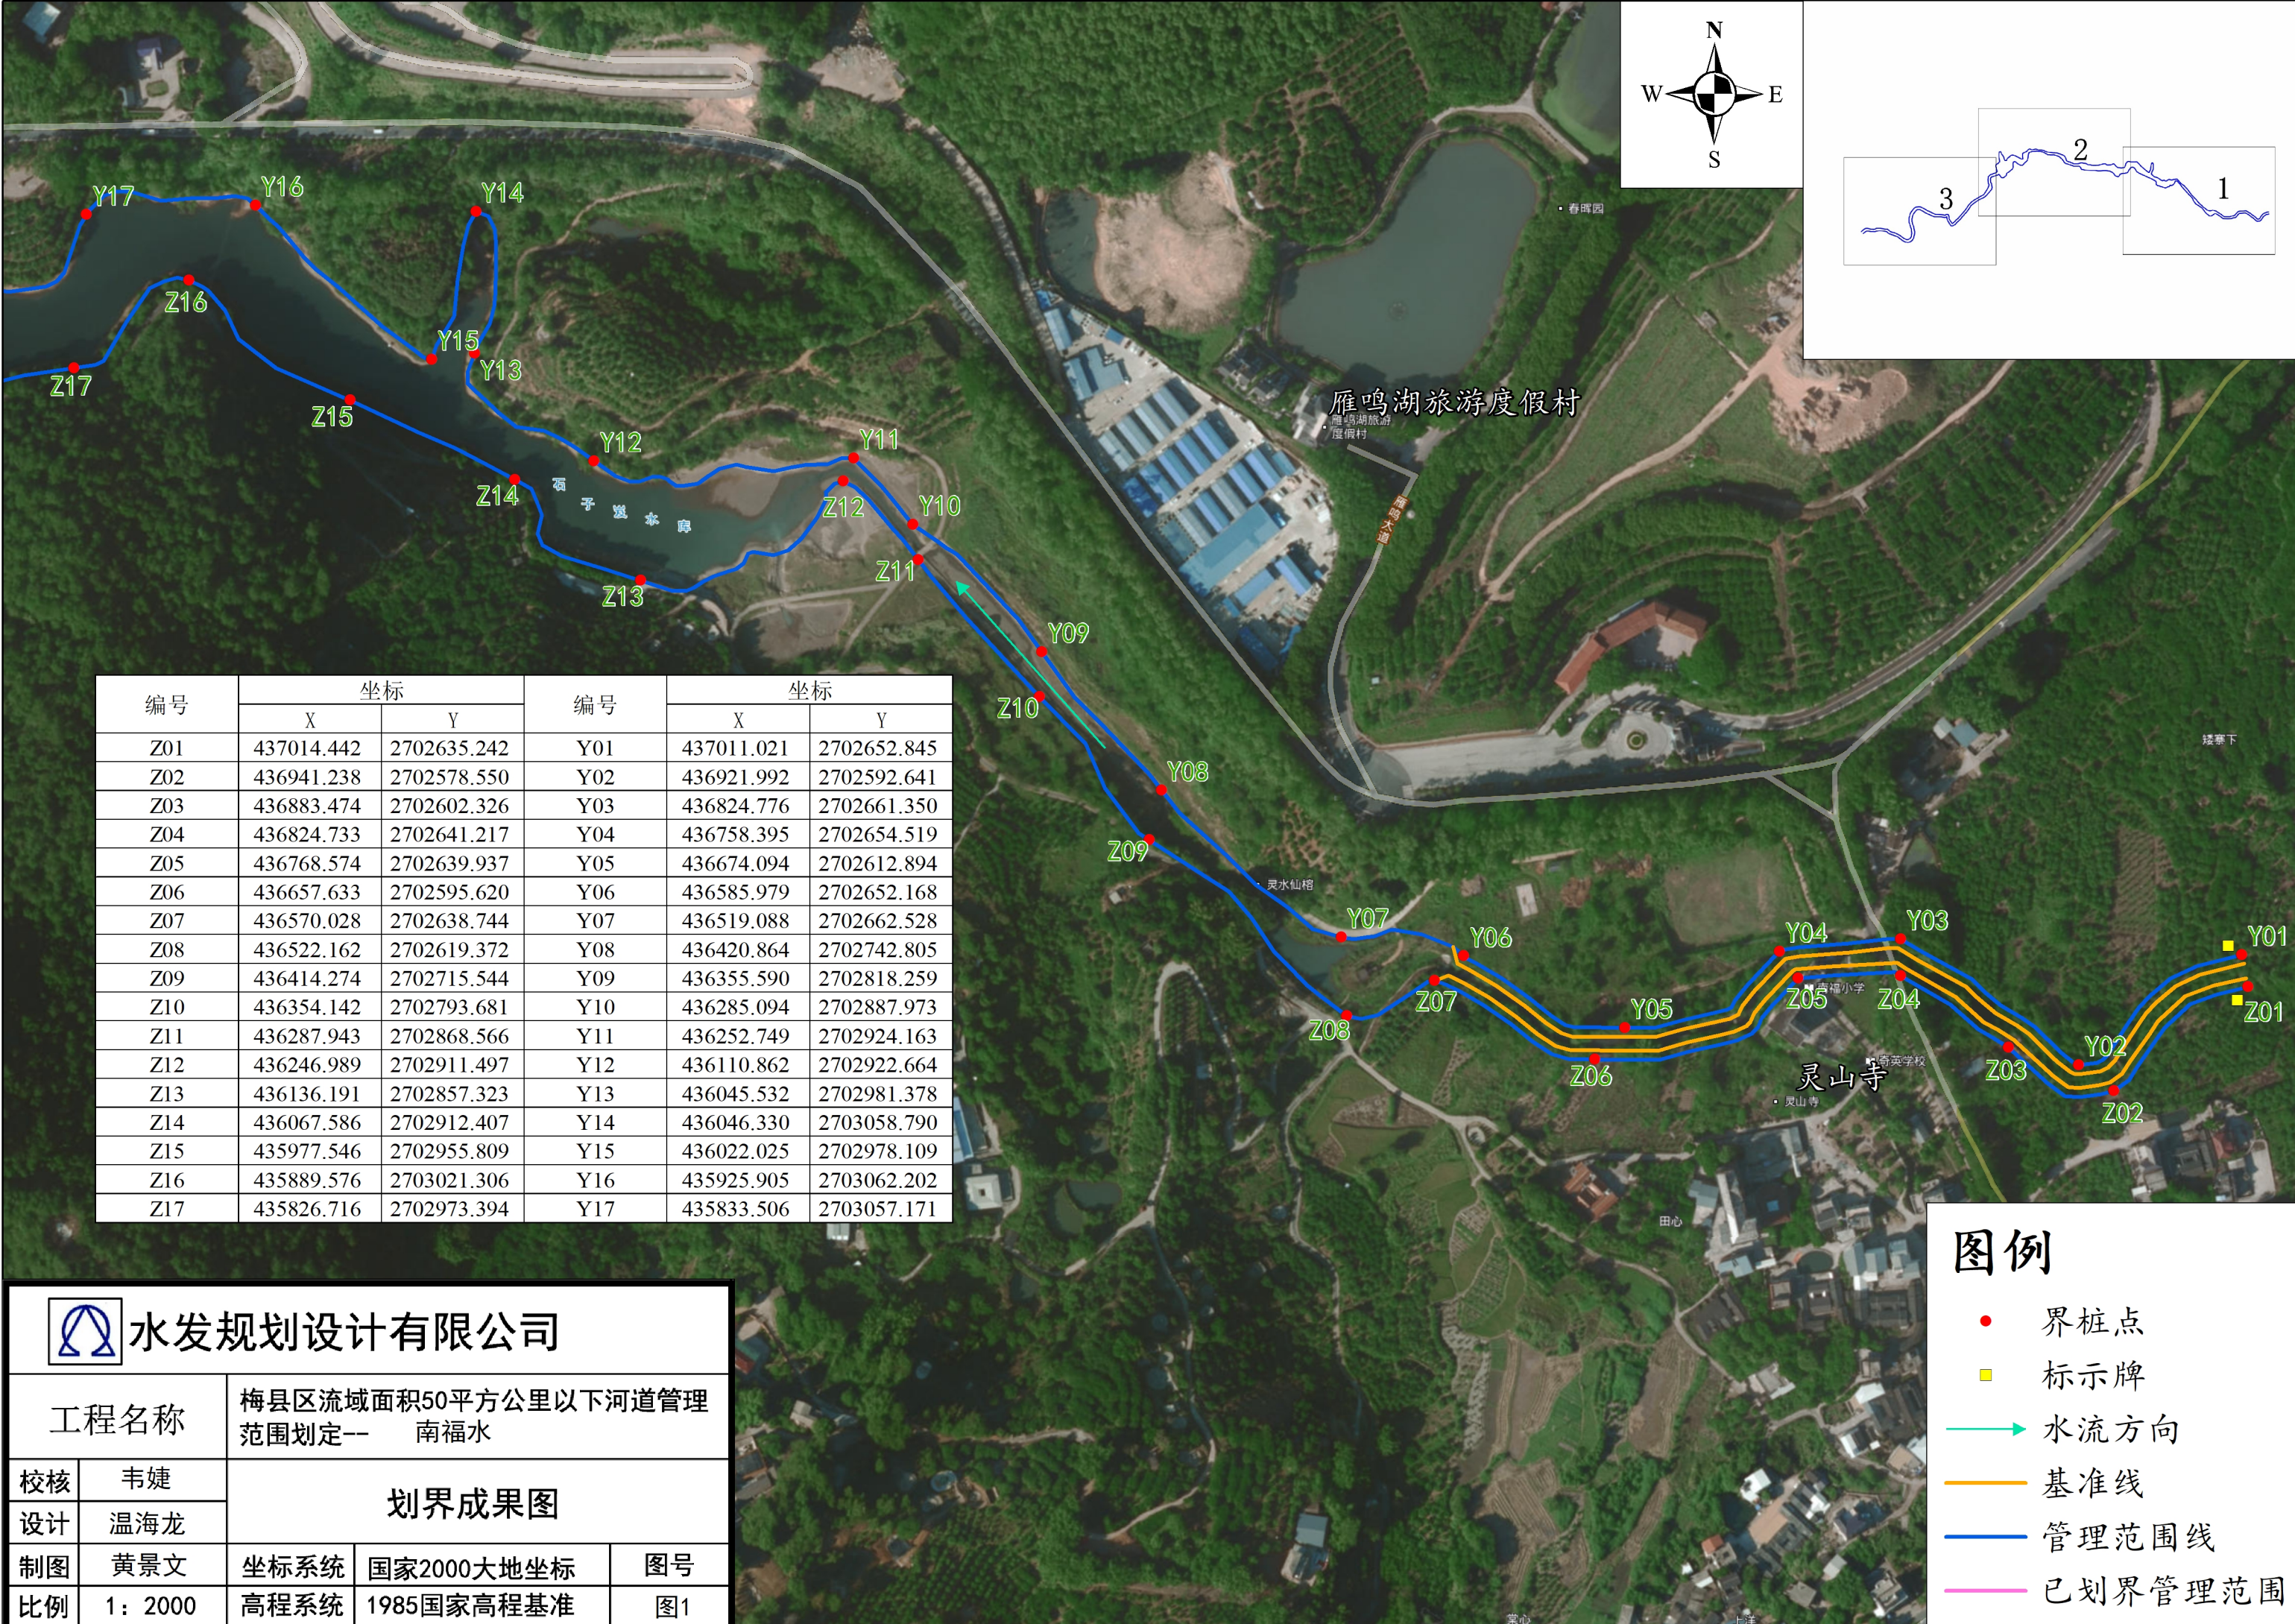




编号	坐标		编号	坐标	
	X	Y		X	Y
Z01	437014.442	2702635.242	Y01	437011.021	2702652.845
Z02	436941.238	2702578.550	Y02	436921.992	2702592.641
Z03	436883.474	2702602.326	Y03	436824.776	2702661.350
Z04	436824.733	2702641.217	Y04	436758.395	2702654.519
Z05	436768.574	2702639.937	Y05	436674.094	2702612.894
Z06	436657.633	2702595.620	Y06	436585.979	2702652.168
Z07	436570.028	2702638.744	Y07	436519.088	2702662.528
Z08	436522.162	2702619.372	Y08	436420.864	2702742.805
Z09	436414.274	2702715.544	Y09	436355.590	2702818.259
Z10	436354.142	2702793.681	Y10	436285.094	2702887.973
Z11	436287.943	2702868.566	Y11	436252.749	2702924.163
Z12	436246.989	2702911.497	Y12	436110.862	2702922.664
Z13	436136.191	2702857.323	Y13	436045.532	2702981.378
Z14	436067.586	2702912.407	Y14	436046.330	2703058.790
Z15	435977.546	2702955.809	Y15	436022.025	2702978.109
Z16	435889.576	2703021.306	Y16	435925.905	2703062.202
Z17	435826.716	2702973.394	Y17	435833.506	2703057.171

水发规划设计有限公司

工程名称		梅县区流域面积50平方公里以下河道管理范围划定——南福水		
校核	韦婕	划界成果图		
设计	温海龙			
制图	黄景文	坐标系统	国家2000大地坐标	图号
比例	1: 2000	高程系统	1985国家高程基准	图1

图例

- 界桩点
- 标示牌
- 水流方向
- 基准线
- 管理范围线
- 已划界管理范围

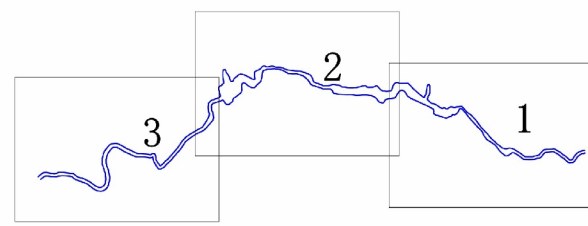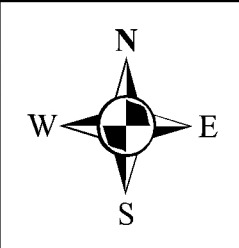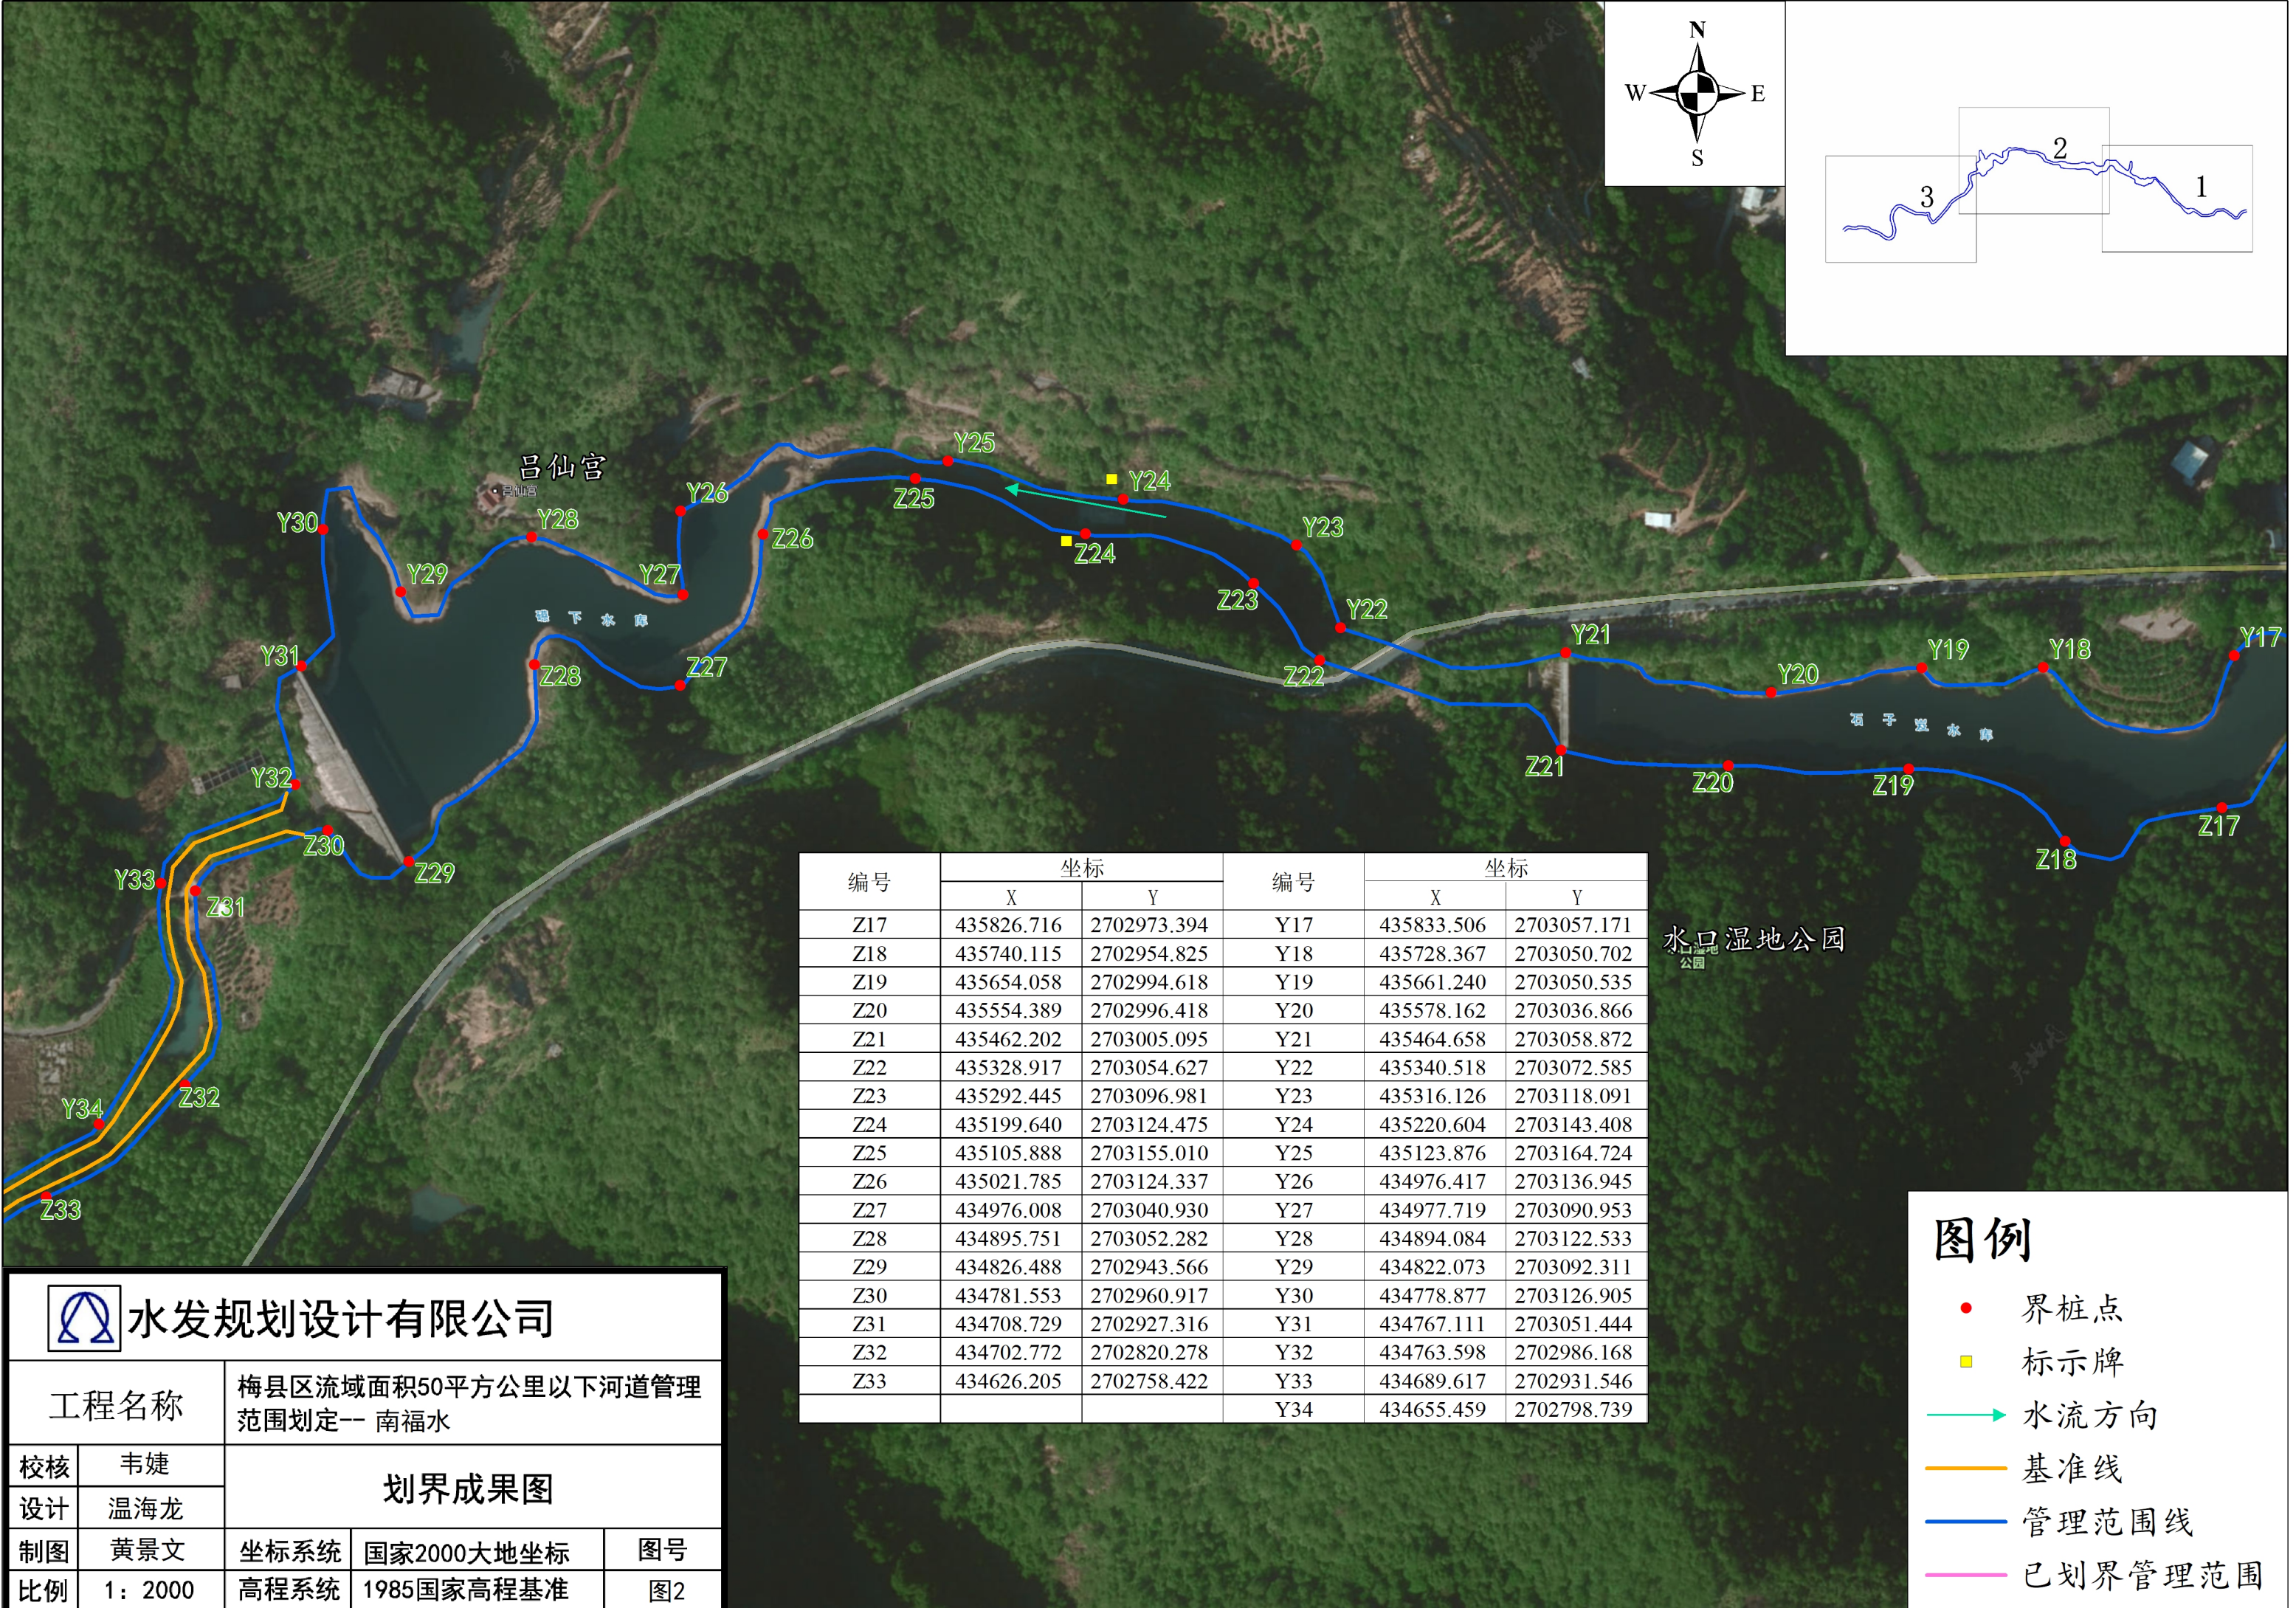

编号	坐标		编号	坐标	
	X	Y		X	Y
Z17	435826.716	2702973.394	Y17	435833.506	2703057.171
Z18	435740.115	2702954.825	Y18	435728.367	2703050.702
Z19	435654.058	2702994.618	Y19	435661.240	2703050.535
Z20	435554.389	2702996.418	Y20	435578.162	2703036.866
Z21	435462.202	2703005.095	Y21	435464.658	2703058.872
Z22	435328.917	2703054.627	Y22	435340.518	2703072.585
Z23	435292.445	2703096.981	Y23	435316.126	2703118.091
Z24	435199.640	2703124.475	Y24	435220.604	2703143.408
Z25	435105.888	2703155.010	Y25	435123.876	2703164.724
Z26	435021.785	2703124.337	Y26	434976.417	2703136.945
Z27	434976.008	2703040.930	Y27	434977.719	2703090.953
Z28	434895.751	2703052.282	Y28	434894.084	2703122.533
Z29	434826.488	2702943.566	Y29	434822.073	2703092.311
Z30	434781.553	2702960.917	Y30	434778.877	2703126.905
Z31	434708.729	2702927.316	Y31	434767.111	2703051.444
Z32	434702.772	2702820.278	Y32	434763.598	2702986.168
Z33	434626.205	2702758.422	Y33	434689.617	2702931.546
			Y34	434655.459	2702798.739



水发规划设计有限公司

工程名称		梅县区流域面积50平方公里以下河道管理范围划定-- 南福水		
校核	韦婕	划界成果图		
设计	温海龙			
制图	黄景文	坐标系统	国家2000大地坐标	图号
比例	1: 2000	高程系统	1985国家高程基准	图2

图例

界桩点


标示牌

水流方向

基准线

管理范围线

已划界管理范围

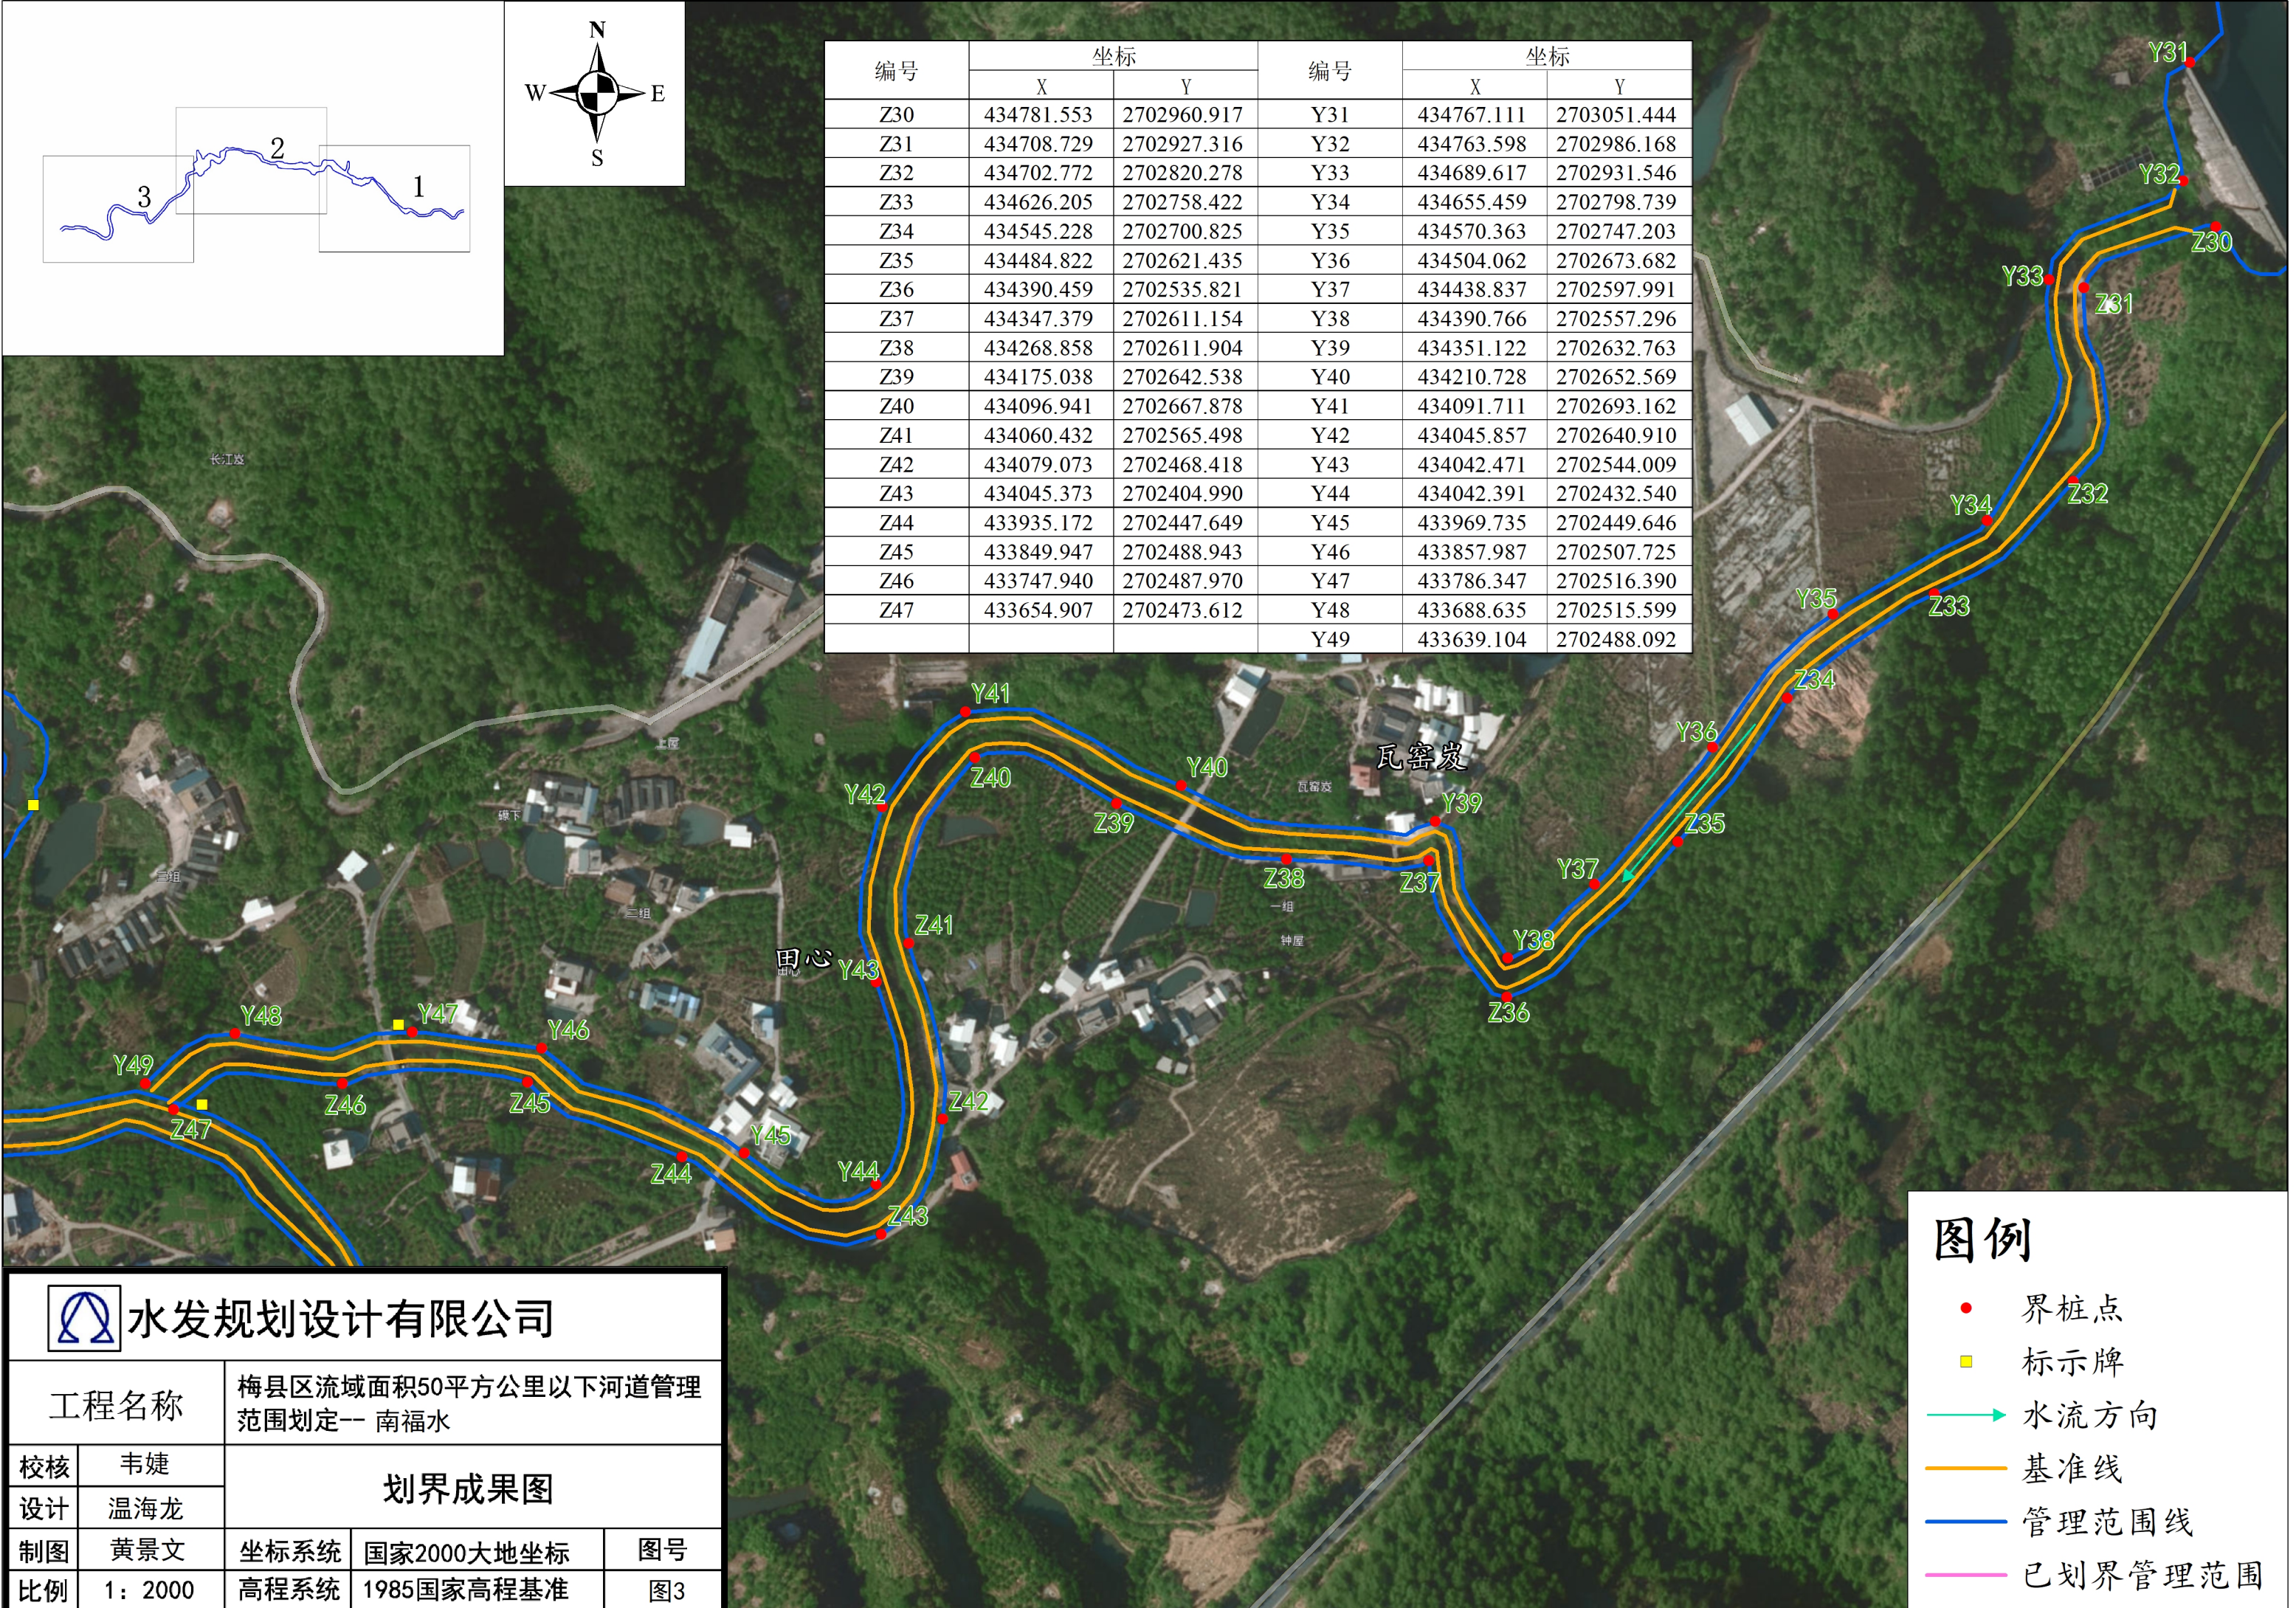

编号	坐标		编号	坐标	
	X	Y		X	Y
Z30	434781.553	2702960.917	Y31	434767.111	2703051.444
Z31	434708.729	2702927.316	Y32	434763.598	2702986.168
Z32	434702.772	2702820.278	Y33	434689.617	2702931.546
Z33	434626.205	2702758.422	Y34	434655.459	2702798.739
Z34	434545.228	2702700.825	Y35	434570.363	2702747.203
Z35	434484.822	2702621.435	Y36	434504.062	2702673.682
Z36	434390.459	2702535.821	Y37	434438.837	2702597.991
Z37	434347.379	2702611.154	Y38	434390.766	2702557.296
Z38	434268.858	2702611.904	Y39	434351.122	2702632.763
Z39	434175.038	2702642.538	Y40	434210.728	2702652.569
Z40	434096.941	2702667.878	Y41	434091.711	2702693.162
Z41	434060.432	2702565.498	Y42	434045.857	2702640.910
Z42	434079.073	2702468.418	Y43	434042.471	2702544.009
Z43	434045.373	2702404.990	Y44	434042.391	2702432.540
Z44	433935.172	2702447.649	Y45	433969.735	2702449.646
Z45	433849.947	2702488.943	Y46	433857.987	2702507.725
Z46	433747.940	2702487.970	Y47	433786.347	2702516.390
Z47	433654.907	2702473.612	Y48	433688.635	2702515.599
			Y49	433639.104	2702488.092



水发规划设计有限公司

工程名称

梅县区流域面积50平方公里以下河道管理
范围划定-- 南福水

校核

韦婕

设计

温海龙

制图

黄景文

比例

1: 2000

划界成果图

坐标系统

国家2000大地坐标

图号

高程系统

1985国家高程基准

图3

图例

● 界桩点

■ 标示牌

→ 水流方向

— 基准线

— 管理范围线

— 已划界管理范围