


编号	坐标		编号	坐标	
	X	Y		X	Y
Z1	383471.070	2701382.555	Y1	383501.869	2701385.861
Z2	383504.694	2701457.075	Y2	383532.307	2701471.997
Z3	383447.406	2701535.721	Y3	383495.266	2701477.765
Z4	383486.599	2701598.283	Y4	383461.236	2701516.740
Z5	383607.603	2701596.411	Y5	383492.752	2701581.157
Z6	383707.558	2701594.255	Y6	383715.394	2701576.351
Z7	383810.526	2701608.700	Y7	383825.105	2701590.677
Z8	383827.941	2701659.854	Y8	383832.207	2701642.735
Z9	383955.699	2701683.854	Y9	383955.999	2701666.246
Z10	384029.984	2701732.969	Y10	384039.603	2701713.792
Z11	384121.518	2701783.857	Y11	384126.771	2701757.858
Z12	384154.005	2701877.669	Y12	384158.320	2701849.802
Z13	384193.889	2701942.105	Y13	384197.884	2701925.208
Z14	384254.263	2701940.338	Y14	384257.872	2701923.388
Z15	384317.638	2701912.329	Y15	384327.665	2701900.942
Z16	384350.554	2702056.540	Y16	384368.232	2702052.433
Z17	384434.214	2702136.898	Y17	384445.272	2702124.797
Z18	384479.495	2702136.599	Y18	384486.897	2702121.831



图例

- 界桩点
- 标示牌
- 水流方向
- 基准线
- 管理范围线
- 已划界管理范围

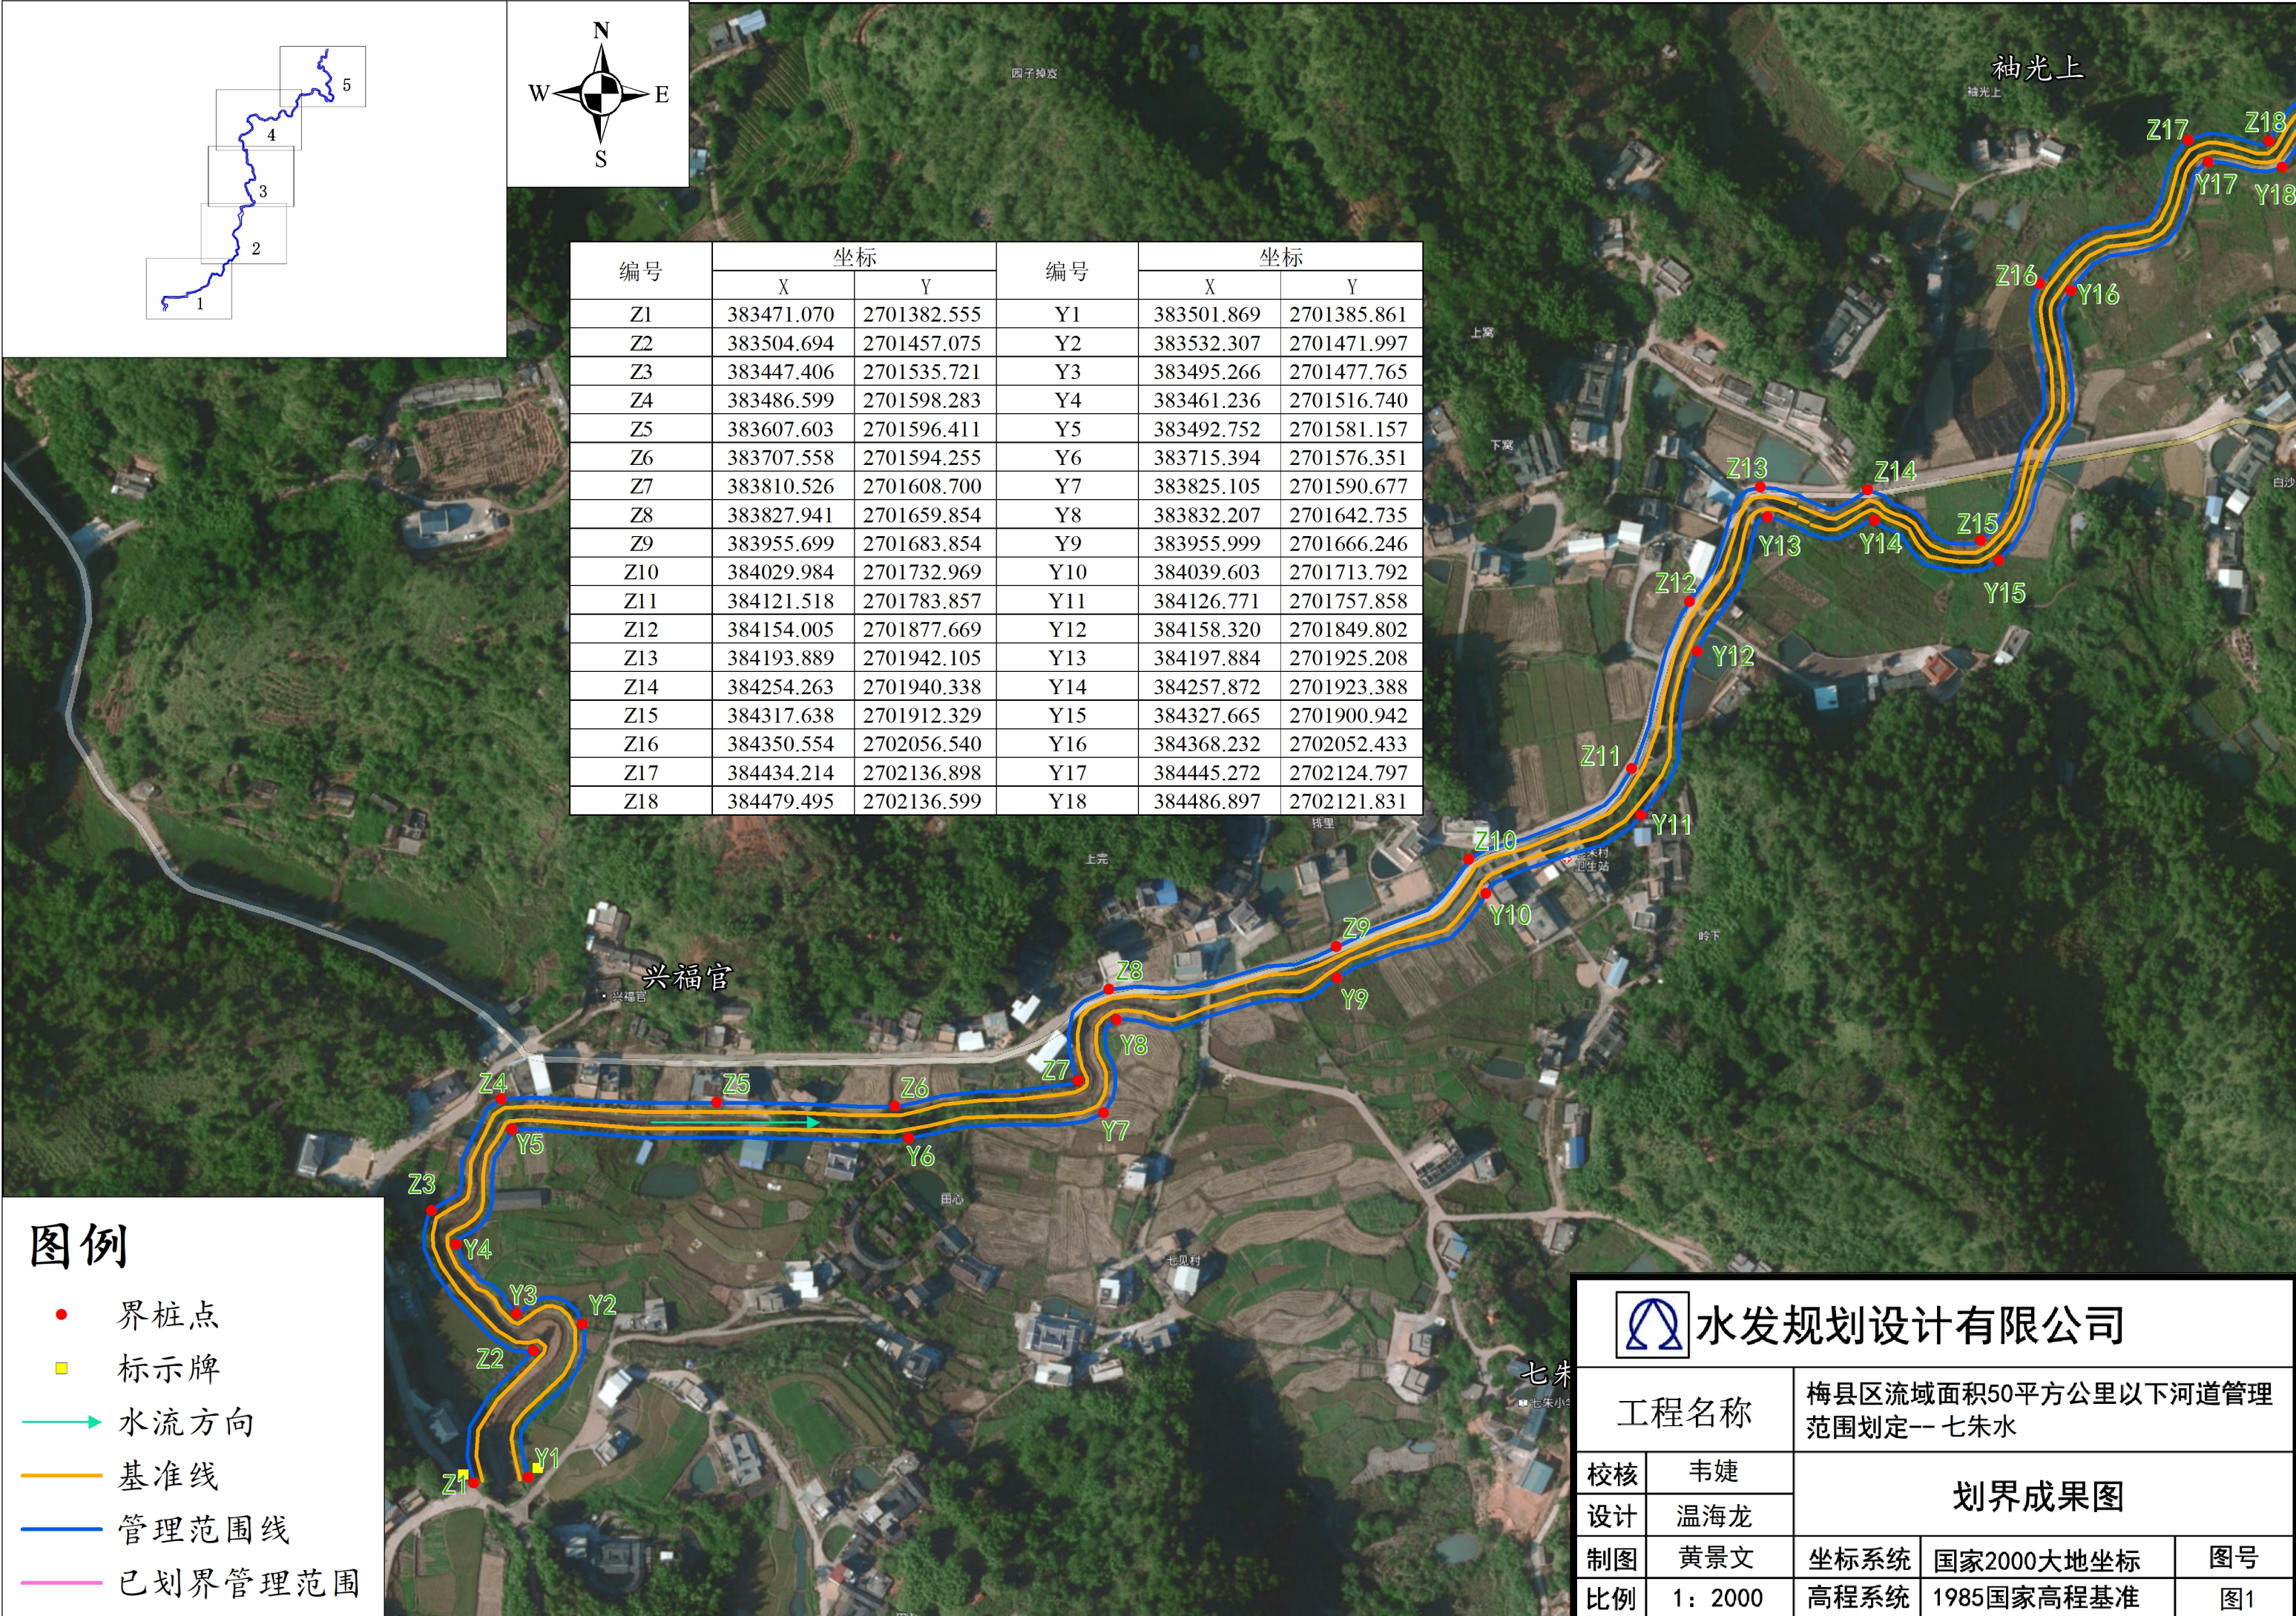

水发规划设计有限公司


工程名称		梅县区流域面积50平方公里以下河道管理范围划定--七朱水		
校核	韦婕	划界成果图		
设计	温海龙			
制图	黄景文	坐标系统	国家2000大地坐标	图号
比例	1: 2000	高程系统	1985国家高程基准	图1

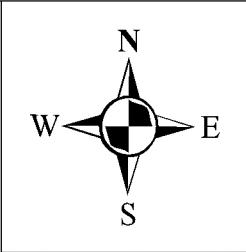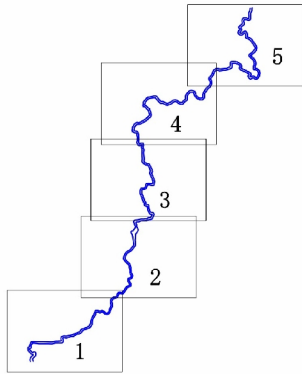


编号	坐标		编号	坐标	
	X	Y		X	Y
Z17	384434.214	2702136.898	Y17	384445.272	2702124.797
Z18	384479.495	2702136.599	Y18	384486.897	2702121.831
Z19	384558.080	2702221.067	Y19	384574.783	2702220.062
Z20	384548.803	2702294.058	Y20	384552.751	2702277.866
Z21	384550.893	2702422.929	Y21	384572.478	2702396.742
Z22	384492.607	2702501.998	Y22	384510.405	2702502.110
Z23	384534.452	2702587.643	Y23	384536.722	2702567.973
Z24	384602.149	2702658.077	Y24	384621.102	2702658.848
Z25	384571.981	2702797.346	Y25	384624.428	2702775.446
Z26	384612.432	2702833.786	Y26	384650.433	2702822.403
Z27	384602.885	2702917.389	Y27	384626.928	2702900.436
Z28	384710.121	2702938.309	Y28	384738.605	2702921.877
Z29	384798.543	2702987.158	Y29	384822.993	2702990.909

图例

- 界桩点
- 标示牌
- 水流方向
- 基准线
- 管理范围线
- 已划界管理范围

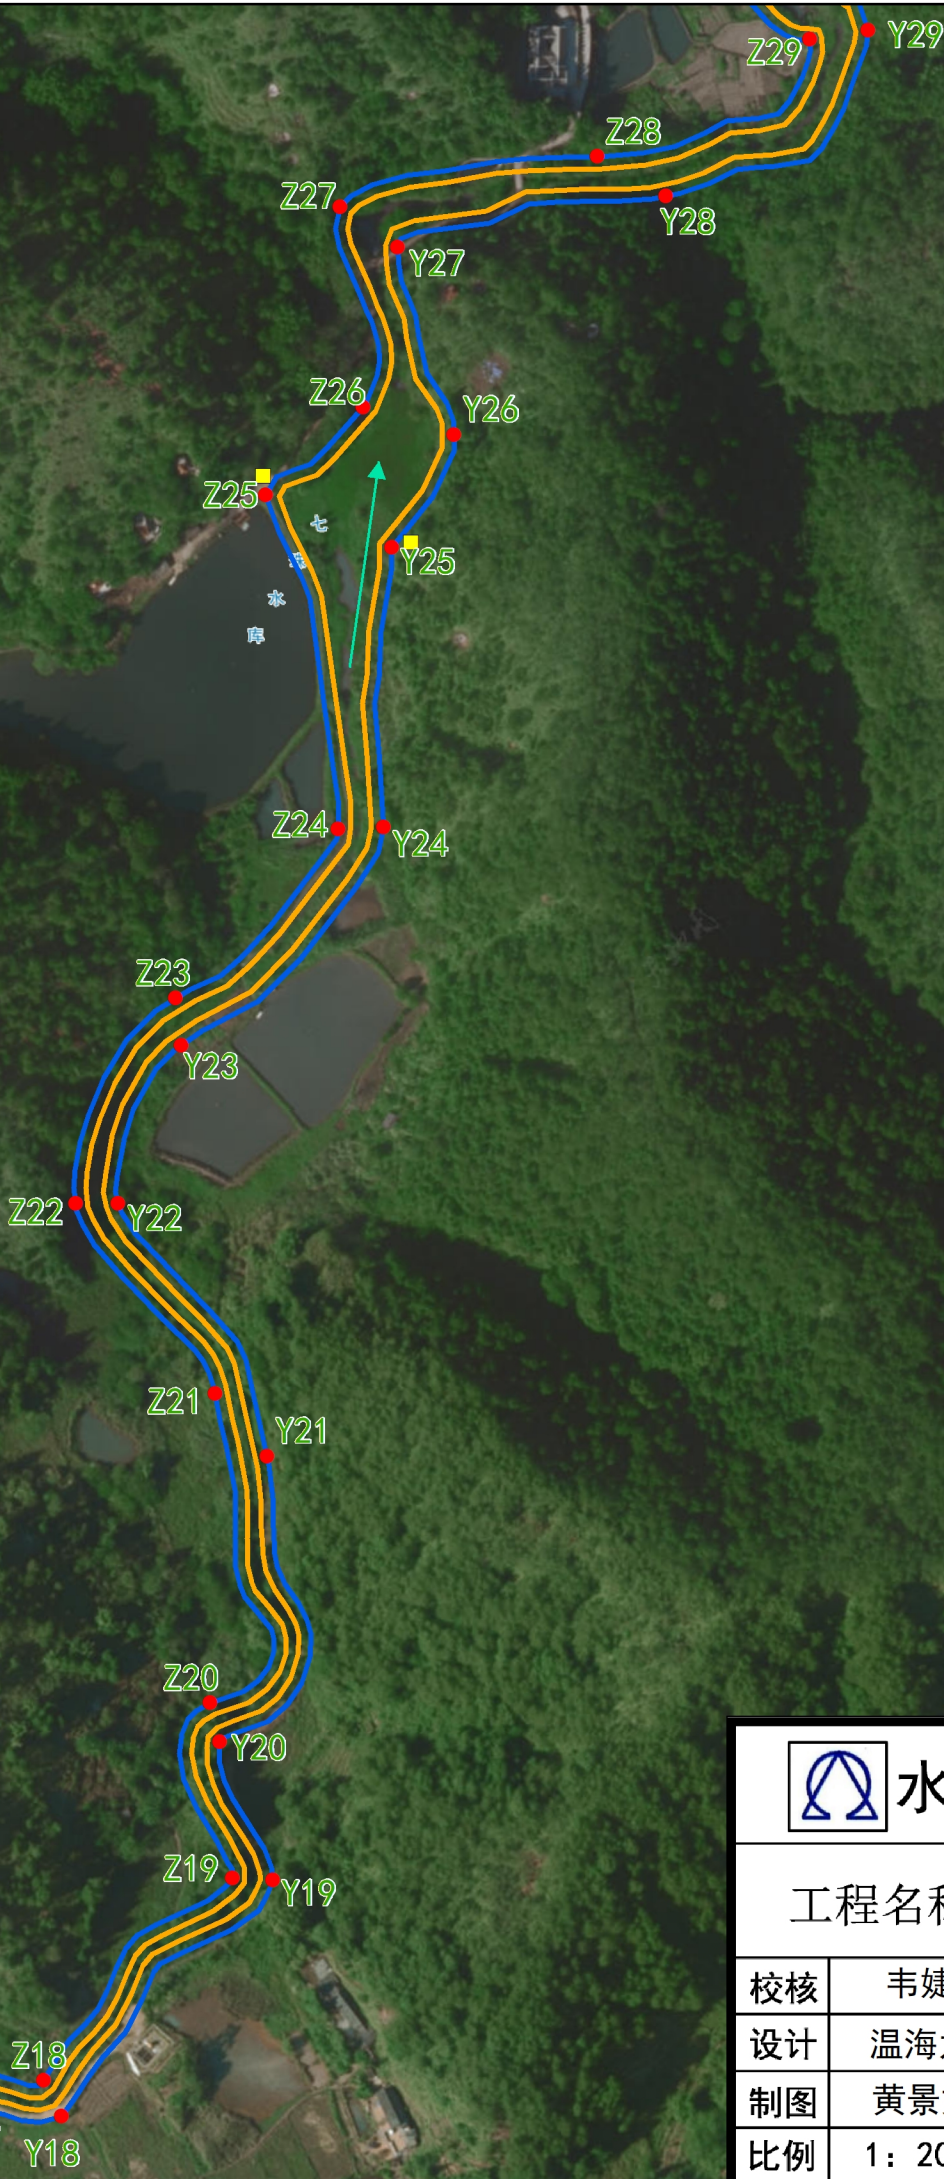

 水发规划设计有限公司				
工程名称		梅县区流域面积50平方公里以下河道管理范围划定-- 七朱水		
校核	韦婕	划界成果图		
设计	温海龙			
制图	黄景文	坐标系统	国家2000大地坐标	图号
比例	1: 2000	高程系统	1985国家高程基准	图2

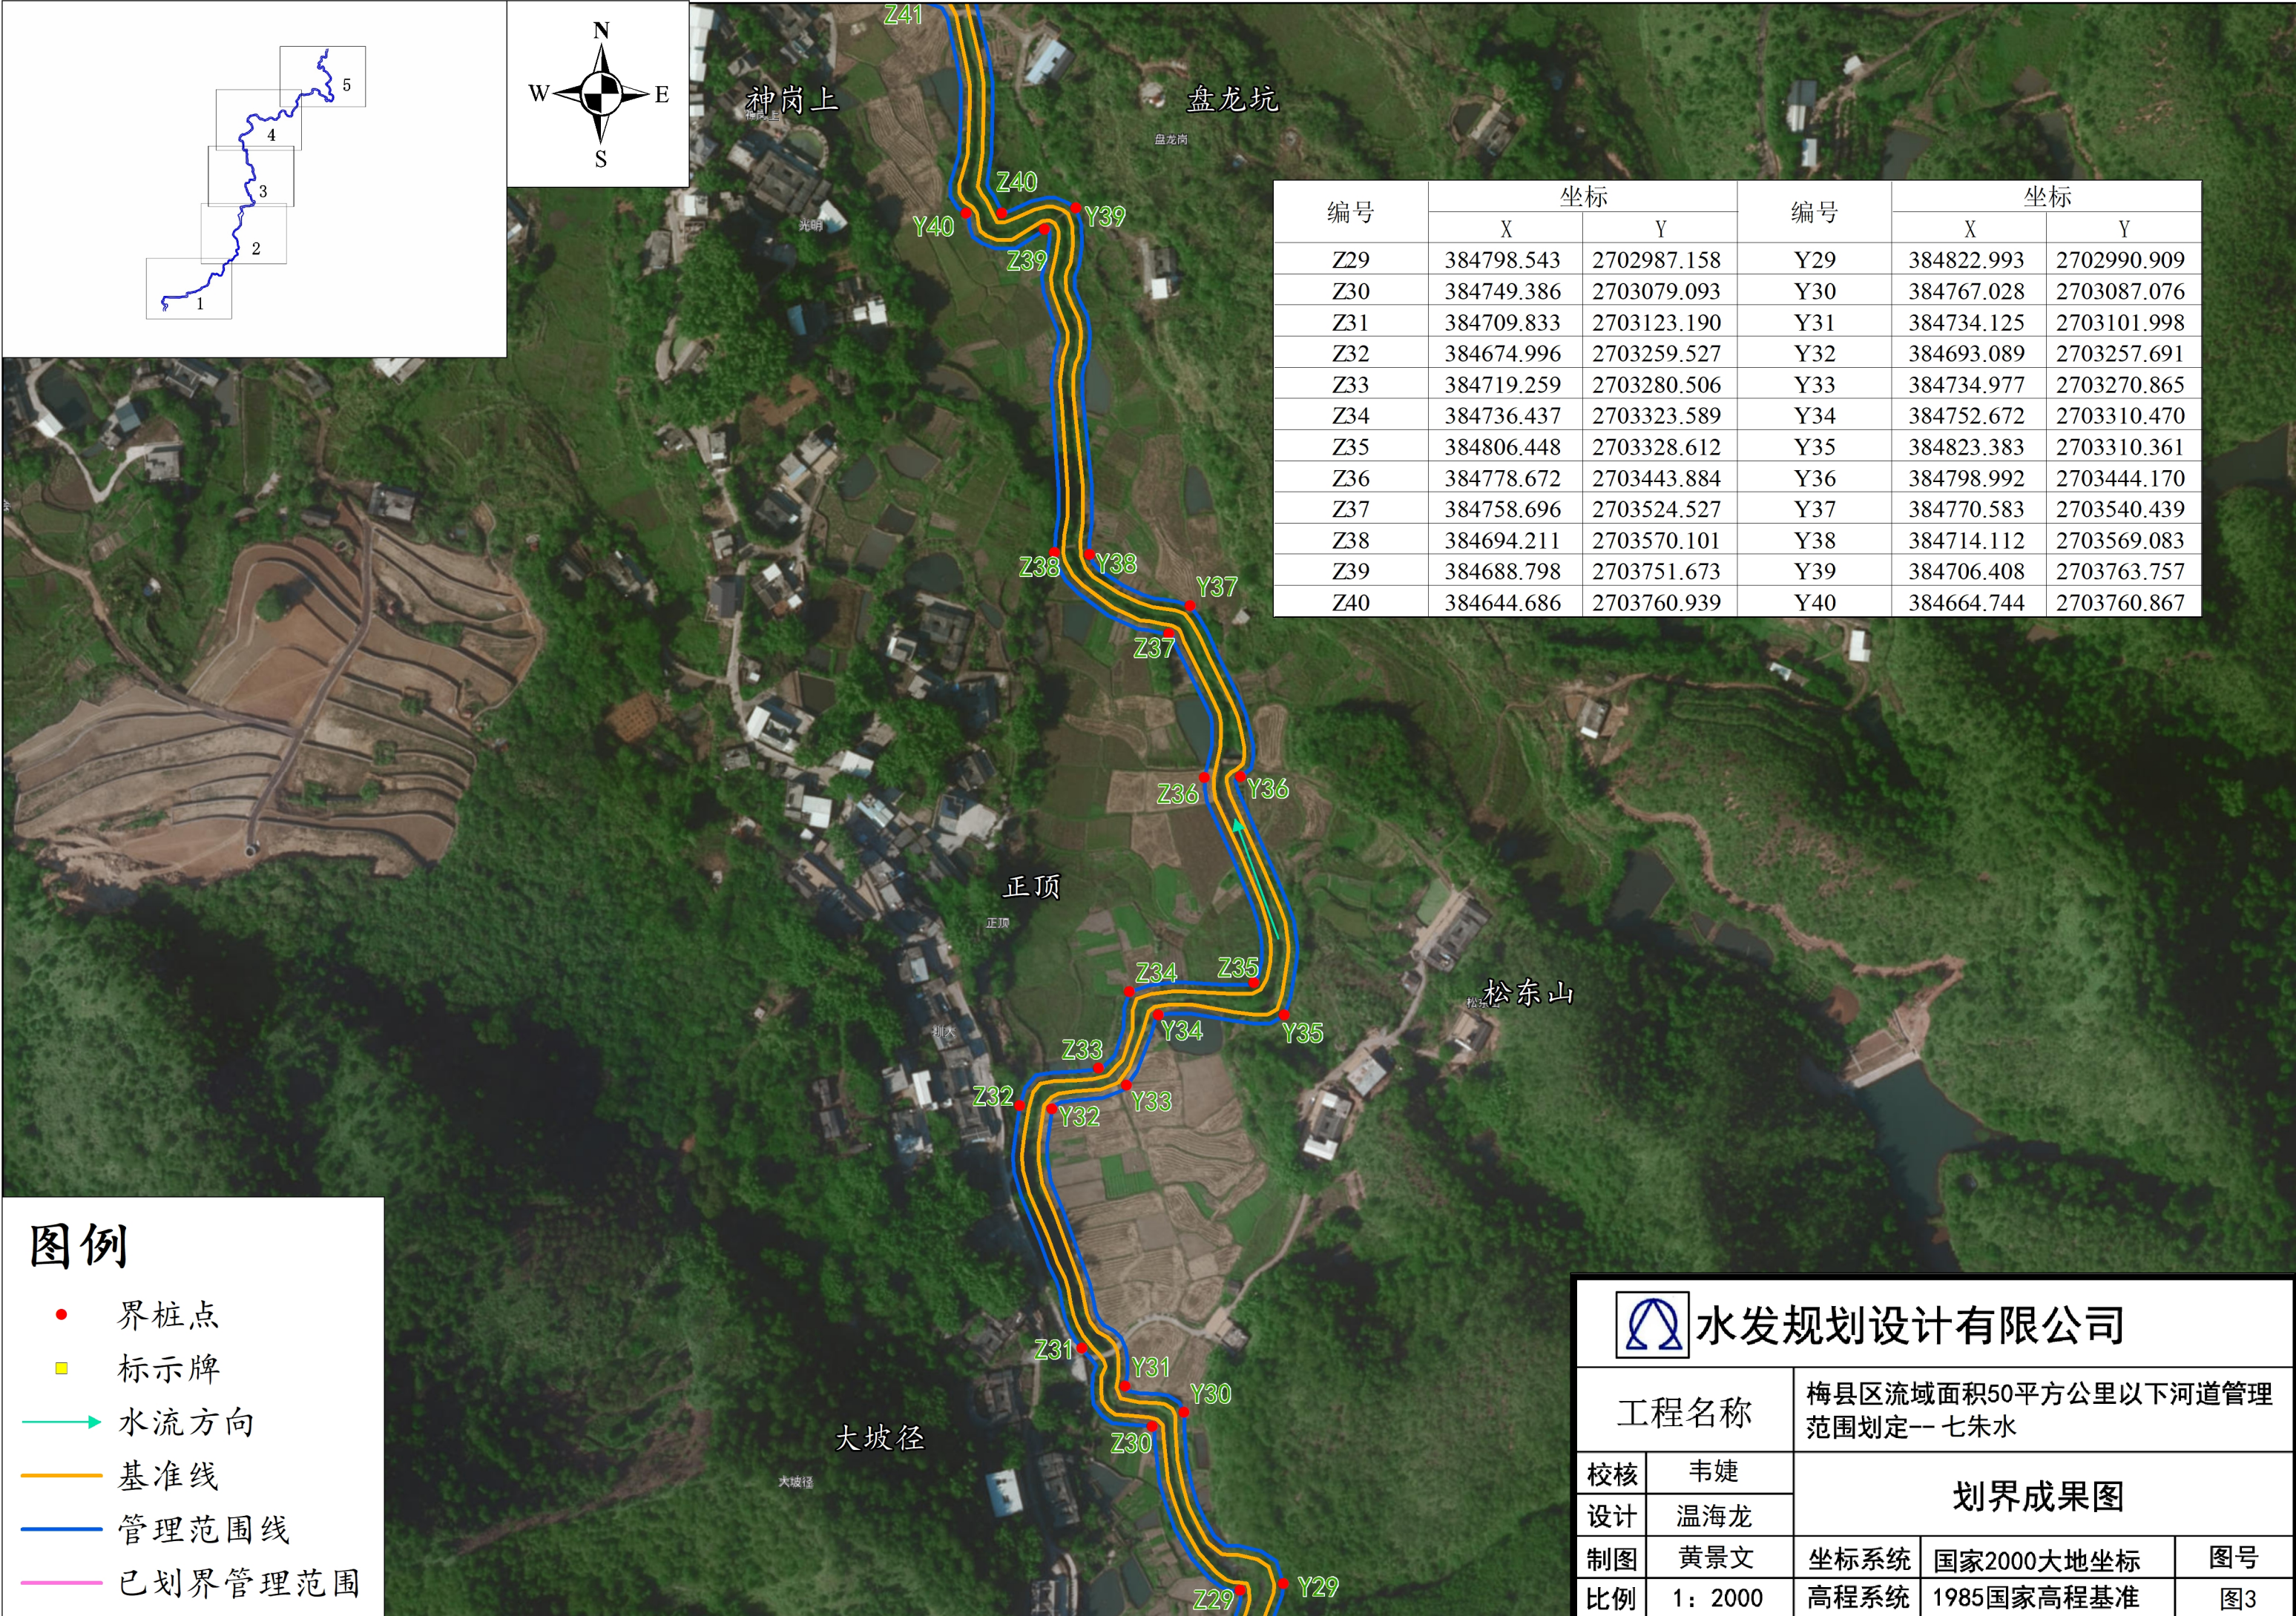

编号	坐标		编号	坐标	
	X	Y		X	Y
Z29	384798.543	2702987.158	Y29	384822.993	2702990.909
Z30	384749.386	2703079.093	Y30	384767.028	2703087.076
Z31	384709.833	2703123.190	Y31	384734.125	2703101.998
Z32	384674.996	2703259.527	Y32	384693.089	2703257.691
Z33	384719.259	2703280.506	Y33	384734.977	2703270.865
Z34	384736.437	2703323.589	Y34	384752.672	2703310.470
Z35	384806.448	2703328.612	Y35	384823.383	2703310.361
Z36	384778.672	2703443.884	Y36	384798.992	2703444.170
Z37	384758.696	2703524.527	Y37	384770.583	2703540.439
Z38	384694.211	2703570.101	Y38	384714.112	2703569.083
Z39	384688.798	2703751.673	Y39	384706.408	2703763.757
Z40	384644.686	2703760.939	Y40	384664.744	2703760.867




图例

- 界桩点
- 标示牌
- 水流方向
- 基准线
- 管理范围线
- 已划界管理范围



水发规划设计有限公司

工程名称		梅县区流域面积50平方公里以下河道管理范围划定-- 七朱水		
校核	韦婕	划界成果图		
设计	温海龙			
制图	黄景文	坐标系统	国家2000大地坐标	图号
比例	1: 2000	高程系统	1985国家高程基准	图3

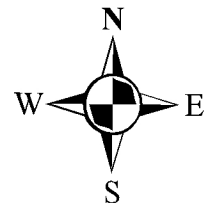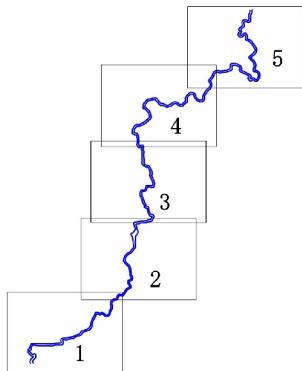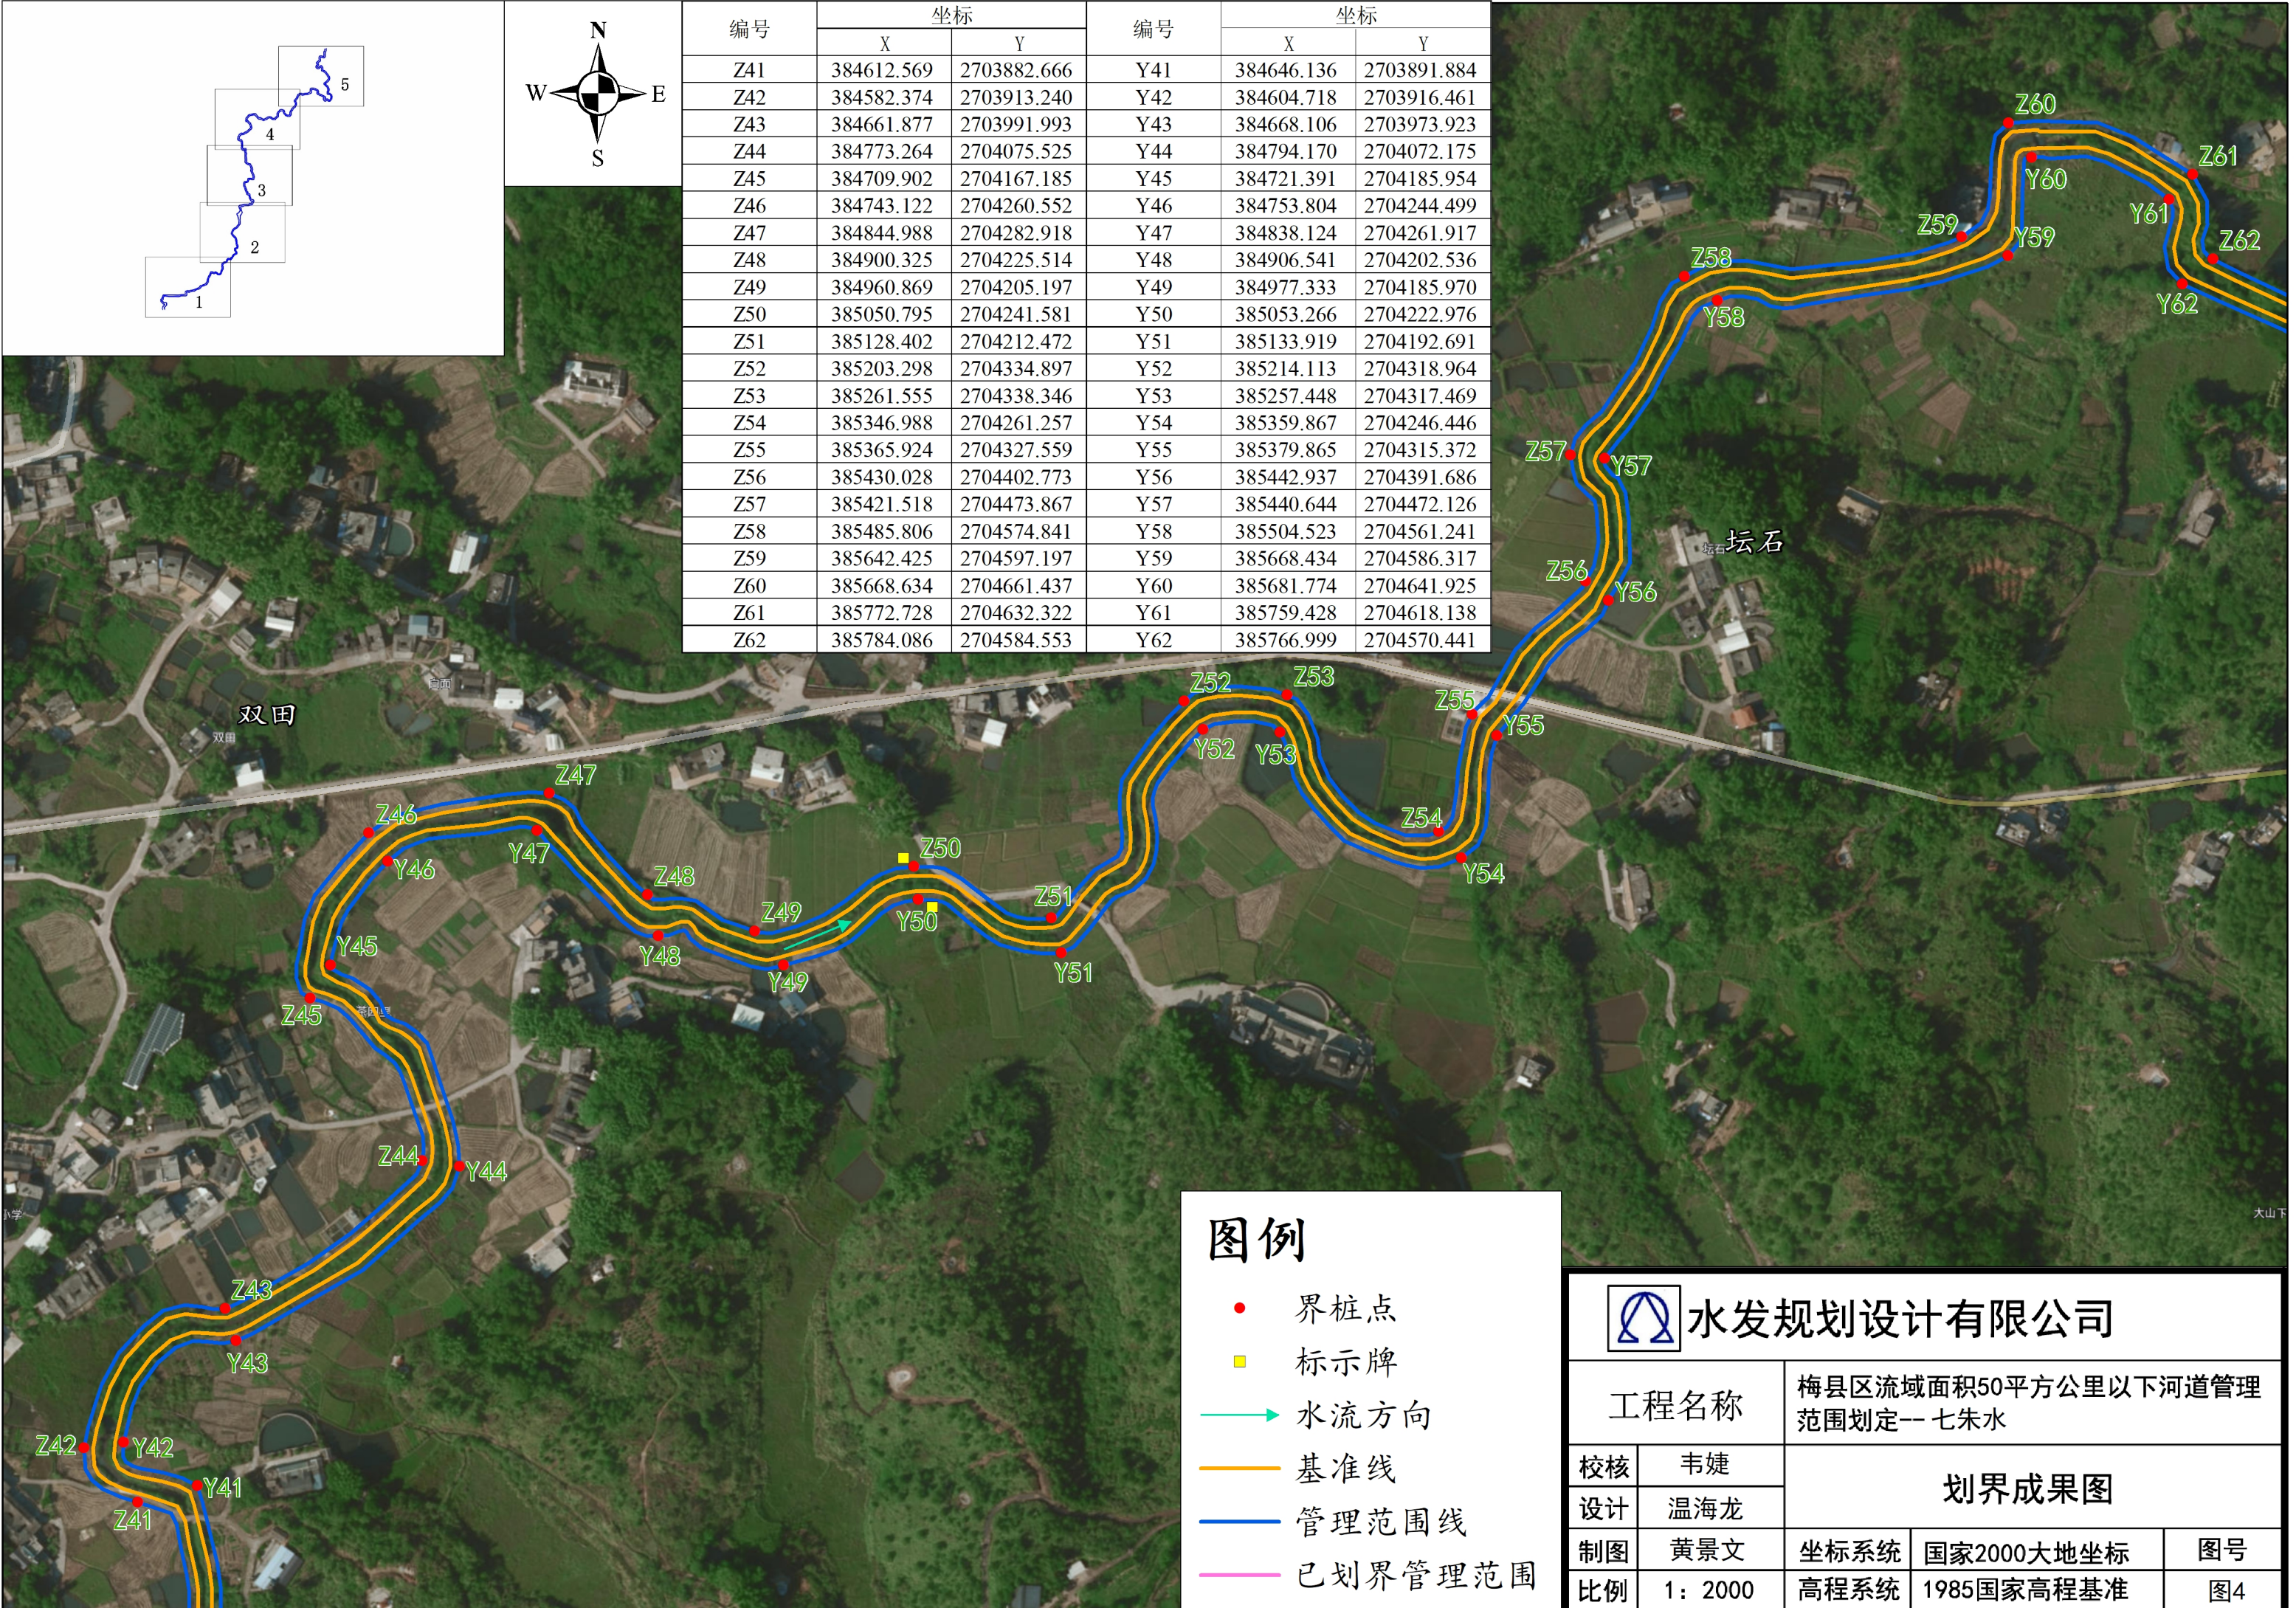


编号	坐标		编号	坐标	
	X	Y		X	Y
Z41	384612.569	2703882.666	Y41	384646.136	2703891.884
Z42	384582.374	2703913.240	Y42	384604.718	2703916.461
Z43	384661.877	2703991.993	Y43	384668.106	2703973.923
Z44	384773.264	2704075.525	Y44	384794.170	2704072.175
Z45	384709.902	2704167.185	Y45	384721.391	2704185.954
Z46	384743.122	2704260.552	Y46	384753.804	2704244.499
Z47	384844.988	2704282.918	Y47	384838.124	2704261.917
Z48	384900.325	2704225.514	Y48	384906.541	2704202.536
Z49	384960.869	2704205.197	Y49	384977.333	2704185.970
Z50	385050.795	2704241.581	Y50	385053.266	2704222.976
Z51	385128.402	2704212.472	Y51	385133.919	2704192.691
Z52	385203.298	2704334.897	Y52	385214.113	2704318.964
Z53	385261.555	2704338.346	Y53	385257.448	2704317.469
Z54	385346.988	2704261.257	Y54	385359.867	2704246.446
Z55	385365.924	2704327.559	Y55	385379.865	2704315.372
Z56	385430.028	2704402.773	Y56	385442.937	2704391.686
Z57	385421.518	2704473.867	Y57	385440.644	2704472.126
Z58	385485.806	2704574.841	Y58	385504.523	2704561.241
Z59	385642.425	2704597.197	Y59	385668.434	2704586.317
Z60	385668.634	2704661.437	Y60	385681.774	2704641.925
Z61	385772.728	2704632.322	Y61	385759.428	2704618.138
Z62	385784.086	2704584.553	Y62	385766.999	2704570.441

图例

- 界桩点
- 标示牌
- 水流方向
- 基准线
- 管理范围线
- 已划界管理范围

 水发规划设计有限公司

工程名称		梅县区流域面积50平方公里以下河道管理范围划定--七朱水		
校核	韦婕	划界成果图		
设计	温海龙			
制图	黄景文	坐标系统	国家2000大地坐标	图号
比例	1: 2000	高程系统	1985国家高程基准	图4

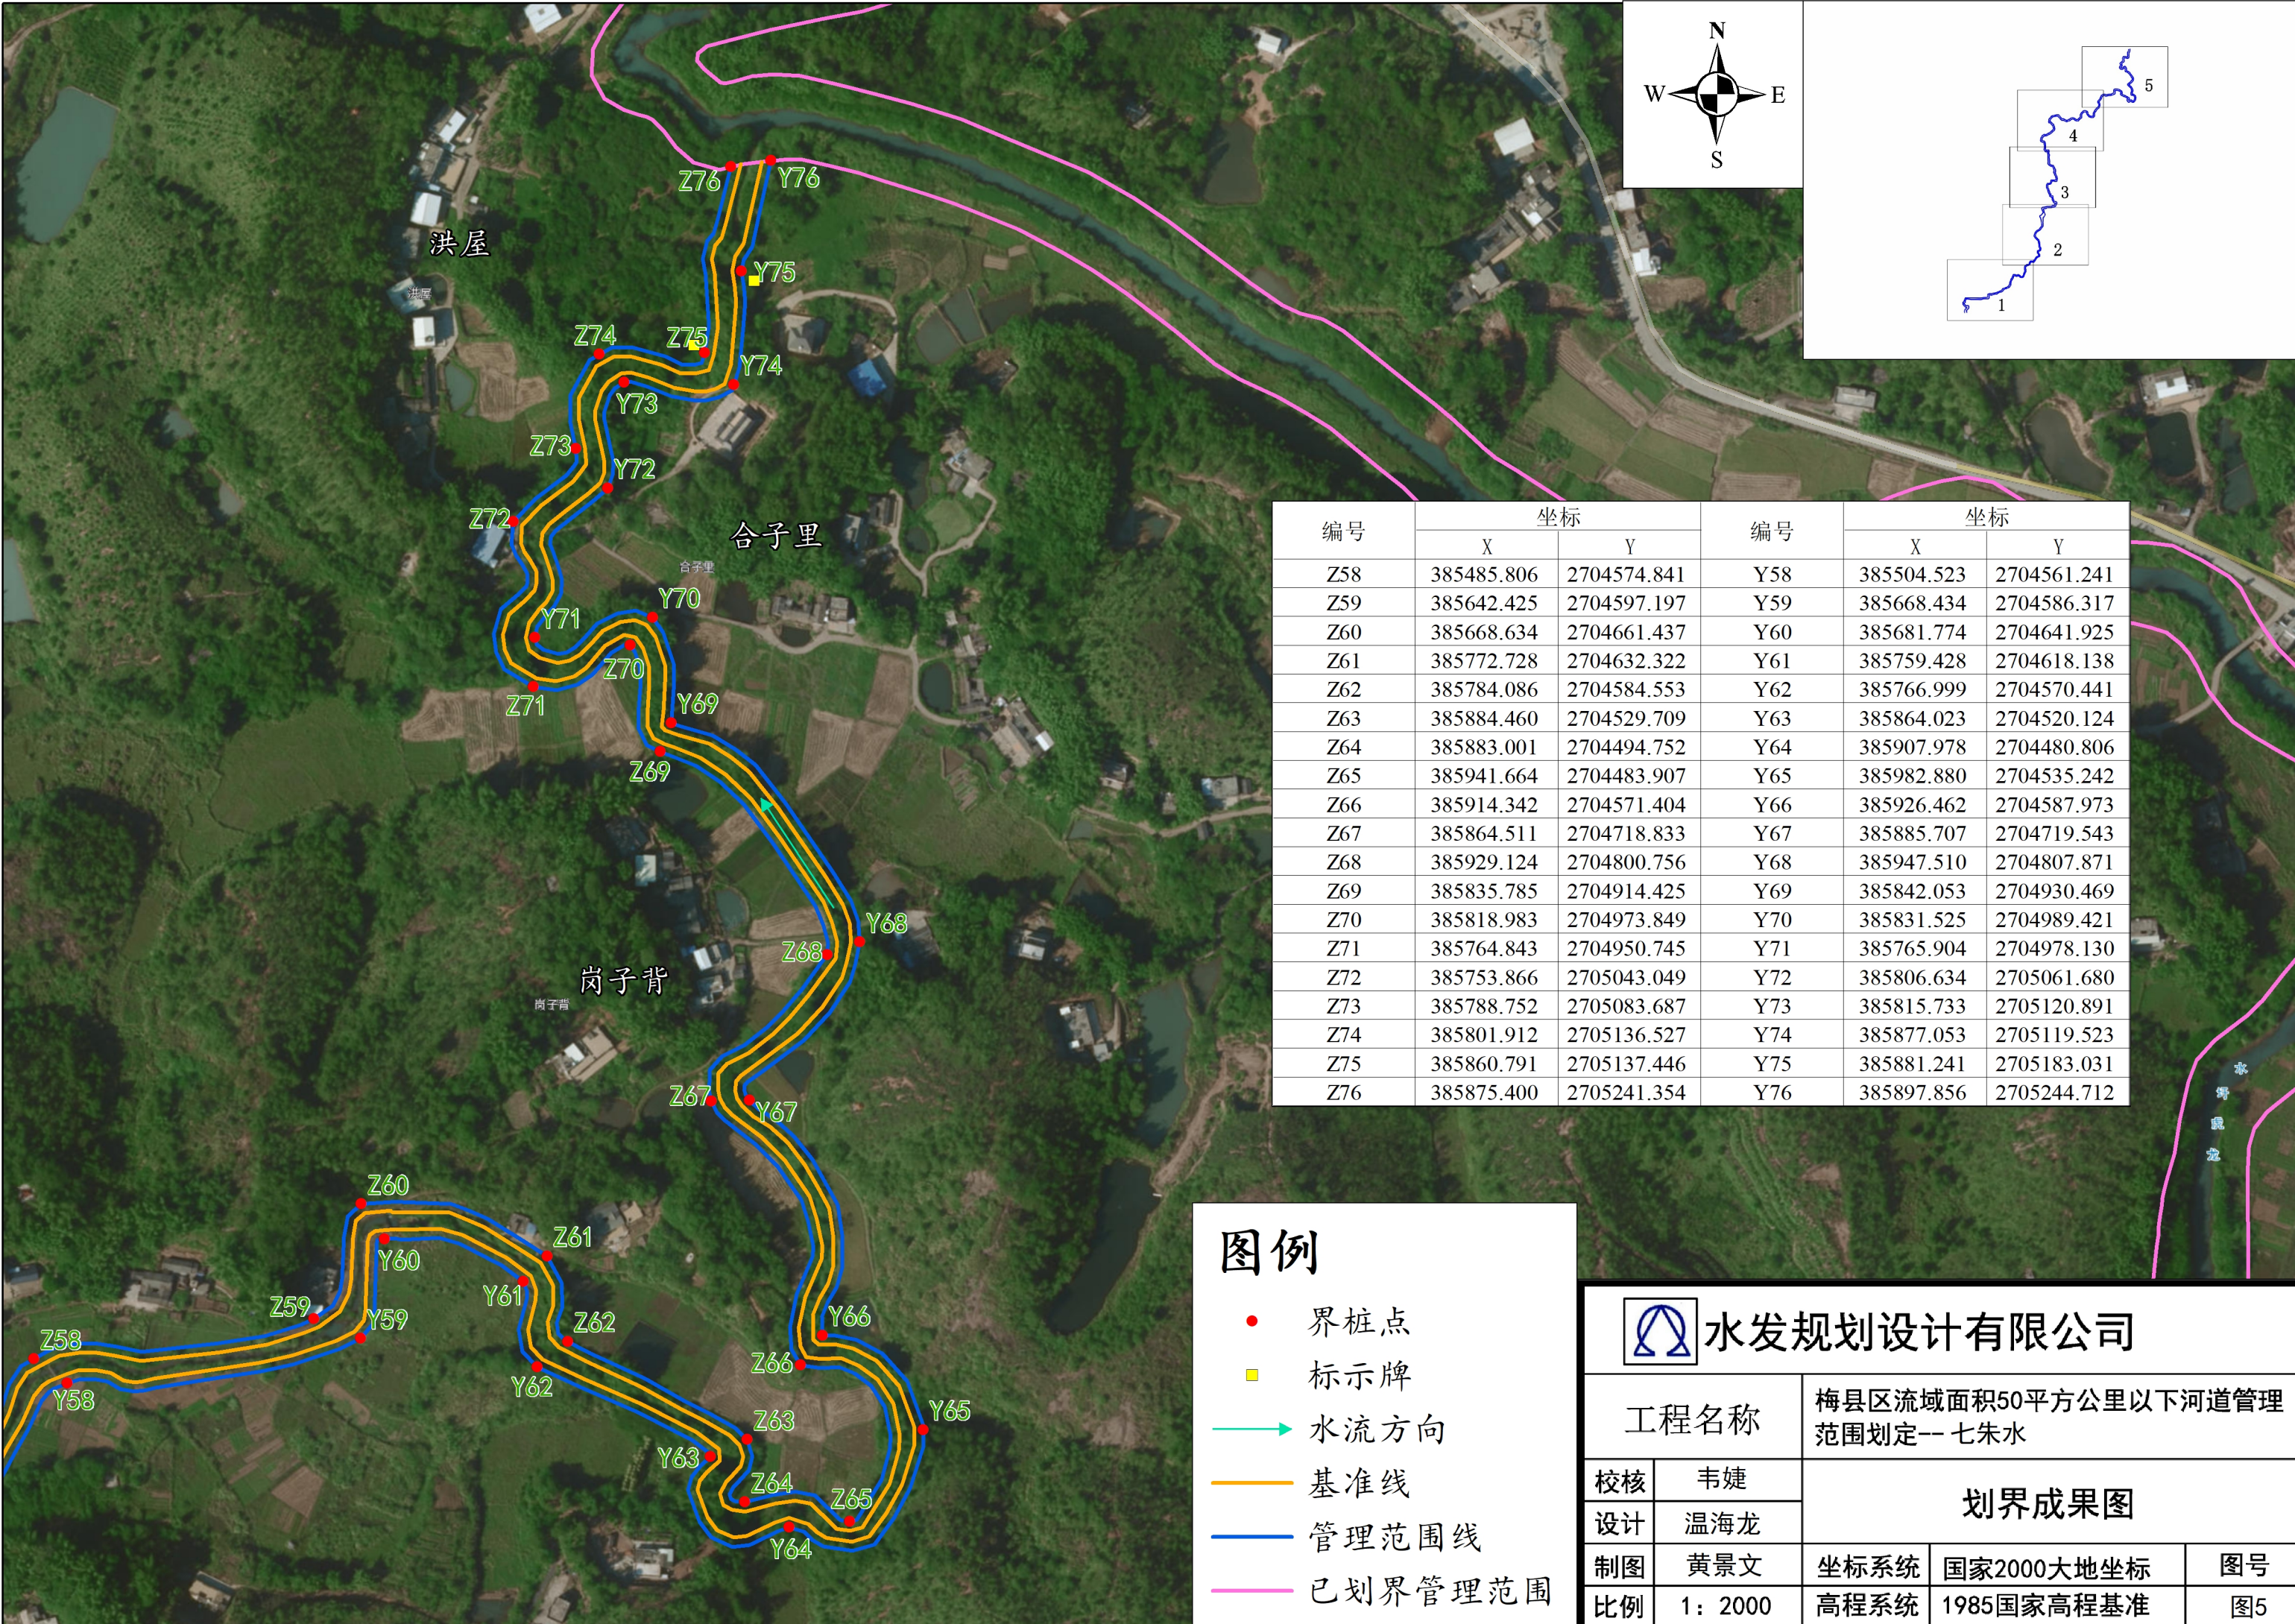

编号	坐标		编号	坐标	
	X	Y		X	Y
Z58	385485.806	2704574.841	Y58	385504.523	2704561.241
Z59	385642.425	2704597.197	Y59	385668.434	2704586.317
Z60	385668.634	2704661.437	Y60	385681.774	2704641.925
Z61	385772.728	2704632.322	Y61	385759.428	2704618.138
Z62	385784.086	2704584.553	Y62	385766.999	2704570.441
Z63	385884.460	2704529.709	Y63	385864.023	2704520.124
Z64	385883.001	2704494.752	Y64	385907.978	2704480.806
Z65	385941.664	2704483.907	Y65	385982.880	2704535.242
Z66	385914.342	2704571.404	Y66	385926.462	2704587.973
Z67	385864.511	2704718.833	Y67	385885.707	2704719.543
Z68	385929.124	2704800.756	Y68	385947.510	2704807.871
Z69	385835.785	2704914.425	Y69	385842.053	2704930.469
Z70	385818.983	2704973.849	Y70	385831.525	2704989.421
Z71	385764.843	2704950.745	Y71	385765.904	2704978.130
Z72	385753.866	2705043.049	Y72	385806.634	2705061.680
Z73	385788.752	2705083.687	Y73	385815.733	2705120.891
Z74	385801.912	2705136.527	Y74	385877.053	2705119.523
Z75	385860.791	2705137.446	Y75	385881.241	2705183.031
Z76	385875.400	2705241.354	Y76	385897.856	2705244.712

图例

- 界桩点
- 标示牌
- 水流方向
- 基准线
- 管理范围线
- 已划界管理范围

水发规划设计有限公司				
工程名称		梅县区流域面积50平方公里以下河道管理范围划定--七朱水		
校核	韦婕	划界成果图		
设计	温海龙			
制图	黄景文	坐标系统	国家2000大地坐标	图号
比例	1：2000	高程系统	1985国家高程基准	图5