


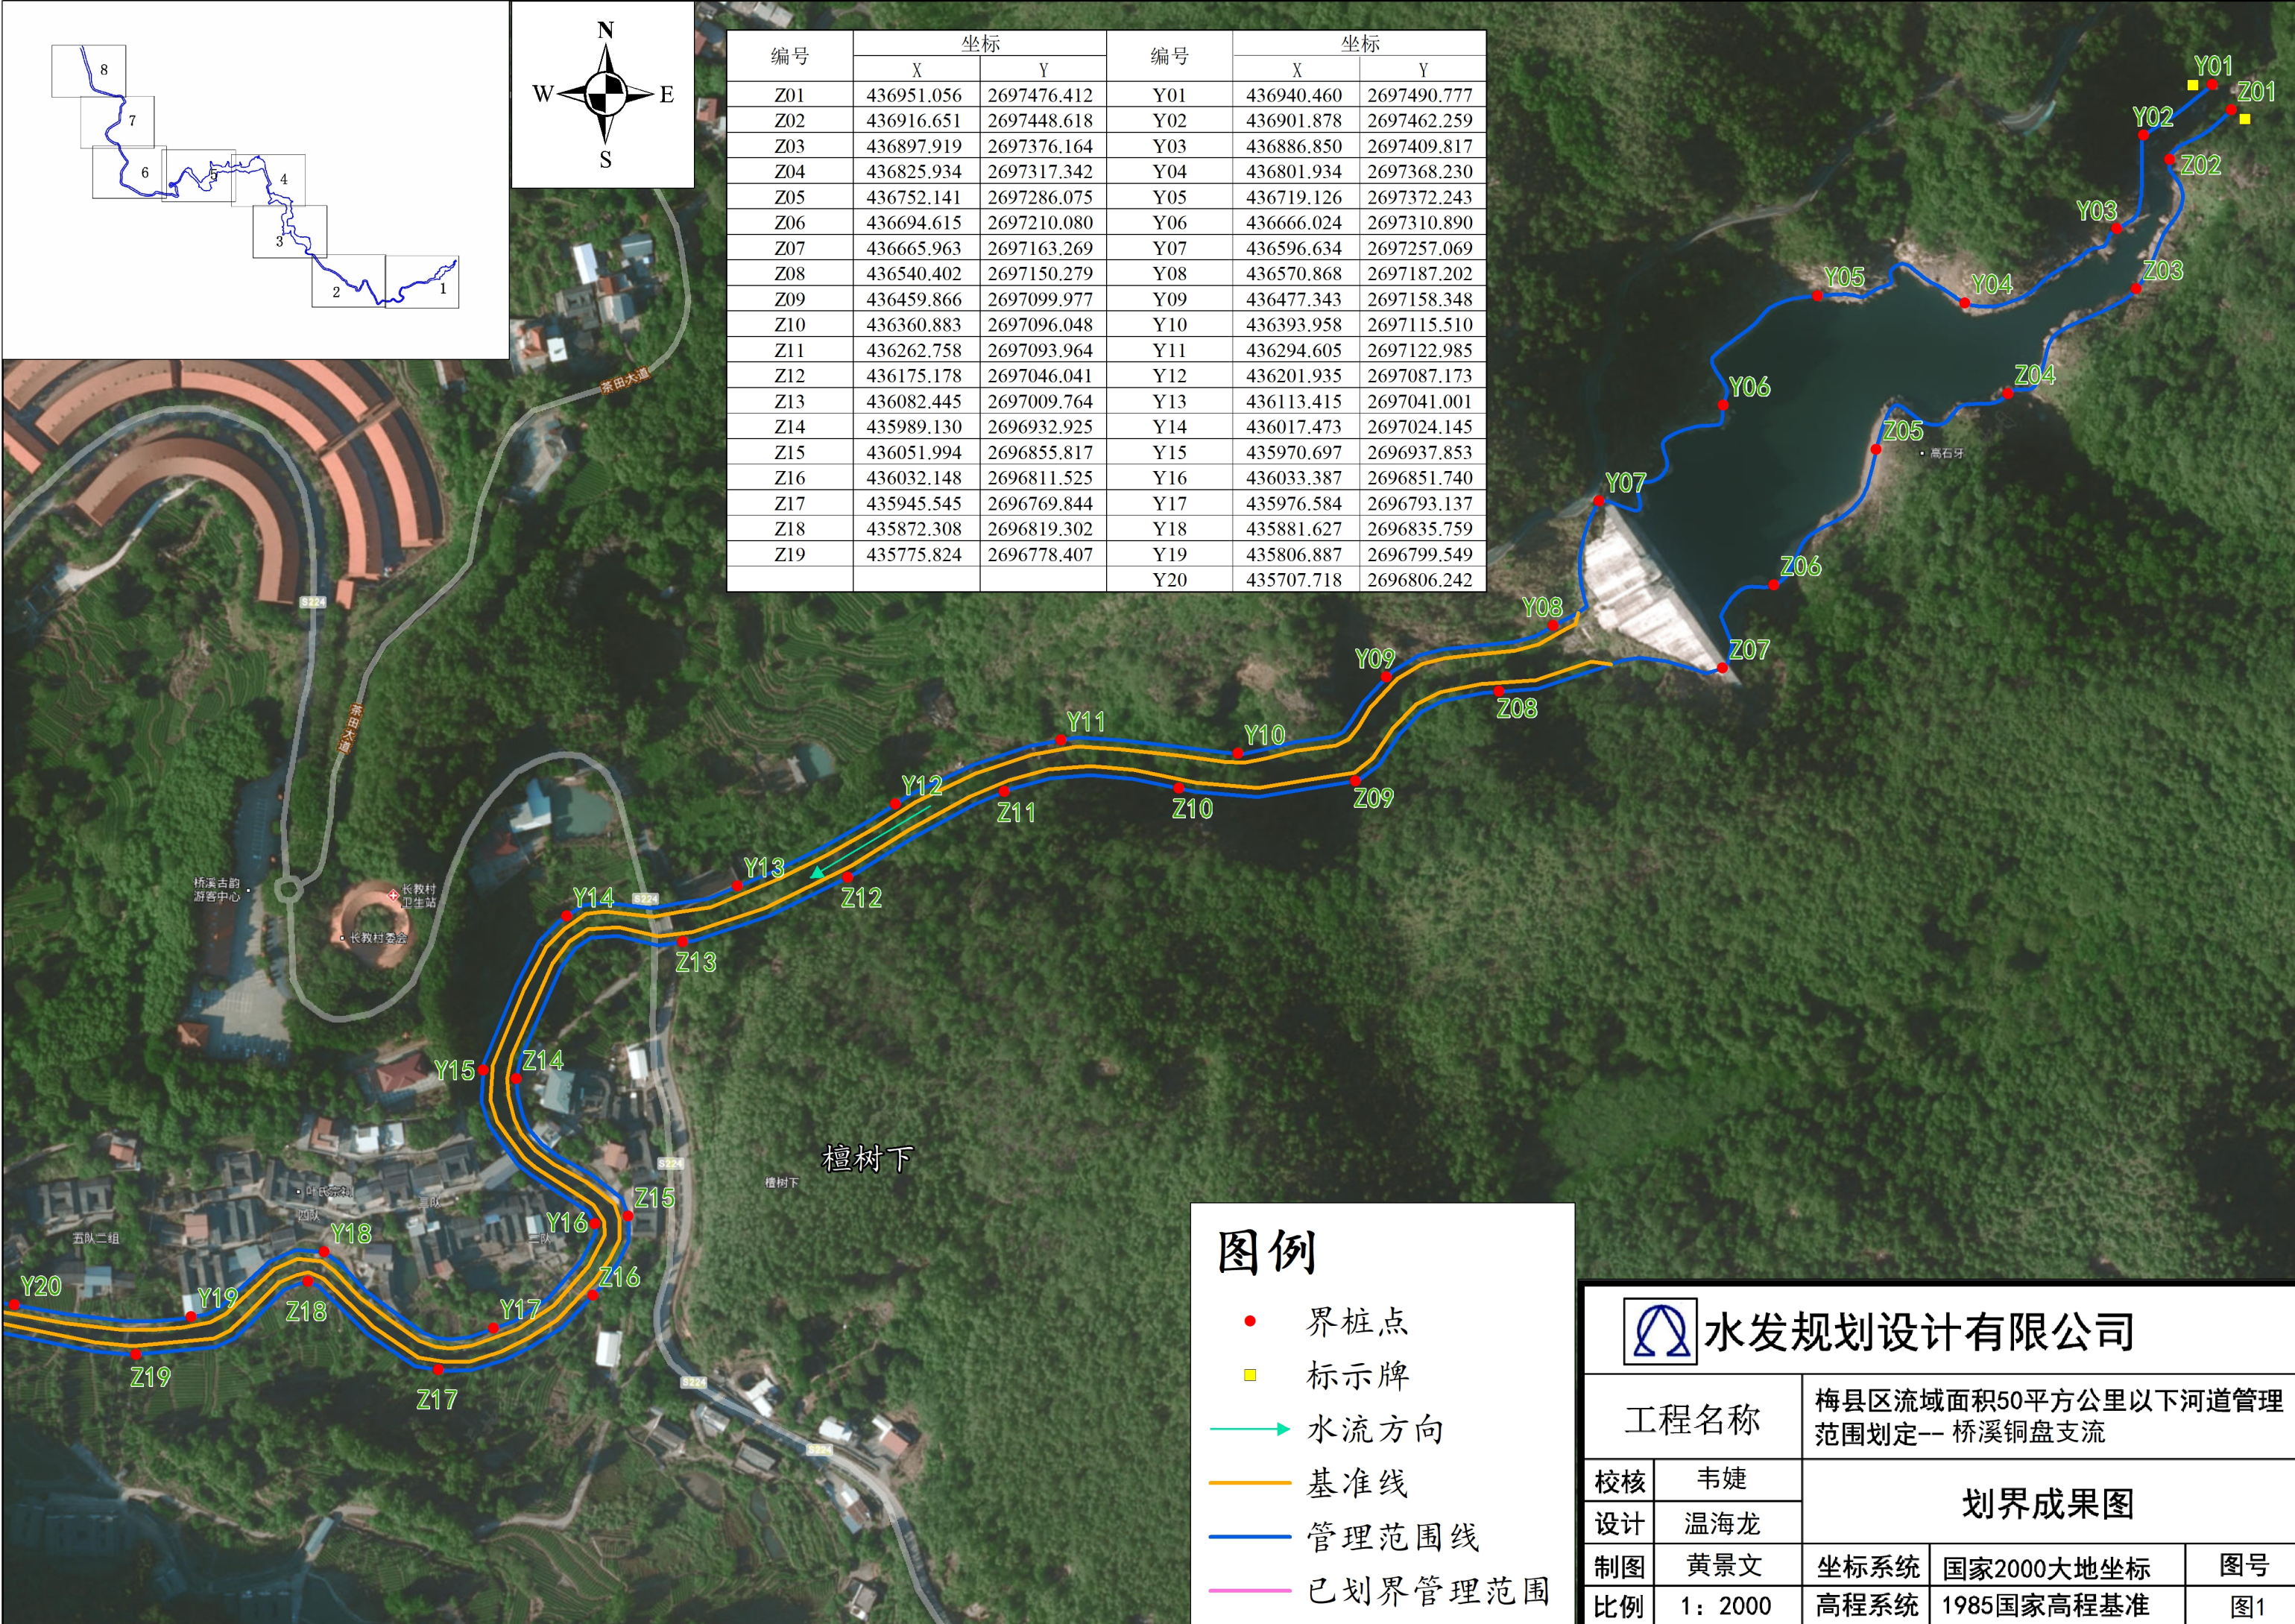


编号	坐标		编号	坐标	
	X	Y		X	Y
Z01	436951.056	2697476.412	Y01	436940.460	2697490.777
Z02	436916.651	2697448.618	Y02	436901.878	2697462.259
Z03	436897.919	2697376.164	Y03	436886.850	2697409.817
Z04	436825.934	2697317.342	Y04	436801.934	2697368.230
Z05	436752.141	2697286.075	Y05	436719.126	2697372.243
Z06	436694.615	2697210.080	Y06	436666.024	2697310.890
Z07	436665.963	2697163.269	Y07	436596.634	2697257.069
Z08	436540.402	2697150.279	Y08	436570.868	2697187.202
Z09	436459.866	2697099.977	Y09	436477.343	2697158.348
Z10	436360.883	2697096.048	Y10	436393.958	2697115.510
Z11	436262.758	2697093.964	Y11	436294.605	2697122.985
Z12	436175.178	2697046.041	Y12	436201.935	2697087.173
Z13	436082.445	2697009.764	Y13	436113.415	2697041.001
Z14	435989.130	2696932.925	Y14	436017.473	2697024.145
Z15	436051.994	2696855.817	Y15	435970.697	2696937.853
Z16	436032.148	2696811.525	Y16	436033.387	2696851.740
Z17	435945.545	2696769.844	Y17	435976.584	2696793.137
Z18	435872.308	2696819.302	Y18	435881.627	2696835.759
Z19	435775.824	2696778.407	Y19	435806.887	2696799.549
			Y20	435707.718	2696806.242

图例

- 界桩点
- 标示牌
- 水流方向
- 基准线
- 管理范围线
- 已划界管理范围

水发规划设计有限公司				
工程名称		梅县区流域面积50平方公里以下河道管理范围划定-- 桥溪铜盘支流		
校核	韦婕	划界成果图		
设计	温海龙			
制图	黄景文	坐标系统	国家2000大地坐标	图号
比例	1: 2000	高程系统	1985国家高程基准	图1

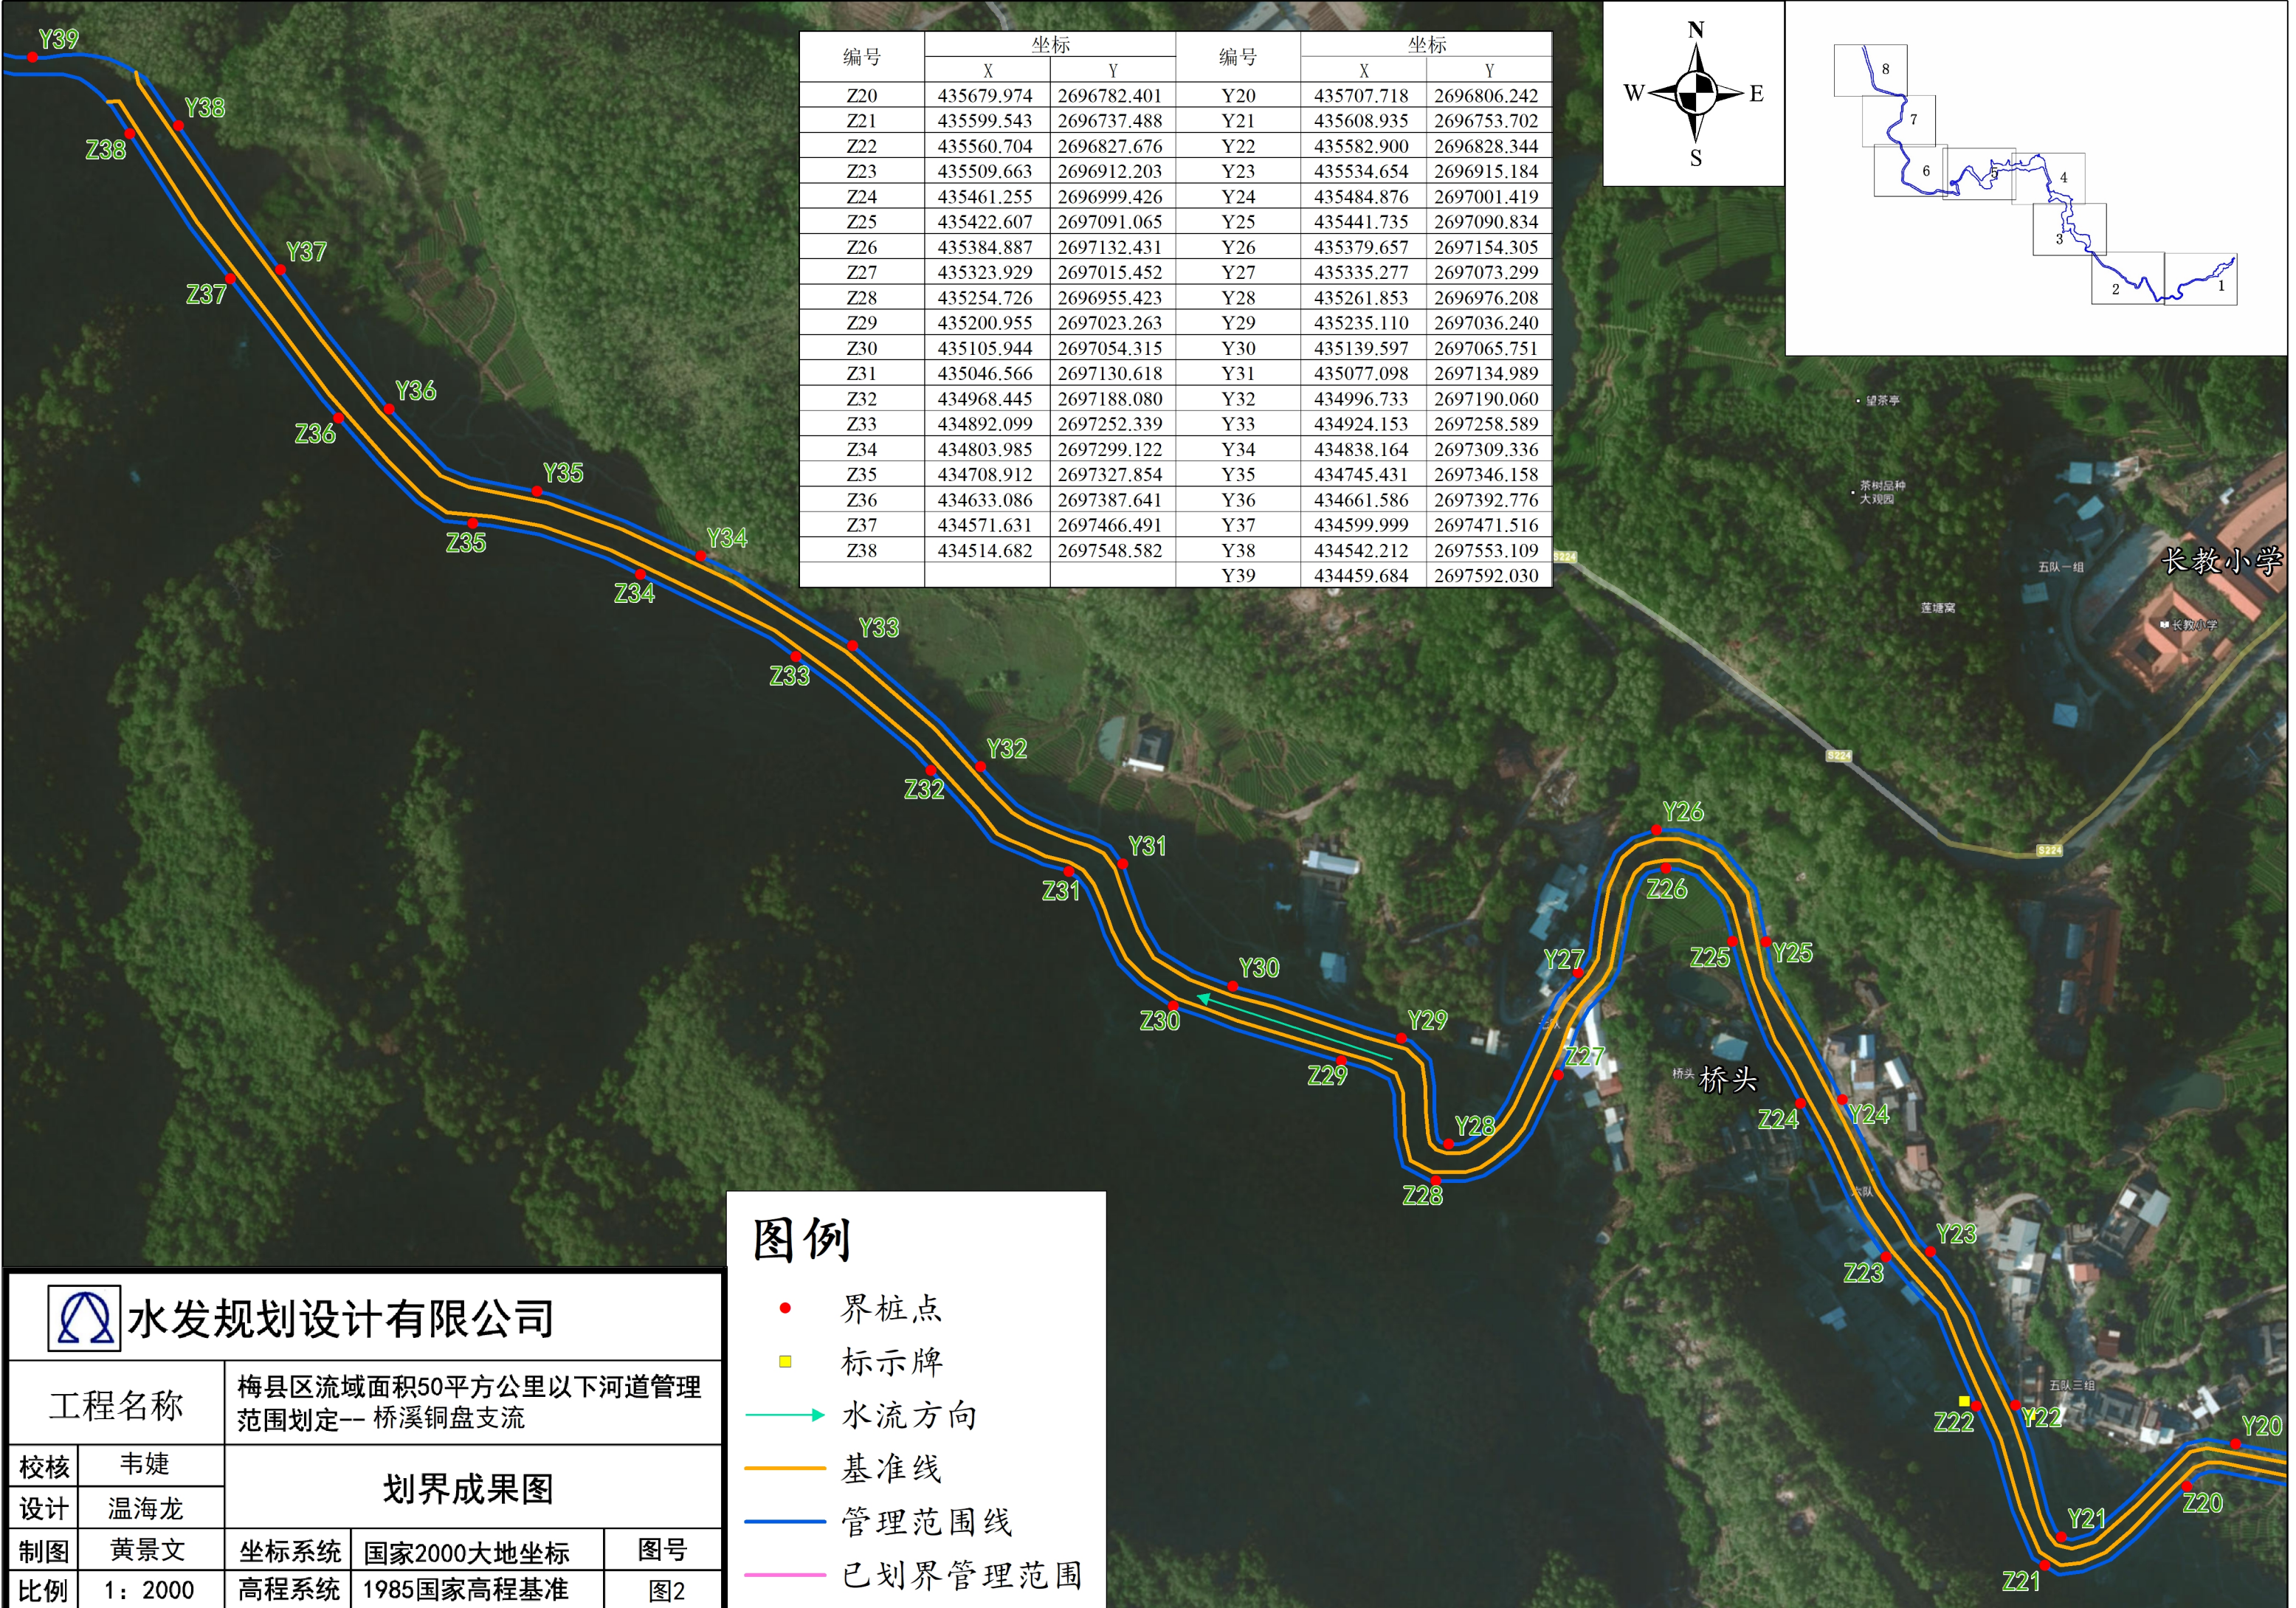

编号	坐标		编号	坐标	
	X	Y		X	Y
Z20	435679.974	2696782.401	Y20	435707.718	2696806.242
Z21	435599.543	2696737.488	Y21	435608.935	2696753.702
Z22	435560.704	2696827.676	Y22	435582.900	2696828.344
Z23	435509.663	2696912.203	Y23	435534.654	2696915.184
Z24	435461.255	2696999.426	Y24	435484.876	2697001.419
Z25	435422.607	2697091.065	Y25	435441.735	2697090.834
Z26	435384.887	2697132.431	Y26	435379.657	2697154.305
Z27	435323.929	2697015.452	Y27	435335.277	2697073.299
Z28	435254.726	2696955.423	Y28	435261.853	2696976.208
Z29	435200.955	2697023.263	Y29	435235.110	2697036.240
Z30	435105.944	2697054.315	Y30	435139.597	2697065.751
Z31	435046.566	2697130.618	Y31	435077.098	2697134.989
Z32	434968.445	2697188.080	Y32	434996.733	2697190.060
Z33	434892.099	2697252.339	Y33	434924.153	2697258.589
Z34	434803.985	2697299.122	Y34	434838.164	2697309.336
Z35	434708.912	2697327.854	Y35	434745.431	2697346.158
Z36	434633.086	2697387.641	Y36	434661.586	2697392.776
Z37	434571.631	2697466.491	Y37	434599.999	2697471.516
Z38	434514.682	2697548.582	Y38	434542.212	2697553.109
			Y39	434459.684	2697592.030

图例

- 界桩点
- 标示牌
- 水流方向
- 基准线
- 管理范围线
- 已划界管理范围



水发规划设计有限公司

工程名称

梅县区流域面积50平方公里以下河道管理范围划定-- 桥溪铜盘支流

划界成果图

校核

韦婕

设计

温海龙

制图

黄景文

坐标系统

国家2000大地坐标

图号


比例

1: 2000

高程系统

1985国家高程基准

图2

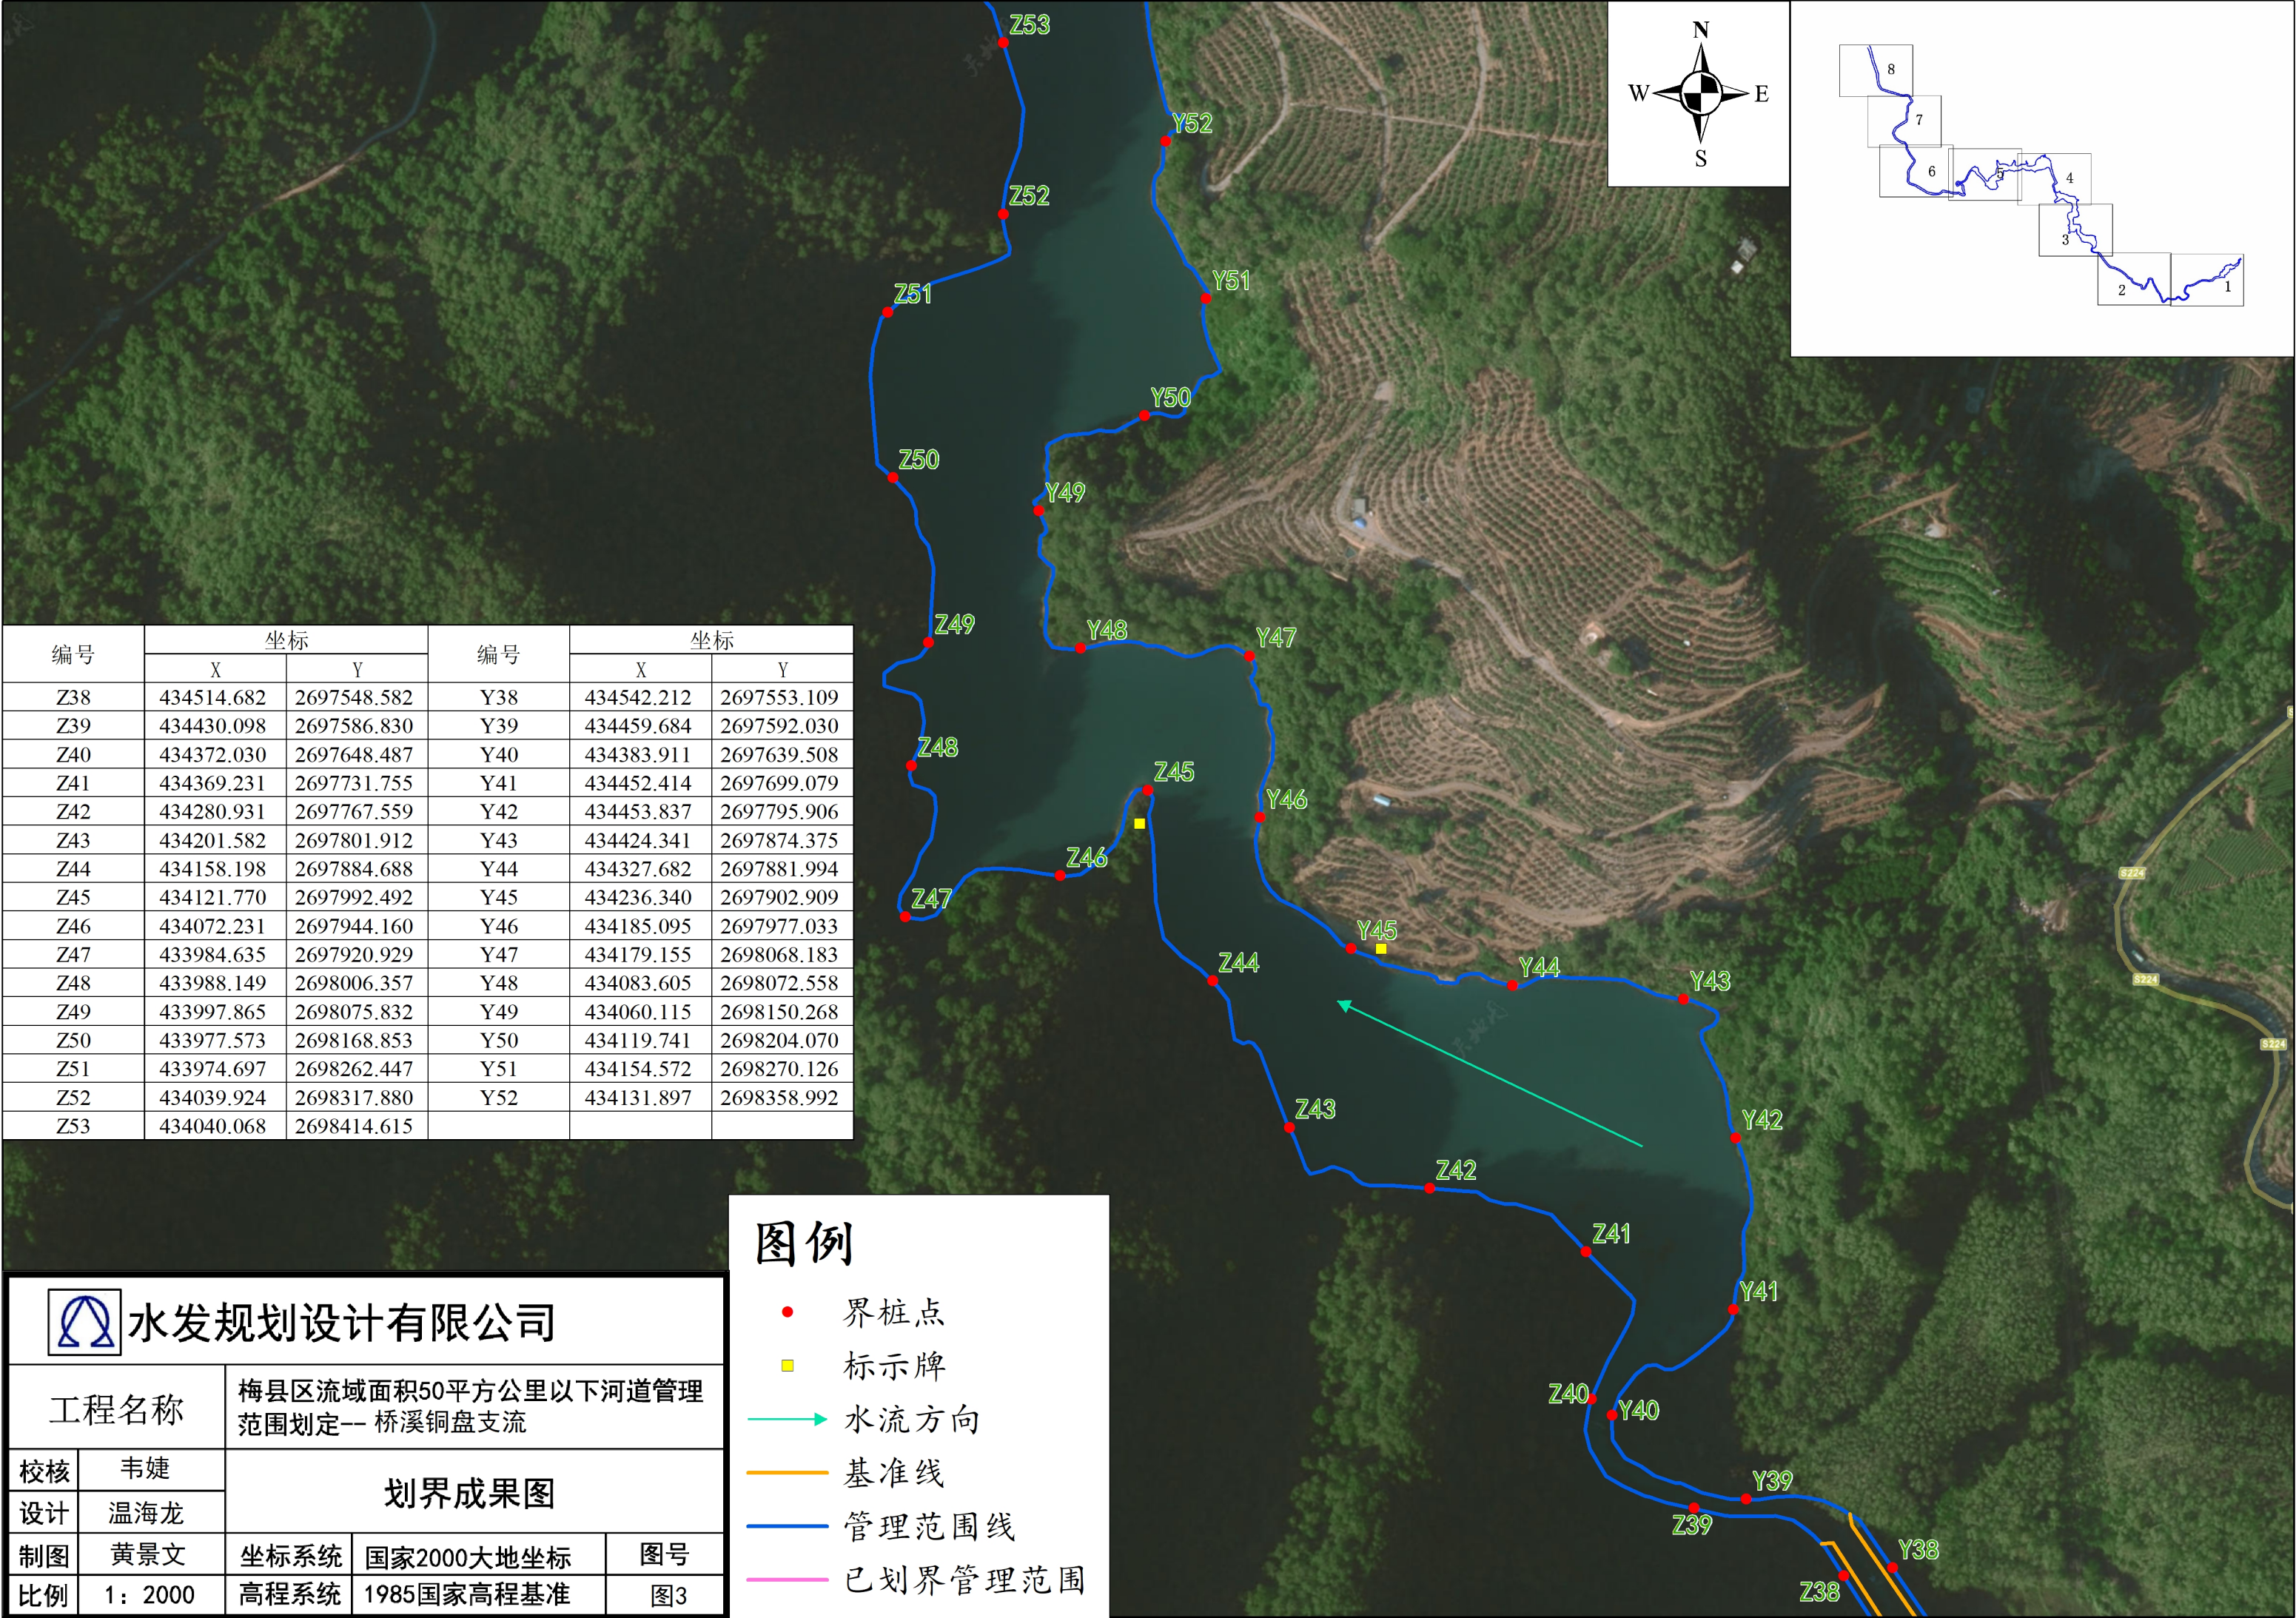

编号	坐标		编号	坐标	
	X	Y		X	Y
Z38	434514.682	2697548.582	Y38	434542.212	2697553.109
Z39	434430.098	2697586.830	Y39	434459.684	2697592.030
Z40	434372.030	2697648.487	Y40	434383.911	2697639.508
Z41	434369.231	2697731.755	Y41	434452.414	2697699.079
Z42	434280.931	2697767.559	Y42	434453.837	2697795.906
Z43	434201.582	2697801.912	Y43	434424.341	2697874.375
Z44	434158.198	2697884.688	Y44	434327.682	2697881.994
Z45	434121.770	2697992.492	Y45	434236.340	2697902.909
Z46	434072.231	2697944.160	Y46	434185.095	2697977.033
Z47	433984.635	2697920.929	Y47	434179.155	2698068.183
Z48	433988.149	2698006.357	Y48	434083.605	2698072.558
Z49	433997.865	2698075.832	Y49	434060.115	2698150.268
Z50	433977.573	2698168.853	Y50	434119.741	2698204.070
Z51	433974.697	2698262.447	Y51	434154.572	2698270.126
Z52	434039.924	2698317.880	Y52	434131.897	2698358.992
Z53	434040.068	2698414.615			

 水发规划设计有限公司				
工程名称		梅县区流域面积50平方公里以下河道管理范围划定——桥溪铜盘支流		
校核	韦婕	划界成果图		
设计	温海龙			
制图	黄景文	坐标系统	国家2000大地坐标	图号
比例	1: 2000	高程系统	1985国家高程基准	图3

图例

界桩点


标示牌

水流方向

基准线

管理范围线

已划界管理范围

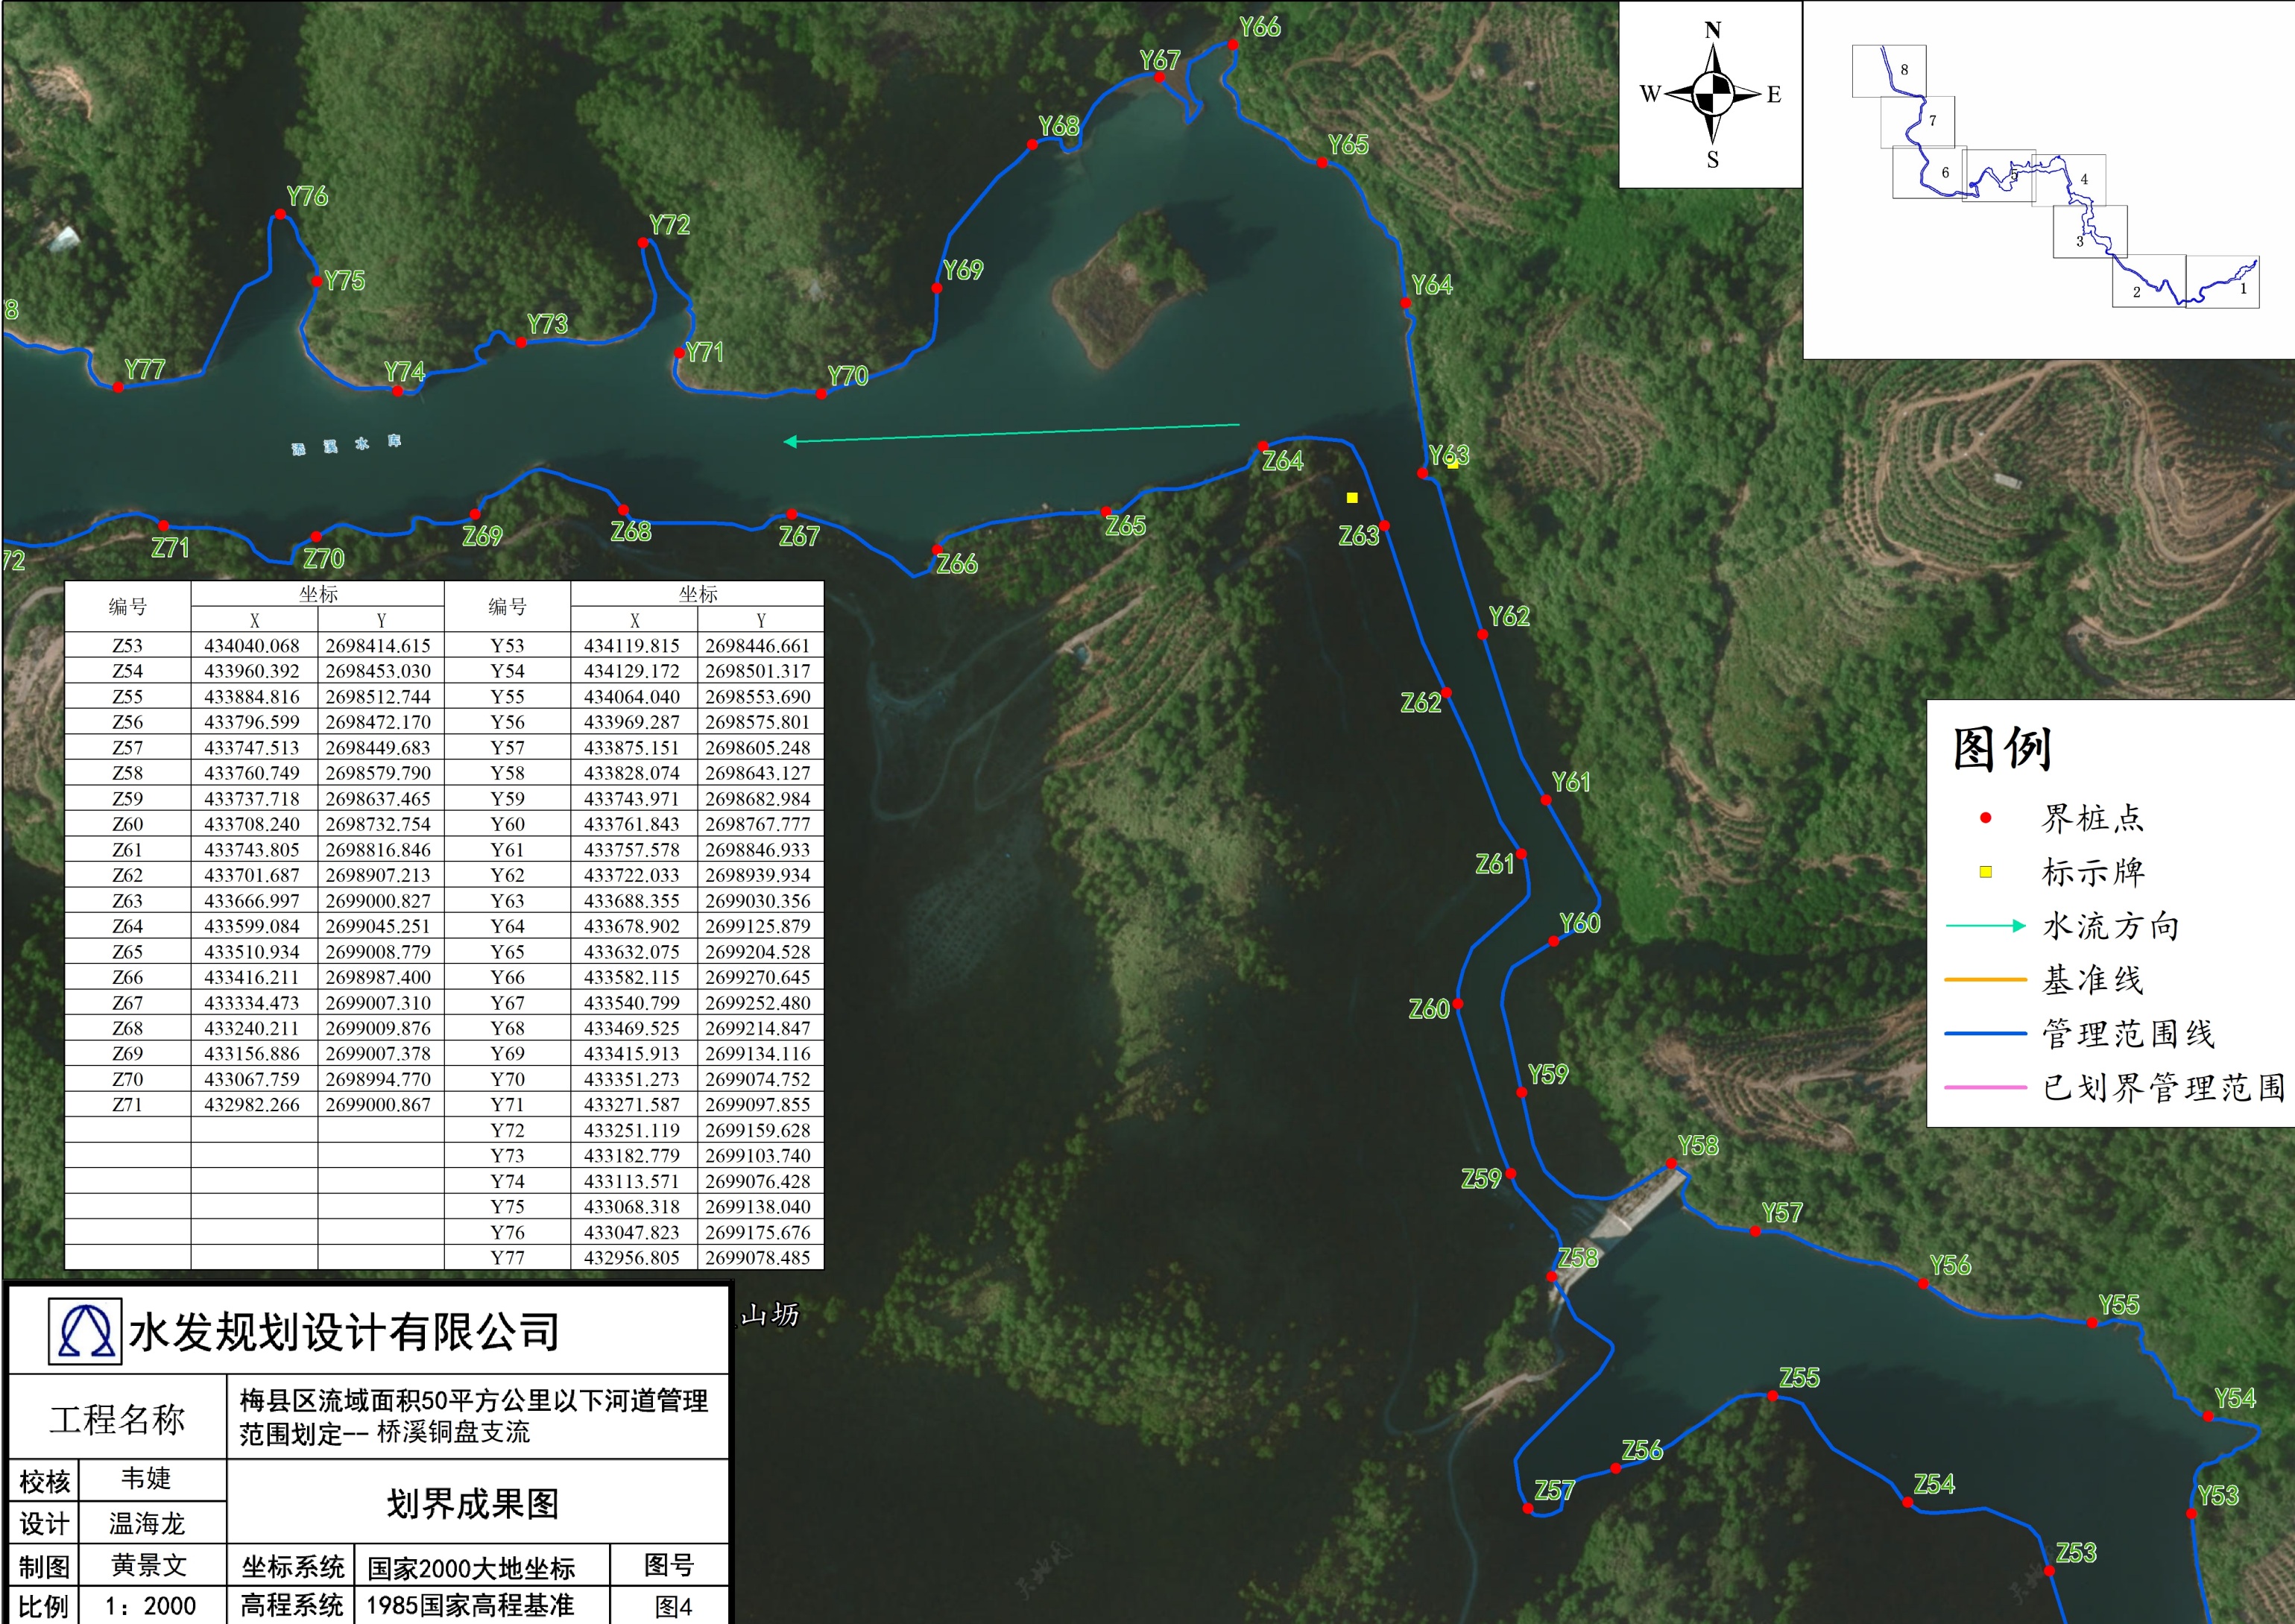


编号	坐标		编号	坐标	
	X	Y		X	Y
Z53	434040.068	2698414.615	Y53	434119.815	2698446.661
Z54	433960.392	2698453.030	Y54	434129.172	2698501.317
Z55	433884.816	2698512.744	Y55	434064.040	2698553.690
Z56	433796.599	2698472.170	Y56	433969.287	2698575.801
Z57	433747.513	2698449.683	Y57	433875.151	2698605.248
Z58	433760.749	2698579.790	Y58	433828.074	2698643.127
Z59	433737.718	2698637.465	Y59	433743.971	2698682.984
Z60	433708.240	2698732.754	Y60	433761.843	2698767.777
Z61	433743.805	2698816.846	Y61	433757.578	2698846.933
Z62	433701.687	2698907.213	Y62	433722.033	2698939.934
Z63	433666.997	2699000.827	Y63	433688.355	2699030.356
Z64	433599.084	2699045.251	Y64	433678.902	2699125.879
Z65	433510.934	2699008.779	Y65	433632.075	2699204.528
Z66	433416.211	2698987.400	Y66	433582.115	2699270.645
Z67	433334.473	2699007.310	Y67	433540.799	2699252.480
Z68	433240.211	2699009.876	Y68	433469.525	2699214.847
Z69	433156.886	2699007.378	Y69	433415.913	2699134.116
Z70	433067.759	2698994.770	Y70	433351.273	2699074.752
Z71	432982.266	2699000.867	Y71	433271.587	2699097.855
			Y72	433251.119	2699159.628
			Y73	433182.779	2699103.740
			Y74	433113.571	2699076.428
			Y75	433068.318	2699138.040
			Y76	433047.823	2699175.676
			Y77	432956.805	2699078.485



水发规划设计有限公司

山坊

工程名称		梅县区流域面积50平方公里以下河道管理范围划定-- 桥溪铜盘支流		
校核	韦婕	划界成果图		
设计	温海龙			
制图	黄景文	坐标系统	国家2000大地坐标	图号
比例	1：2000	高程系统	1985国家高程基准	图4



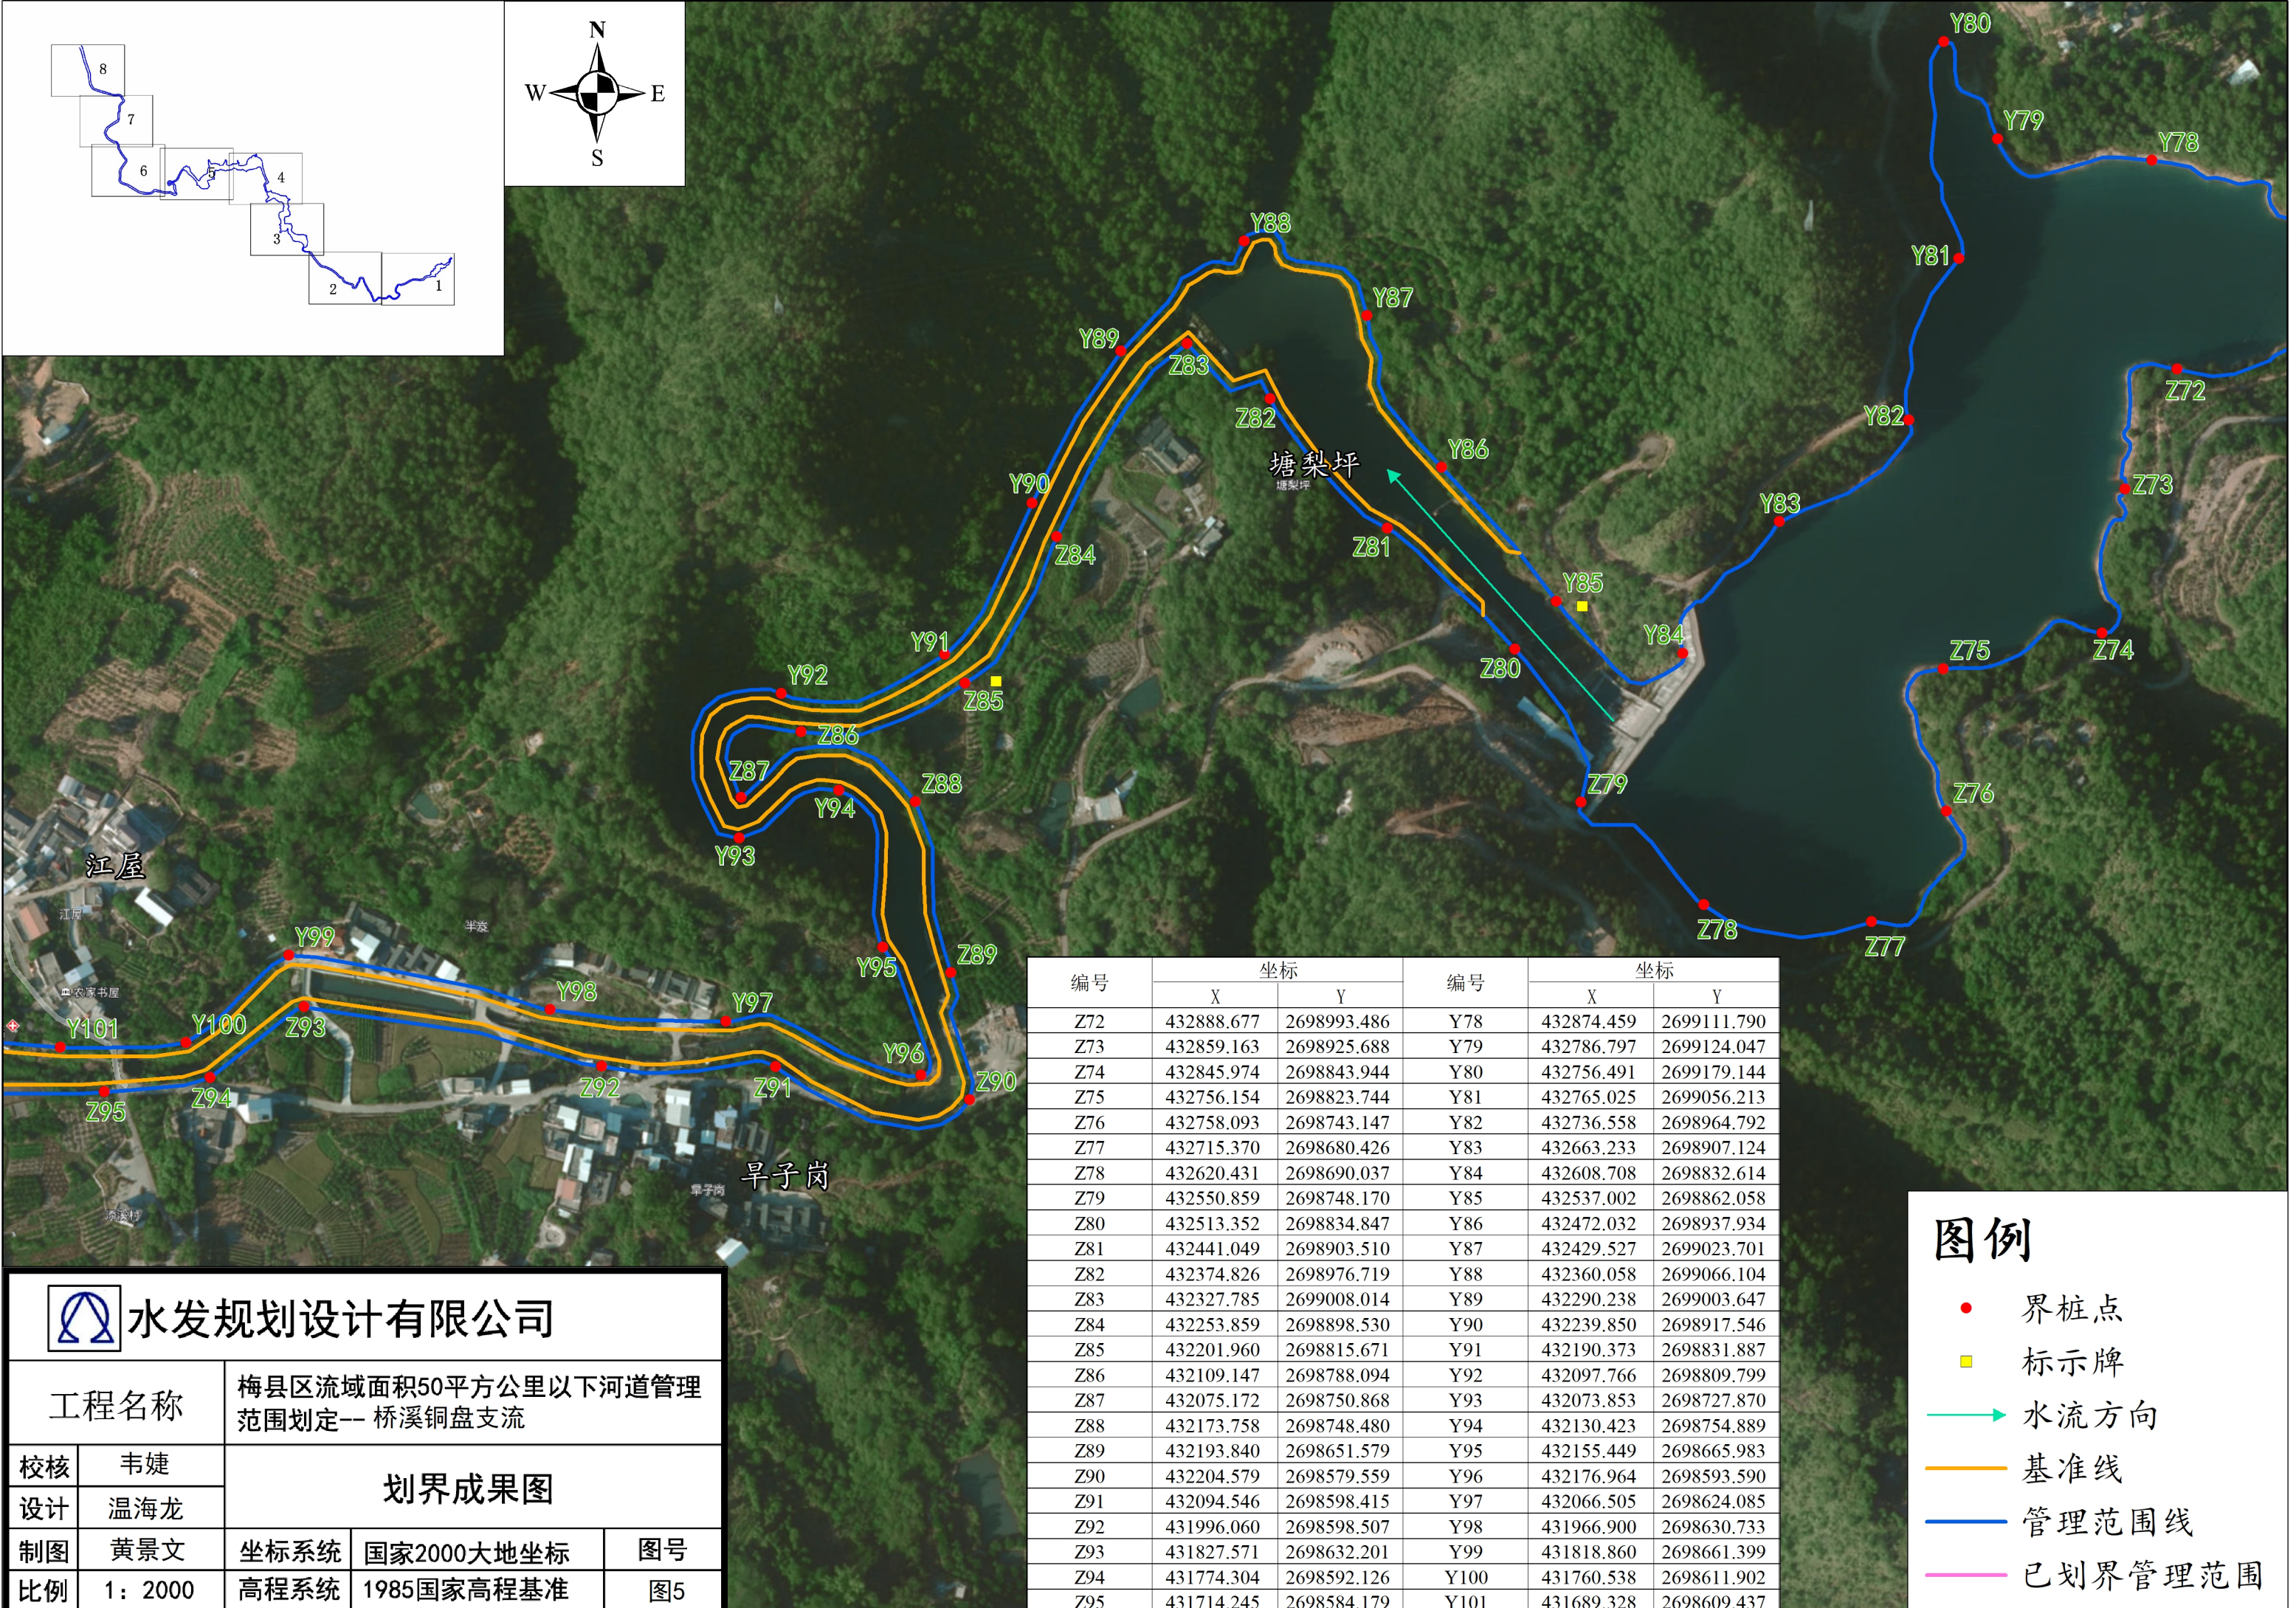


编号	坐标		编号	坐标	
	X	Y		X	Y
Z72	432888.677	2698993.486	Y78	432874.459	2699111.790
Z73	432859.163	2698925.688	Y79	432786.797	2699124.047
Z74	432845.974	2698843.944	Y80	432756.491	2699179.144
Z75	432756.154	2698823.744	Y81	432765.025	2699056.213
Z76	432758.093	2698743.147	Y82	432736.558	2698964.792
Z77	432715.370	2698680.426	Y83	432663.233	2698907.124
Z78	432620.431	2698690.037	Y84	432608.708	2698832.614
Z79	432550.859	2698748.170	Y85	432537.002	2698862.058
Z80	432513.352	2698834.847	Y86	432472.032	2698937.934
Z81	432441.049	2698903.510	Y87	432429.527	2699023.701
Z82	432374.826	2698976.719	Y88	432360.058	2699066.104
Z83	432327.785	2699008.014	Y89	432290.238	2699003.647
Z84	432253.859	2698898.530	Y90	432239.850	2698917.546
Z85	432201.960	2698815.671	Y91	432190.373	2698831.887
Z86	432109.147	2698788.094	Y92	432097.766	2698809.799
Z87	432075.172	2698750.868	Y93	432073.853	2698727.870
Z88	432173.758	2698748.480	Y94	432130.423	2698754.889
Z89	432193.840	2698651.579	Y95	432155.449	2698665.983
Z90	432204.579	2698579.559	Y96	432176.964	2698593.590
Z91	432094.546	2698598.415	Y97	432066.505	2698624.085
Z92	431996.060	2698598.507	Y98	431966.900	2698630.733
Z93	431827.571	2698632.201	Y99	431818.860	2698661.399
Z94	431774.304	2698592.126	Y100	431760.538	2698611.902
Z95	431714.245	2698584.179	Y101	431689.328	2698609.437

- 图例**
- 界桩点
 - 标示牌
 - 水流方向
 - 基准线
 - 管理范围线
 - 已划界管理范围

**水发规划设计有限公司**

工程名称		梅县区流域面积50平方公里以下河道管理范围划定——桥溪铜盘支流		
校核	韦婕	划界成果图		
设计	温海龙			
制图	黄景文	坐标系统	国家2000大地坐标	图号
比例	1: 2000	高程系统	1985国家高程基准	图5

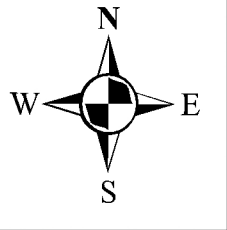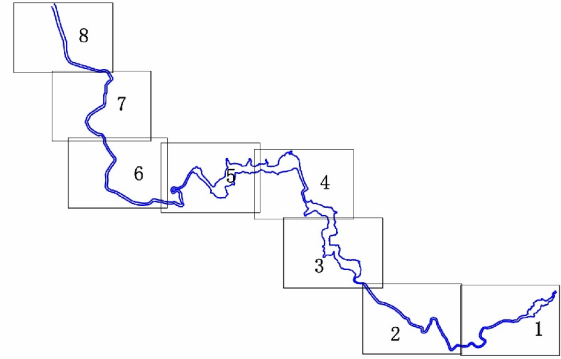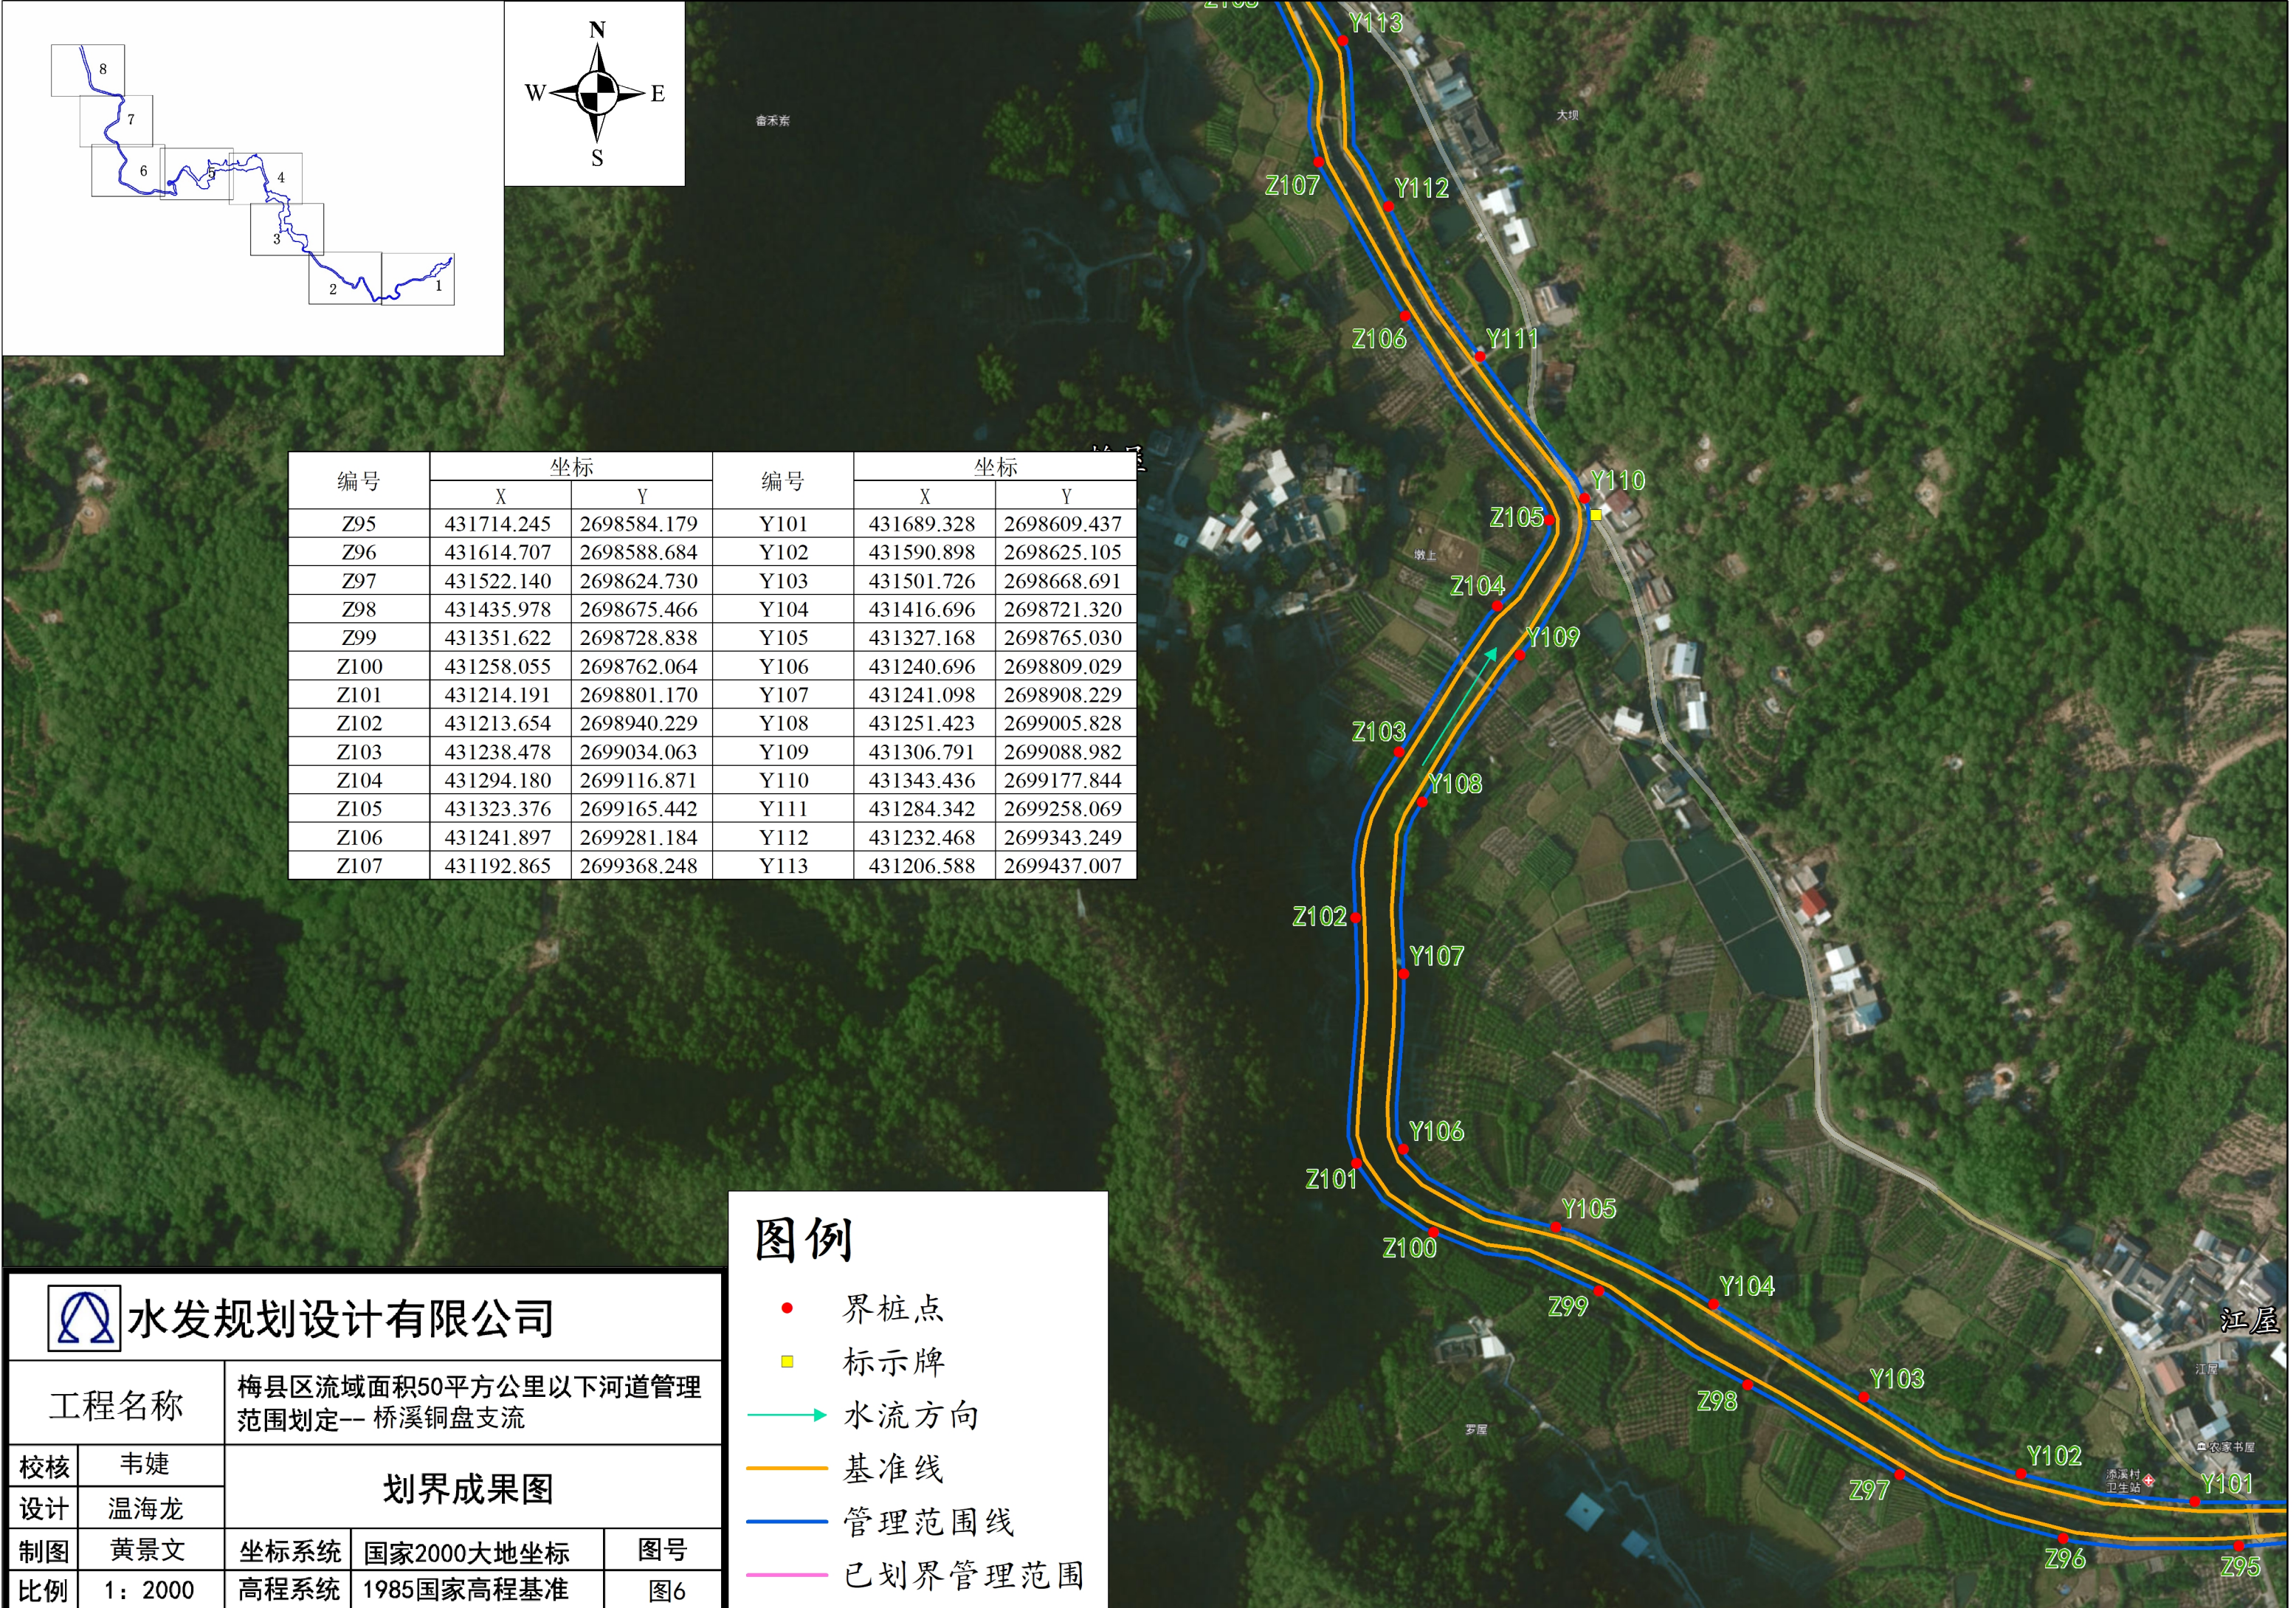

编号	坐标		编号	坐标	
	X	Y		X	Y
Z95	431714.245	2698584.179	Y101	431689.328	2698609.437
Z96	431614.707	2698588.684	Y102	431590.898	2698625.105
Z97	431522.140	2698624.730	Y103	431501.726	2698668.691
Z98	431435.978	2698675.466	Y104	431416.696	2698721.320
Z99	431351.622	2698728.838	Y105	431327.168	2698765.030
Z100	431258.055	2698762.064	Y106	431240.696	2698809.029
Z101	431214.191	2698801.170	Y107	431241.098	2698908.229
Z102	431213.654	2698940.229	Y108	431251.423	2699005.828
Z103	431238.478	2699034.063	Y109	431306.791	2699088.982
Z104	431294.180	2699116.871	Y110	431343.436	2699177.844
Z105	431323.376	2699165.442	Y111	431284.342	2699258.069
Z106	431241.897	2699281.184	Y112	431232.468	2699343.249
Z107	431192.865	2699368.248	Y113	431206.588	2699437.007



水发规划设计有限公司

工程名称

梅县区流域面积50平方公里以下河道管理范围划定-- 桥溪铜盘支流

划界成果图

校核

韦婕

设计

温海龙

制图

黄景文

坐标系统

国家2000大地坐标

图号

比例

1: 2000

高程系统

1985国家高程基准

图6

图例



界桩点



标示牌



水流方向






基准线



管理范围线



已划界管理范围

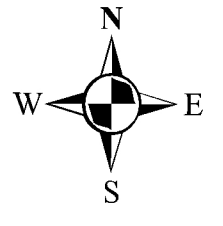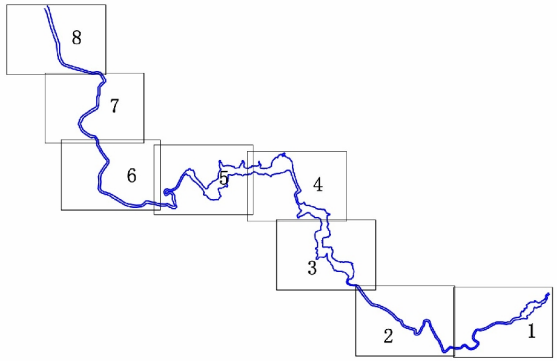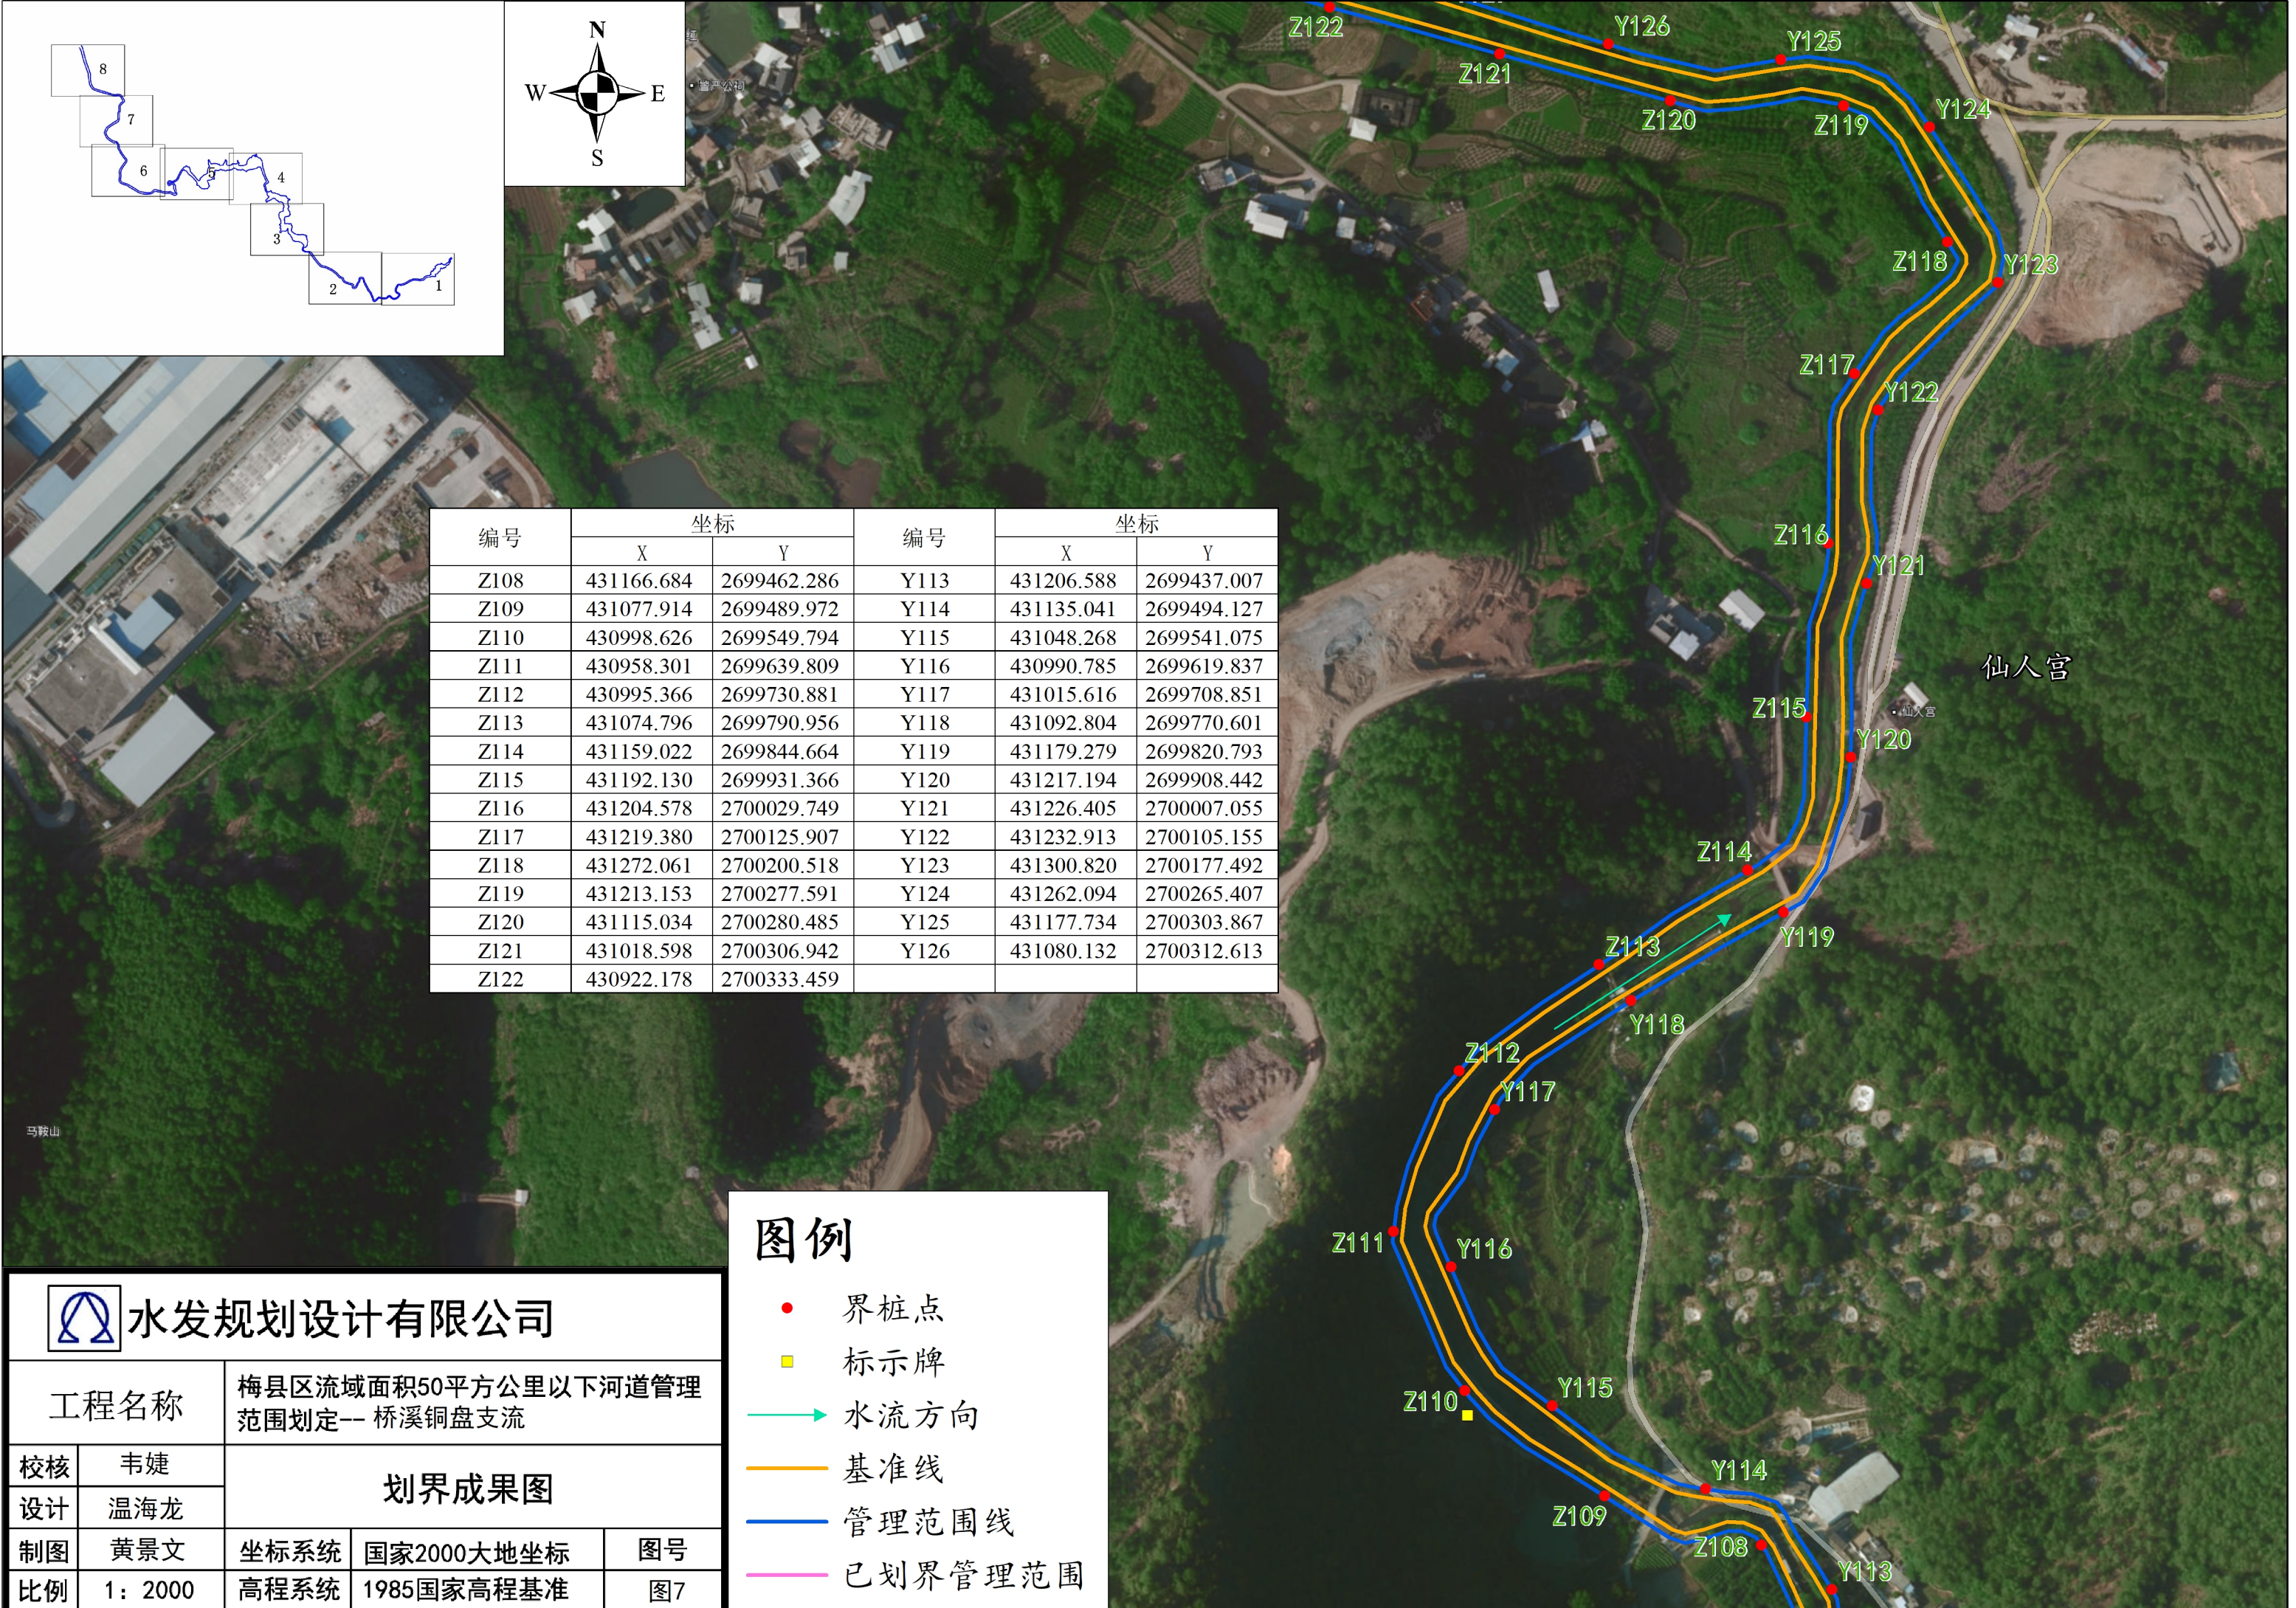

编号	坐标		编号	坐标	
	X	Y		X	Y
Z108	431166.684	2699462.286	Y113	431206.588	2699437.007
Z109	431077.914	2699489.972	Y114	431135.041	2699494.127
Z110	430998.626	2699549.794	Y115	431048.268	2699541.075
Z111	430958.301	2699639.809	Y116	430990.785	2699619.837
Z112	430995.366	2699730.881	Y117	431015.616	2699708.851
Z113	431074.796	2699790.956	Y118	431092.804	2699770.601
Z114	431159.022	2699844.664	Y119	431179.279	2699820.793
Z115	431192.130	2699931.366	Y120	431217.194	2699908.442
Z116	431204.578	2700029.749	Y121	431226.405	2700007.055
Z117	431219.380	2700125.907	Y122	431232.913	2700105.155
Z118	431272.061	2700200.518	Y123	431300.820	2700177.492
Z119	431213.153	2700277.591	Y124	431262.094	2700265.407
Z120	431115.034	2700280.485	Y125	431177.734	2700303.867
Z121	431018.598	2700306.942	Y126	431080.132	2700312.613
Z122	430922.178	2700333.459			

图例

- 界桩点
- 标示牌
- 水流方向
- 基准线
- 管理范围线
- 已划界管理范围



水发规划设计有限公司

工程名称		梅县区流域面积50平方公里以下河道管理范围划定——桥溪铜盘支流		
校核	韦婕	划界成果图		
设计	温海龙			
制图	黄景文	坐标系统	国家2000大地坐标	图号
比例	1: 2000	高程系统	1985国家高程基准	图7



编号	坐标		编号	坐标	
	X	Y		X	Y
Z121	431018.598	2700306.942	Y127	430984.526	2700341.919
Z122	430922.178	2700333.459	Y128	430888.679	2700370.432
Z123	430826.250	2700361.675	Y129	430769.102	2700414.761
Z124	430740.617	2700409.834	Y130	430735.619	2700478.250
Z125	430697.766	2700498.535	Y131	430717.261	2700576.319
Z126	430682.526	2700597.287	Y131	430717.261	2700576.319
Z127	430664.685	2700694.785	Y132	430710.185	2700675.699
Z128	430631.435	2700789.095	Y133	430676.981	2700770.015
Z129	430598.780	2700883.593	Y134	430645.174	2700864.767
Z130	430572.889	2700980.183	Y135	430617.770	2700960.929
Z131	430544.251	2701075.620	Y136	430592.990	2701057.795
			Y137	430555.913	2701149.866

图例

- 界桩点
- 标示牌
- 水流方向
- 基准线
- 管理范围线
- 已划界管理范围



水发规划设计有限公司

工程名称

梅县区流域面积50平方公里以下河道管理范围划定-- 桥溪铜盘支流

校核

韦婕

设计

温海龙

制图

黄景文

比例

1: 2000

划界成果图

坐标系统

国家2000大地坐标

图号

高程系统

1985国家高程基准

图8