
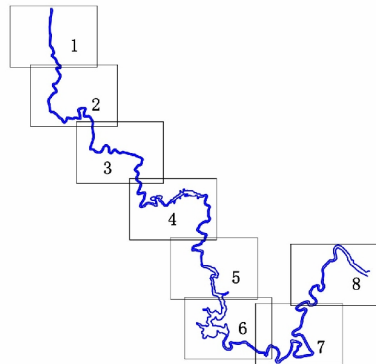
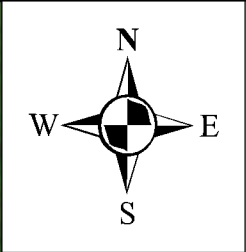


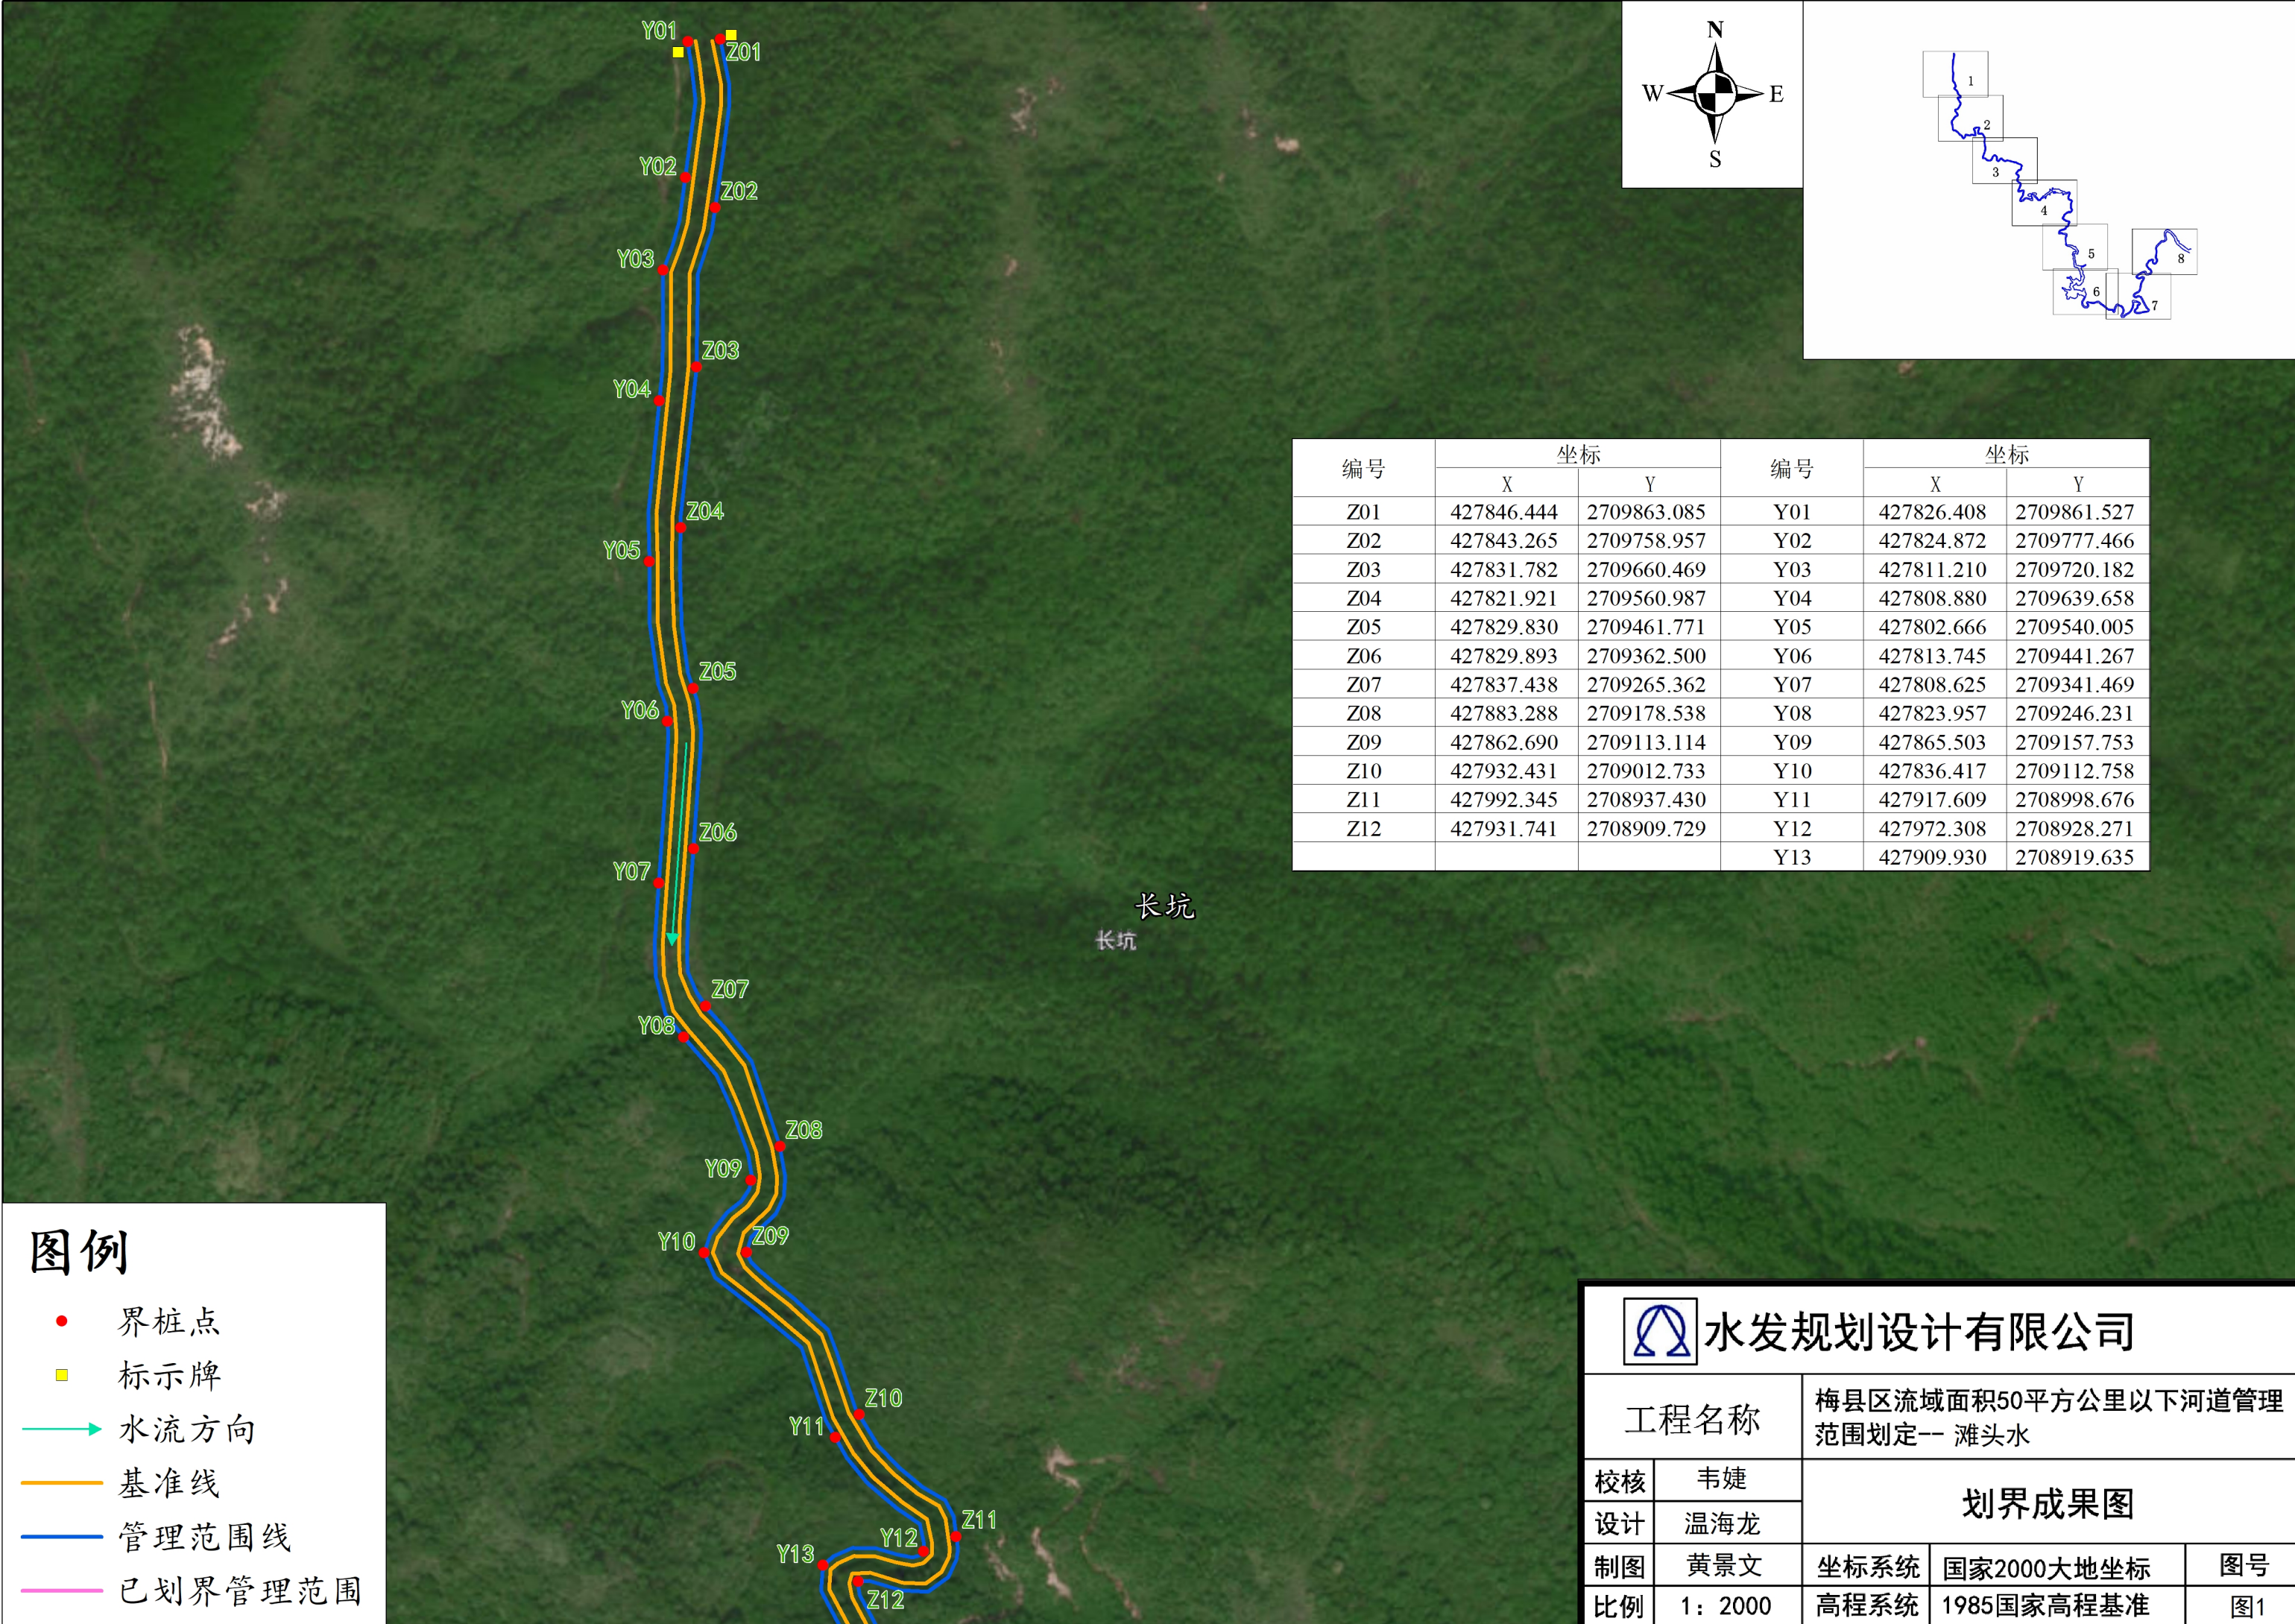




编号	坐标		编号	坐标	
	X	Y		X	Y
Z01	427846.444	2709863.085	Y01	427826.408	2709861.527
Z02	427843.265	2709758.957	Y02	427824.872	2709777.466
Z03	427831.782	2709660.469	Y03	427811.210	2709720.182
Z04	427821.921	2709560.987	Y04	427808.880	2709639.658
Z05	427829.830	2709461.771	Y05	427802.666	2709540.005
Z06	427829.893	2709362.500	Y06	427813.745	2709441.267
Z07	427837.438	2709265.362	Y07	427808.625	2709341.469
Z08	427883.288	2709178.538	Y08	427823.957	2709246.231
Z09	427862.690	2709113.114	Y09	427865.503	2709157.753
Z10	427932.431	2709012.733	Y10	427836.417	2709112.758
Z11	427992.345	2708937.430	Y11	427917.609	2708998.676
Z12	427931.741	2708909.729	Y12	427972.308	2708928.271
			Y13	427909.930	2708919.635

图例

- 界桩点
- 标示牌
- 水流方向
- 基准线
- 管理范围线
- 已划界管理范围

 水发规划设计有限公司

工程名称		梅县区流域面积50平方公里以下河道管理范围划定-- 滩头水			
校核	韦婕	划界成果图			
设计	温海龙				
制图	黄景文	坐标系统	国家2000大地坐标	图号	
比例	1：2000	高程系统	1985国家高程基准	图1	

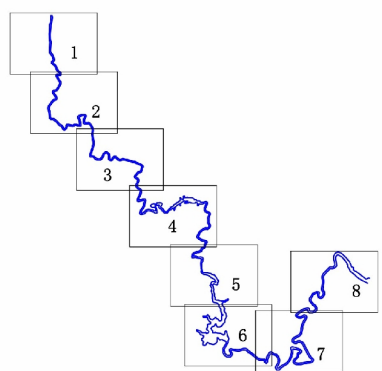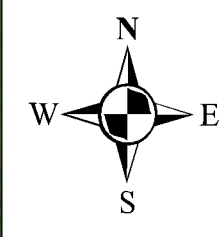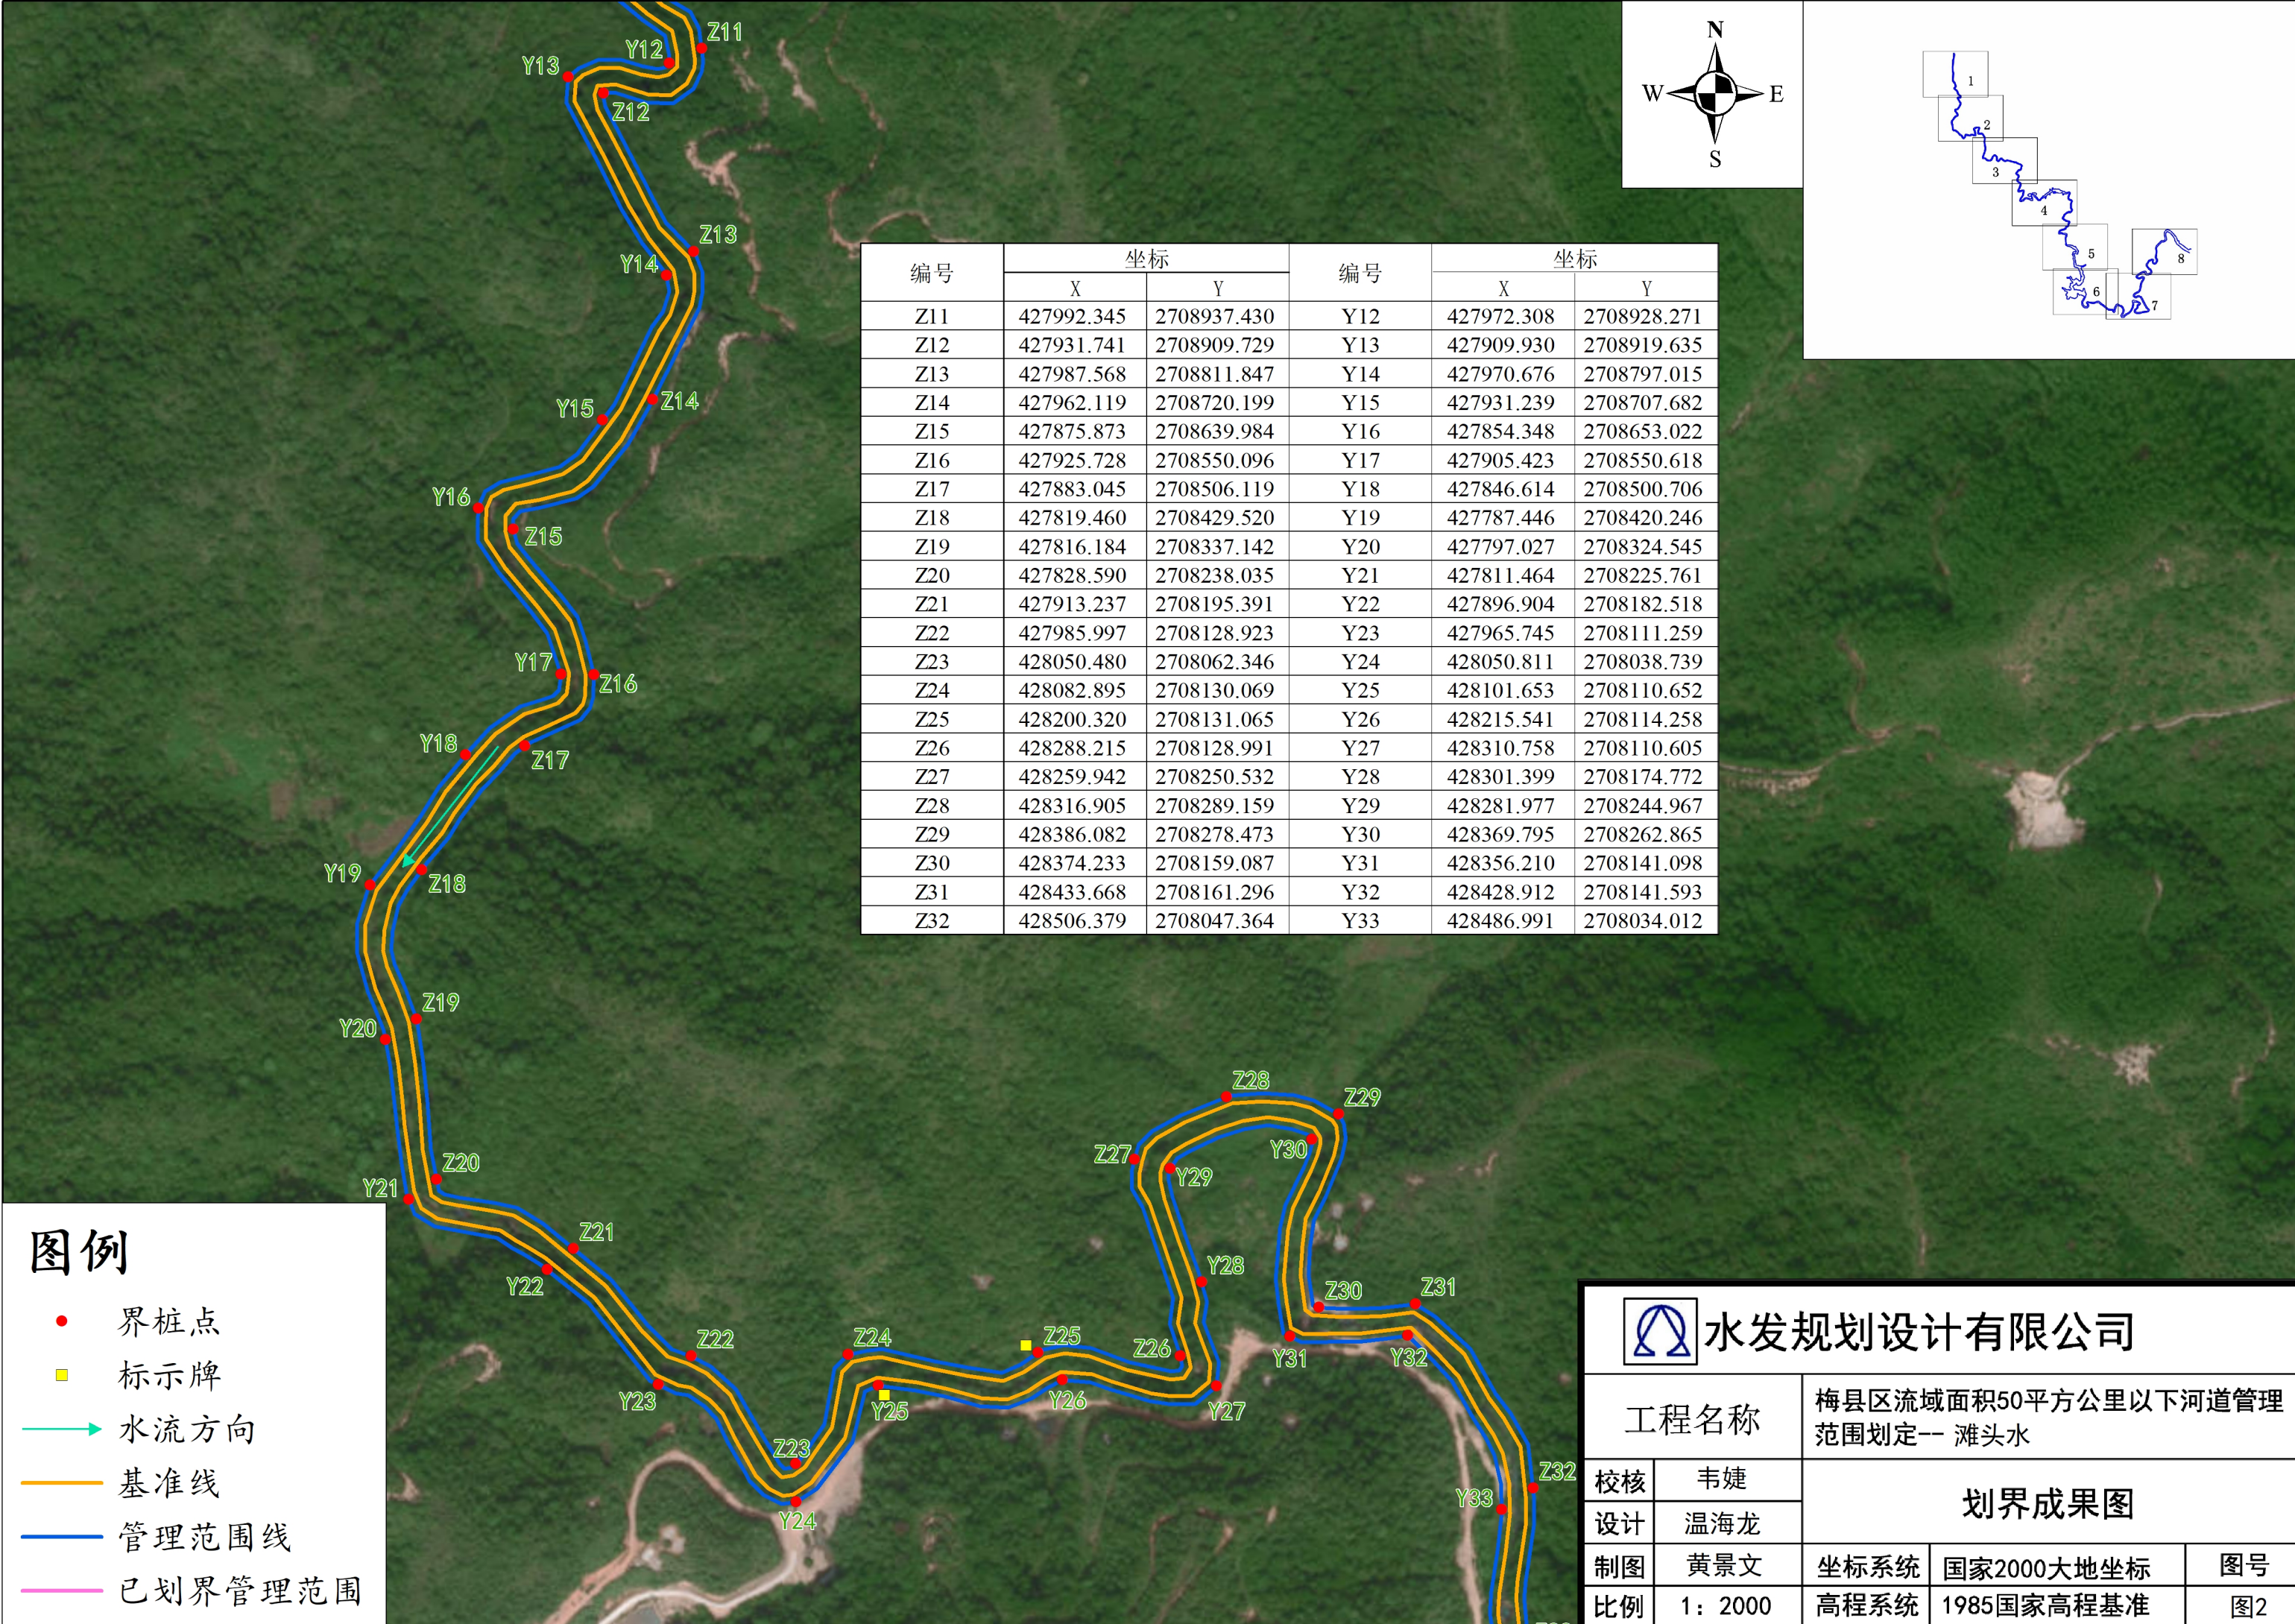

编号	坐标		编号	坐标	
	X	Y		X	Y
Z11	427992.345	2708937.430	Y12	427972.308	2708928.271
Z12	427931.741	2708909.729	Y13	427909.930	2708919.635
Z13	427987.568	2708811.847	Y14	427970.676	2708797.015
Z14	427962.119	2708720.199	Y15	427931.239	2708707.682
Z15	427875.873	2708639.984	Y16	427854.348	2708653.022
Z16	427925.728	2708550.096	Y17	427905.423	2708550.618
Z17	427883.045	2708506.119	Y18	427846.614	2708500.706
Z18	427819.460	2708429.520	Y19	427787.446	2708420.246
Z19	427816.184	2708337.142	Y20	427797.027	2708324.545
Z20	427828.590	2708238.035	Y21	427811.464	2708225.761
Z21	427913.237	2708195.391	Y22	427896.904	2708182.518
Z22	427985.997	2708128.923	Y23	427965.745	2708111.259
Z23	428050.480	2708062.346	Y24	428050.811	2708038.739
Z24	428082.895	2708130.069	Y25	428101.653	2708110.652
Z25	428200.320	2708131.065	Y26	428215.541	2708114.258
Z26	428288.215	2708128.991	Y27	428310.758	2708110.605
Z27	428259.942	2708250.532	Y28	428301.399	2708174.772
Z28	428316.905	2708289.159	Y29	428281.977	2708244.967
Z29	428386.082	2708278.473	Y30	428369.795	2708262.865
Z30	428374.233	2708159.087	Y31	428356.210	2708141.098
Z31	428433.668	2708161.296	Y32	428428.912	2708141.593
Z32	428506.379	2708047.364	Y33	428486.991	2708034.012

图例

- 界桩点
- 标示牌
- 水流方向
- 基准线
- 管理范围线
- 已划界管理范围



水发规划设计有限公司

工程名称		梅县区流域面积50平方公里以下河道管理范围划定-- 滩头水		
校核	韦婕	划界成果图		
设计	温海龙			
制图	黄景文	坐标系统	国家2000大地坐标	图号
比例	1: 2000	高程系统	1985国家高程基准	图2



编号	坐标		编号	坐标	
	X	Y		X	Y
Z32	428506.379	2708047.364	Y33	428486.991	2708034.012
Z33	428503.931	2707947.921	Y34	428484.826	2707934.827
Z34	428519.539	2707849.236	Y35	428500.718	2707836.127
Z35	428503.778	2707751.434	Y36	428478.600	2707739.107
Z36	428469.651	2707635.669	Y37	428464.976	2707609.911
Z37	428536.836	2707604.176	Y38	428519.353	2707594.723
Z38	428627.300	2707594.018	Y39	428607.015	2707560.967
Z39	428710.428	2707693.726	Y40	428670.893	2707631.441
Z40	428759.185	2707659.371	Y41	428718.806	2707671.789
Z41	428787.199	2707571.682	Y42	428763.965	2707559.832
Z42	428844.164	2707630.029	Y43	428847.624	2707605.586
Z43	428938.401	2707572.961	Y44	428917.937	2707552.847
Z44	429034.361	2707573.095	Y45	429014.515	2707557.253
Z45	429131.028	2707547.588	Y46	429111.454	2707532.779
Z46	429221.929	2707513.731	Y47	429205.932	2707501.678
Z47	429298.621	2707458.696	Y48	429276.448	2707462.815
Z48	429264.969	2707367.114	Y49	429219.862	2707376.633
Z49	429178.867	2707298.624	Y50	429158.589	2707301.010
Z50	429231.583	2707242.224	Y51	429208.915	2707226.263
Z51	429204.898	2707147.958	Y52	429187.776	2707133.324
Z52	429270.876	2707076.619	Y53	429249.757	2707061.705

图例

●

界桩点

■

标示牌

→

水流方向

—

基准线

—

管理范围线

—

已划界管理范围

水发规划设计有限公司

工程名称

梅县区流域面积50平方公里以下河道管理范围划定——滩头水

校核

韦婕

设计

温海龙

制图

黄景文

比例

1：2000

划界成果图

坐标系统


国家2000大地坐标

高程系统

1985国家高程基准

图号

图3

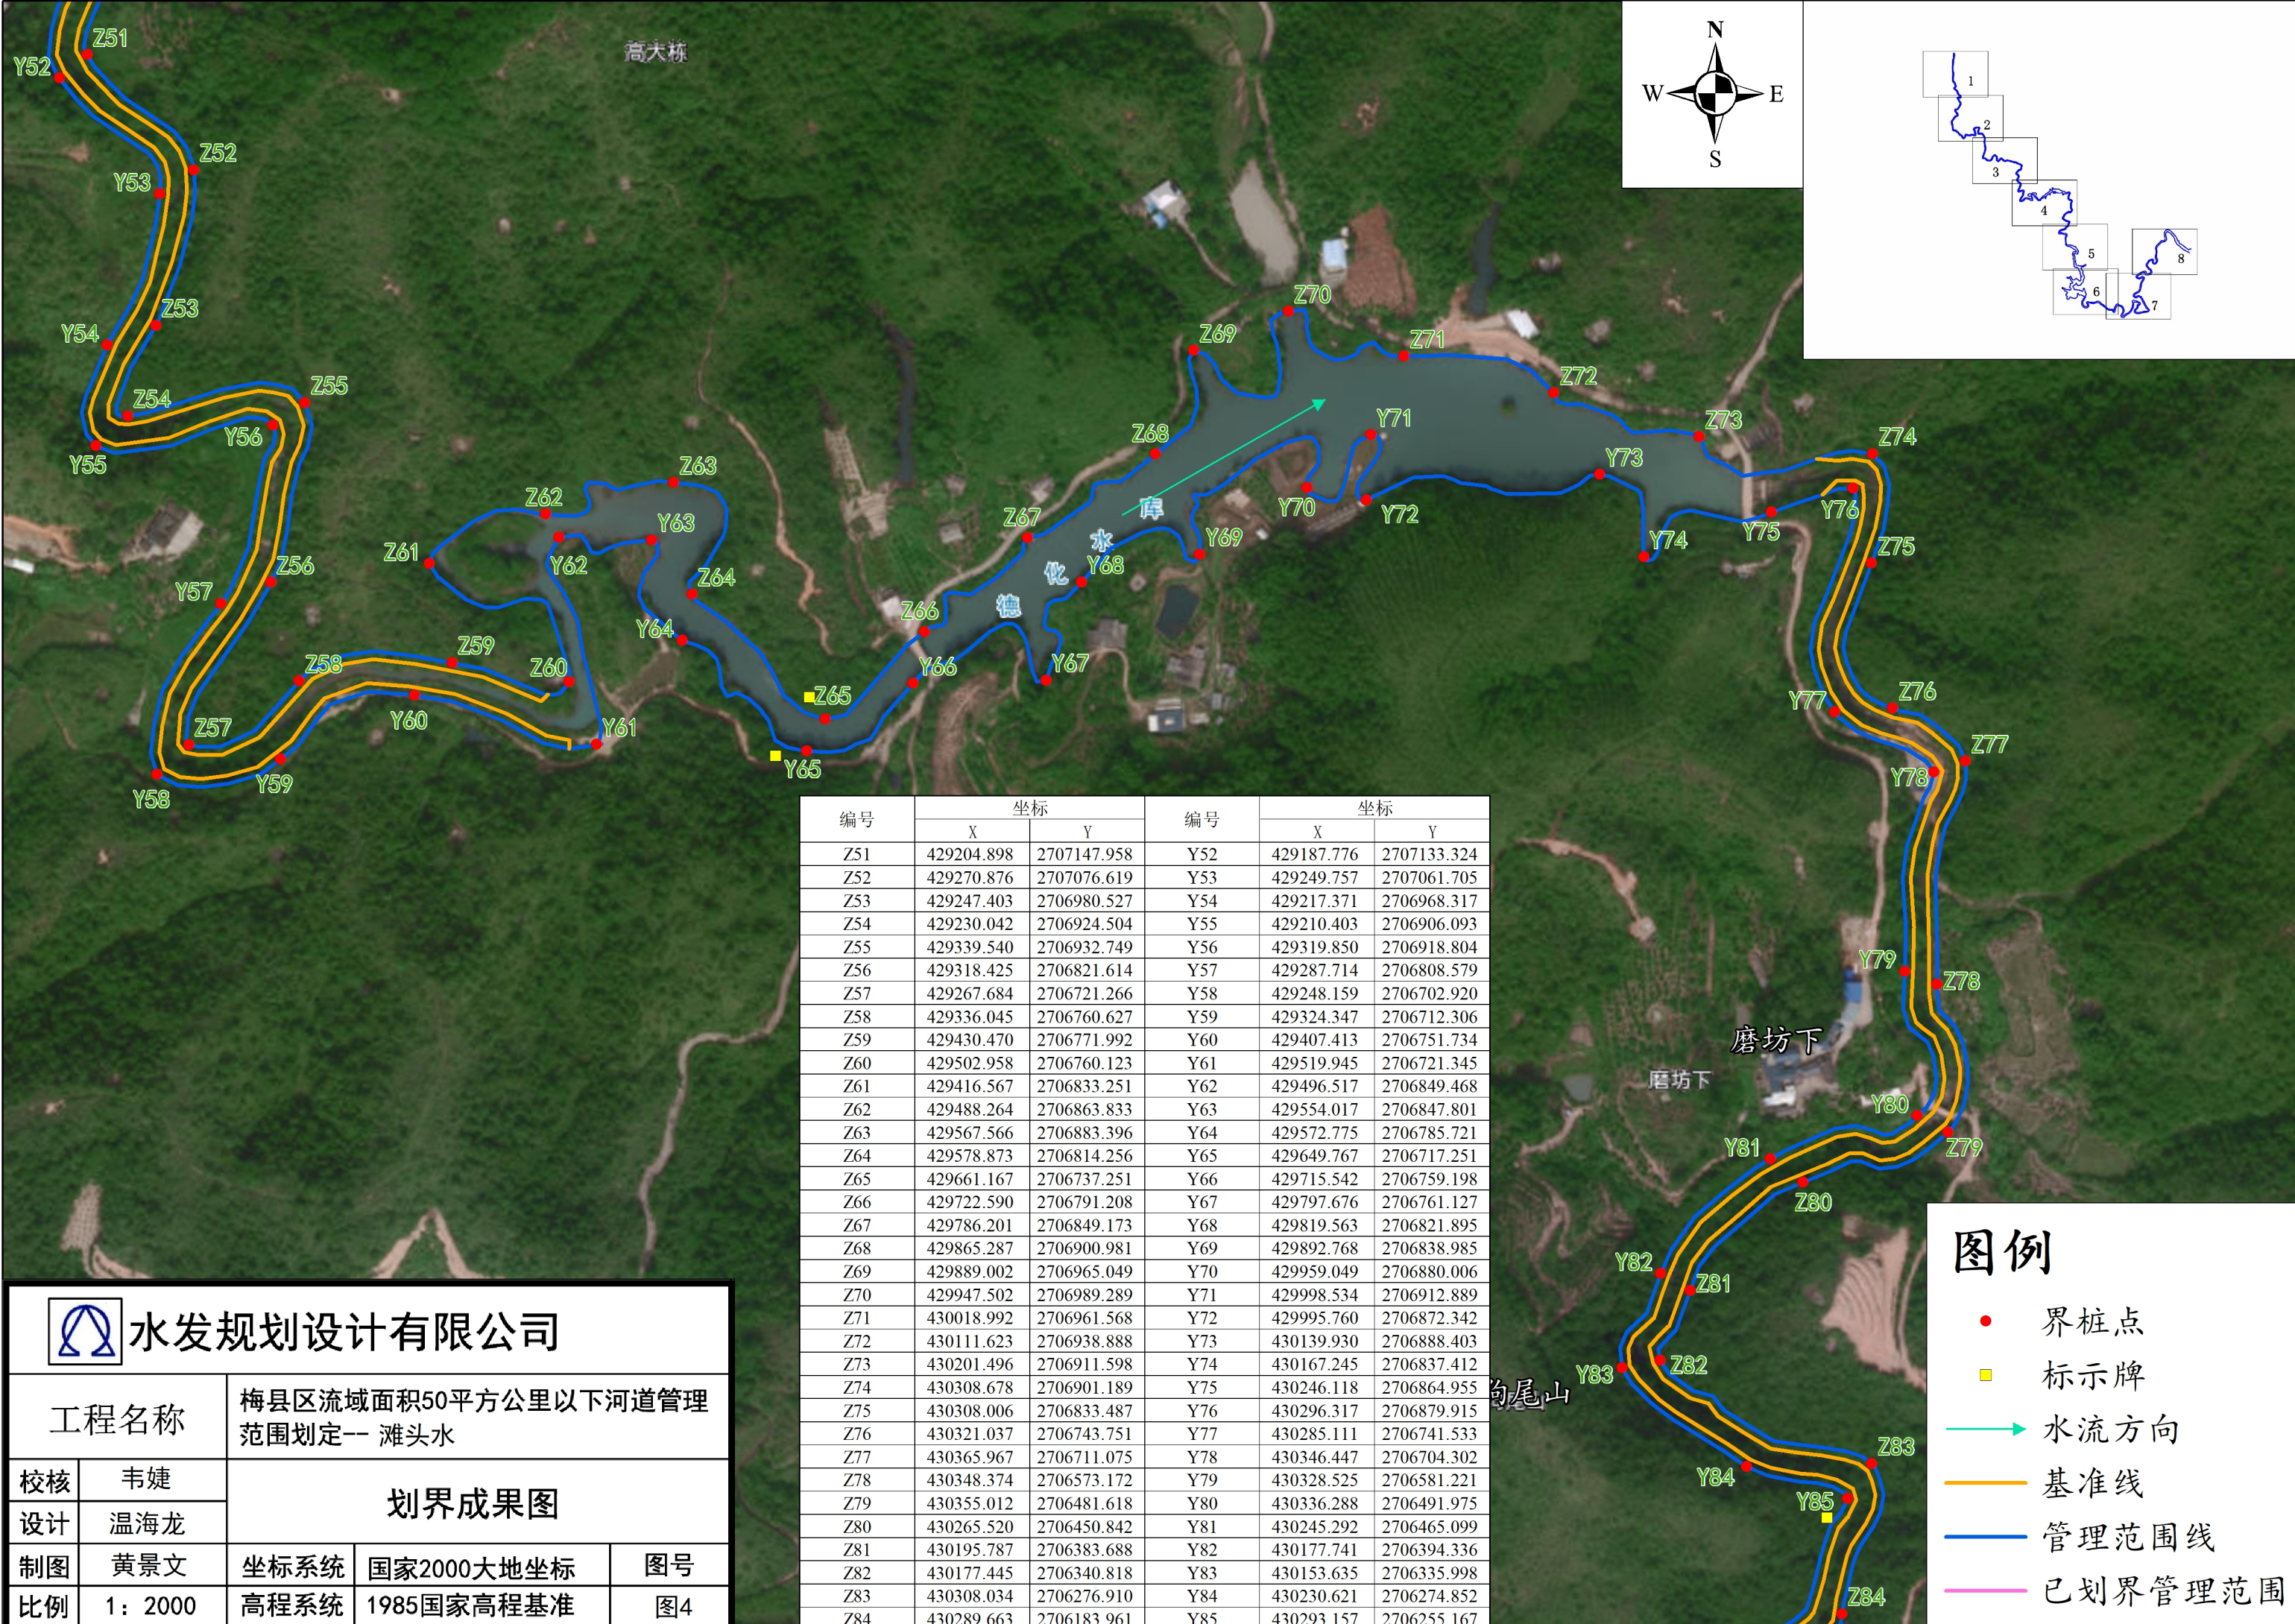

编号	坐标		编号	坐标	
	X	Y		X	Y
Z51	429204.898	2707147.958	Y52	429187.776	2707133.324
Z52	429270.876	2707076.619	Y53	429249.757	2707061.705
Z53	429247.403	2706980.527	Y54	429217.371	2706968.317
Z54	429230.042	2706924.504	Y55	429210.403	2706906.093
Z55	429339.540	2706932.749	Y56	429319.850	2706918.804
Z56	429318.425	2706821.614	Y57	429287.714	2706808.579
Z57	429267.684	2706721.266	Y58	429248.159	2706702.920
Z58	429336.045	2706760.627	Y59	429324.347	2706712.306
Z59	429430.470	2706771.992	Y60	429407.413	2706751.734
Z60	429502.958	2706760.123	Y61	429519.945	2706721.345
Z61	429416.567	2706833.251	Y62	429496.517	2706849.468
Z62	429488.264	2706863.833	Y63	429554.017	2706847.801
Z63	429567.566	2706883.396	Y64	429572.775	2706785.721
Z64	429578.873	2706814.256	Y65	429649.767	2706717.251
Z65	429661.167	2706737.251	Y66	429715.542	2706759.198
Z66	429722.590	2706791.208	Y67	429797.676	2706761.127
Z67	429786.201	2706849.173	Y68	429819.563	2706821.895
Z68	429865.287	2706900.981	Y69	429892.768	2706838.985
Z69	429889.002	2706965.049	Y70	429959.049	2706880.006
Z70	429947.502	2706989.289	Y71	429998.534	2706912.889
Z71	430018.992	2706961.568	Y72	429995.760	2706872.342
Z72	430111.623	2706938.888	Y73	430139.930	2706888.403
Z73	430201.496	2706911.598	Y74	430167.245	2706837.412
Z74	430308.678	2706901.189	Y75	430246.118	2706864.955
Z75	430308.006	2706833.487	Y76	430296.317	2706879.915
Z76	430321.037	2706743.751	Y77	430285.111	2706741.533
Z77	430365.967	2706711.075	Y78	430346.447	2706704.302
Z78	430348.374	2706573.172	Y79	430328.525	2706581.221
Z79	430355.012	2706481.618	Y80	430336.288	2706491.975
Z80	430265.520	2706450.842	Y81	430245.292	2706465.099
Z81	430195.787	2706383.688	Y82	430177.741	2706394.336
Z82	430177.445	2706340.818	Y83	430153.635	2706335.998
Z83	430308.034	2706276.910	Y84	430230.621	2706274.852
Z84	430289.663	2706183.961	Y85	430293.157	2706255.167

水发规划设计有限公司

工程名称		梅县区流域面积50平方公里以下河道管理范围划定-- 滩头水		
校核	韦婕	划界成果图		
设计	温海龙			
制图	黄景文	坐标系统	国家2000大地坐标	图号
比例	1: 2000	高程系统	1985国家高程基准	图4

图例

- 界桩点
- 标示牌
- 水流方向
- 基准线
- 管理范围线
- 已划界管理范围



编号	坐标		编号	坐标	
	X	Y		X	Y
Z84	430289.663	2706183.961	Y85	430293.157	2706255.167
Z85	430229.779	2706112.319	Y86	430206.326	2706123.845
Z86	430136.970	2706078.193	Y87	430111.605	2706092.435
Z87	430097.315	2706031.328	Y88	430076.649	2706009.354
Z88	430224.538	2706019.356	Y89	430172.349	2705998.932
Z89	430256.460	2705991.223	Y90	430228.590	2705982.918
Z90	430233.889	2705841.505	Y91	430220.602	2705846.793
Z91	430280.270	2705770.814	Y92	430240.025	2705757.915
Z92	430377.636	2705753.892	Y93	430334.511	2705727.262
Z93	430454.458	2705704.221	Y94	430416.910	2705673.453
Z94	430492.487	2705624.165	Y95	430450.449	2705623.601
Z95	430422.370	2705591.997	Y96	430384.345	2705575.830
Z96	430419.185	2705512.211	Y97	430382.051	2705480.764
Z97	430434.712	2705417.288	Y98	430400.251	2705384.090
Z98	430469.327	2705333.706	Y99	430428.003	2705294.885
Z99	430562.010	2705323.835			
Z100	430657.769	2705344.216			
Z101	430585.852	2705300.878			

水发规划设计有限公司

工程名称		梅县区流域面积50平方公里以下河道管理范围划定-- 滩头水		
校核	韦婕	划界成果图		
设计	温海龙			
制图	黄景文	坐标系统	国家2000大地坐标	图号
比例	1: 2000	高程系统	1985国家高程基准	图5

图例

界桩点

标示牌

水流方向

基准线

管理范围线

已划界管理范围

编号	坐标		编号	坐标	
	X	Y		X	Y
Z98	430469.327	2705333.706	Y99	430428.003	2705294.885
Z99	430562.010	2705323.835	Y100	430506.155	2705249.462
Z100	430657.769	2705344.216	Y101	430537.828	2705160.895
Z101	430585.852	2705300.878	Y102	430573.224	2705099.078
Z102	430576.399	2705232.066	Y103	430532.488	2705000.897
Z103	430600.023	2705139.803	Y104	430456.514	2705053.488
Z104	430613.519	2705049.276	Y105	430378.508	2705028.481
Z105	430577.232	2704960.302	Y106	430321.865	2705101.094
Z106	430500.948	2704906.490	Y107	430257.534	2705062.442
Z107	430456.032	2704951.125	Y108	430330.467	2705023.695
Z108	430388.603	2704867.953	Y109	430375.267	2704965.725
Z109	430451.705	2704818.568	Y110	430320.955	2704937.505
Z110	430578.384	2704776.976	Y111	430343.092	2704825.171
Z111	430614.405	2704844.872	Y112	430239.427	2704816.860
Z112	430637.205	2704771.875	Y113	430152.215	2704859.201
Z113	430654.413	2704681.899	Y114	430257.299	2704766.361
Z114	430612.745	2704591.985	Y115	430236.594	2704724.841
Z115	430597.573	2704500.609	Y116	430260.253	2704669.840
Z116	430676.571	2704456.376	Y117	430248.856	2704621.540
Z117	430673.154	2704543.344	Y118	430330.155	2704659.788
Z118	430763.891	2704547.502	Y119	430467.099	2704657.477
Z119	430862.192	2704555.052	Y120	430477.910	2704734.450
Z120	430925.396	2704565.877	Y121	430513.577	2704701.117
			Y122	430625.724	2704670.767
			Y123	430564.700	2704543.226
			Y124	430598.192	2704452.792
			Y125	430689.950	2704432.623
			Y126	430694.962	2704534.444
			Y127	430774.529	2704524.247
			Y128	430872.526	2704534.694
			Y129	430936.731	2704532.762





水发规划设计有限公司

工程名称		梅县区流域面积50平方公里以下河道管理范围划定-- 滩头水		
校核	韦婕	划界成果图		
设计	温海龙			
制图	黄景文	坐标系统	国家2000大地坐标	图号
比例	1: 2000	高程系统	1985国家高程基准	图6

图例

界桩点



标示牌

水流方向

基准线

管理范围线

已划界管理范围

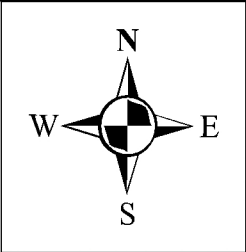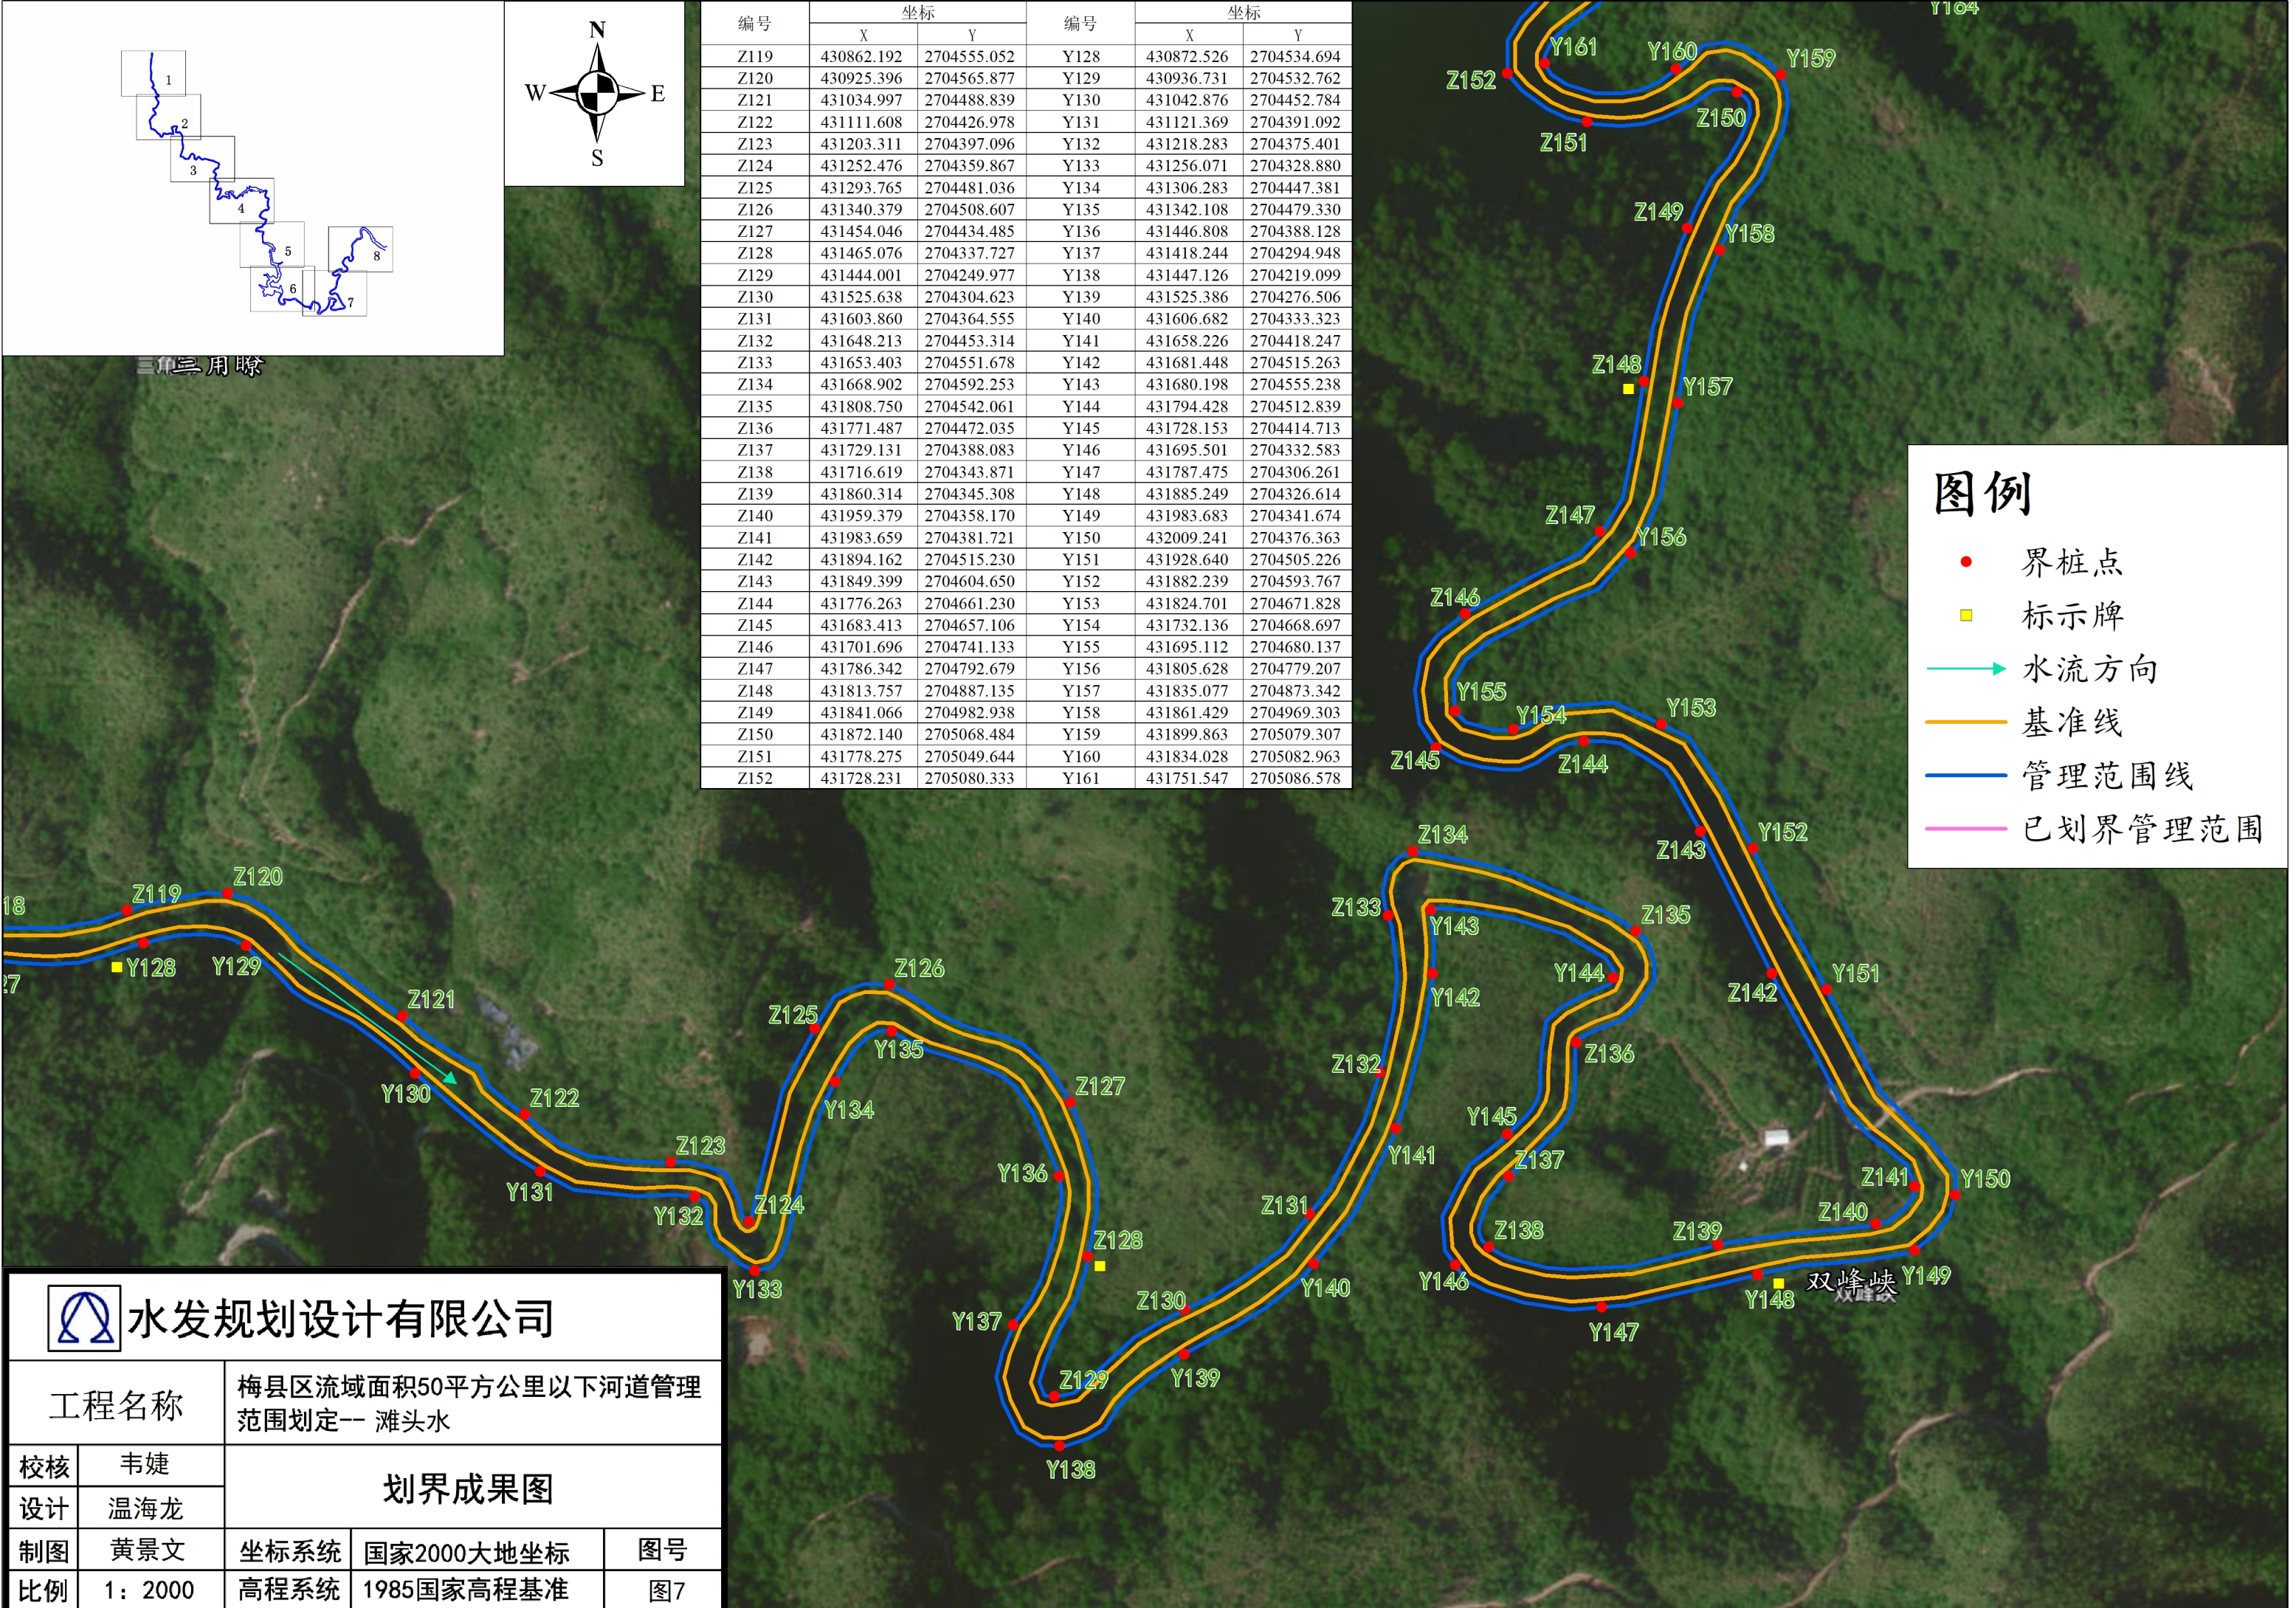

编号	坐标		编号	坐标	
	X	Y		X	Y
Z119	430862.192	2704555.052	Y128	430872.526	2704534.694
Z120	430925.396	2704565.877	Y129	430936.731	2704532.762
Z121	431034.997	2704488.839	Y130	431042.876	2704452.784
Z122	431111.608	2704426.978	Y131	431121.369	2704391.092
Z123	431203.311	2704397.096	Y132	431218.283	2704375.401
Z124	431252.476	2704359.867	Y133	431256.071	2704328.880
Z125	431293.765	2704481.036	Y134	431306.283	2704447.381
Z126	431340.379	2704508.607	Y135	431342.108	2704479.330
Z127	431454.046	2704434.485	Y136	431446.808	2704388.128
Z128	431465.076	2704337.727	Y137	431418.244	2704294.948
Z129	431444.001	2704249.977	Y138	431447.126	2704219.099
Z130	431525.638	2704304.623	Y139	431525.386	2704276.506
Z131	431603.860	2704364.555	Y140	431606.682	2704333.323
Z132	431648.213	2704453.314	Y141	431658.226	2704418.247
Z133	431653.403	2704551.678	Y142	431681.448	2704515.263
Z134	431668.902	2704592.253	Y143	431680.198	2704555.238
Z135	431808.750	2704542.061	Y144	431794.428	2704512.839
Z136	431771.487	2704472.035	Y145	431728.153	2704414.713
Z137	431729.131	2704388.083	Y146	431695.501	2704332.583
Z138	431716.619	2704343.871	Y147	431787.475	2704306.261
Z139	431860.314	2704345.308	Y148	431885.249	2704326.614
Z140	431959.379	2704358.170	Y149	431983.683	2704341.674
Z141	431983.659	2704381.721	Y150	432009.241	2704376.363
Z142	431894.162	2704515.230	Y151	431928.640	2704505.226
Z143	431849.399	2704604.650	Y152	431882.239	2704593.767
Z144	431776.263	2704661.230	Y153	431824.701	2704671.828
Z145	431683.413	2704657.106	Y154	431732.136	2704668.697
Z146	431701.696	2704741.133	Y155	431695.112	2704680.137
Z147	431786.342	2704792.679	Y156	431805.628	2704779.207
Z148	431813.757	2704887.135	Y157	431835.077	2704873.342
Z149	431841.066	2704982.938	Y158	431861.429	2704969.303
Z150	431872.140	2705068.484	Y159	431899.863	2705079.307
Z151	431778.275	2705049.644	Y160	431834.028	2705082.963
Z152	431728.231	2705080.333	Y161	431751.547	2705086.578

图例

界桩点

标示牌

水流方向




基准线

管理范围线

已划界管理范围

水发规划设计有限公司

工程名称		梅县区流域面积50平方公里以下河道管理范围划定-- 滩头水		
校核	韦婕	划界成果图		
设计	温海龙			
制图	黄景文	坐标系统	国家2000大地坐标	图号
比例	1: 2000	高程系统	1985国家高程基准	图7

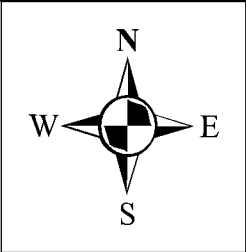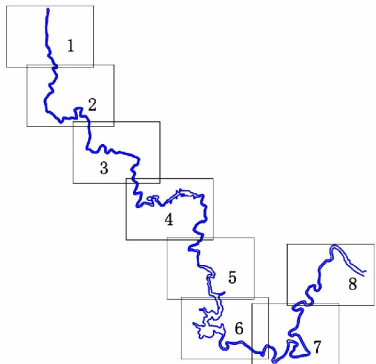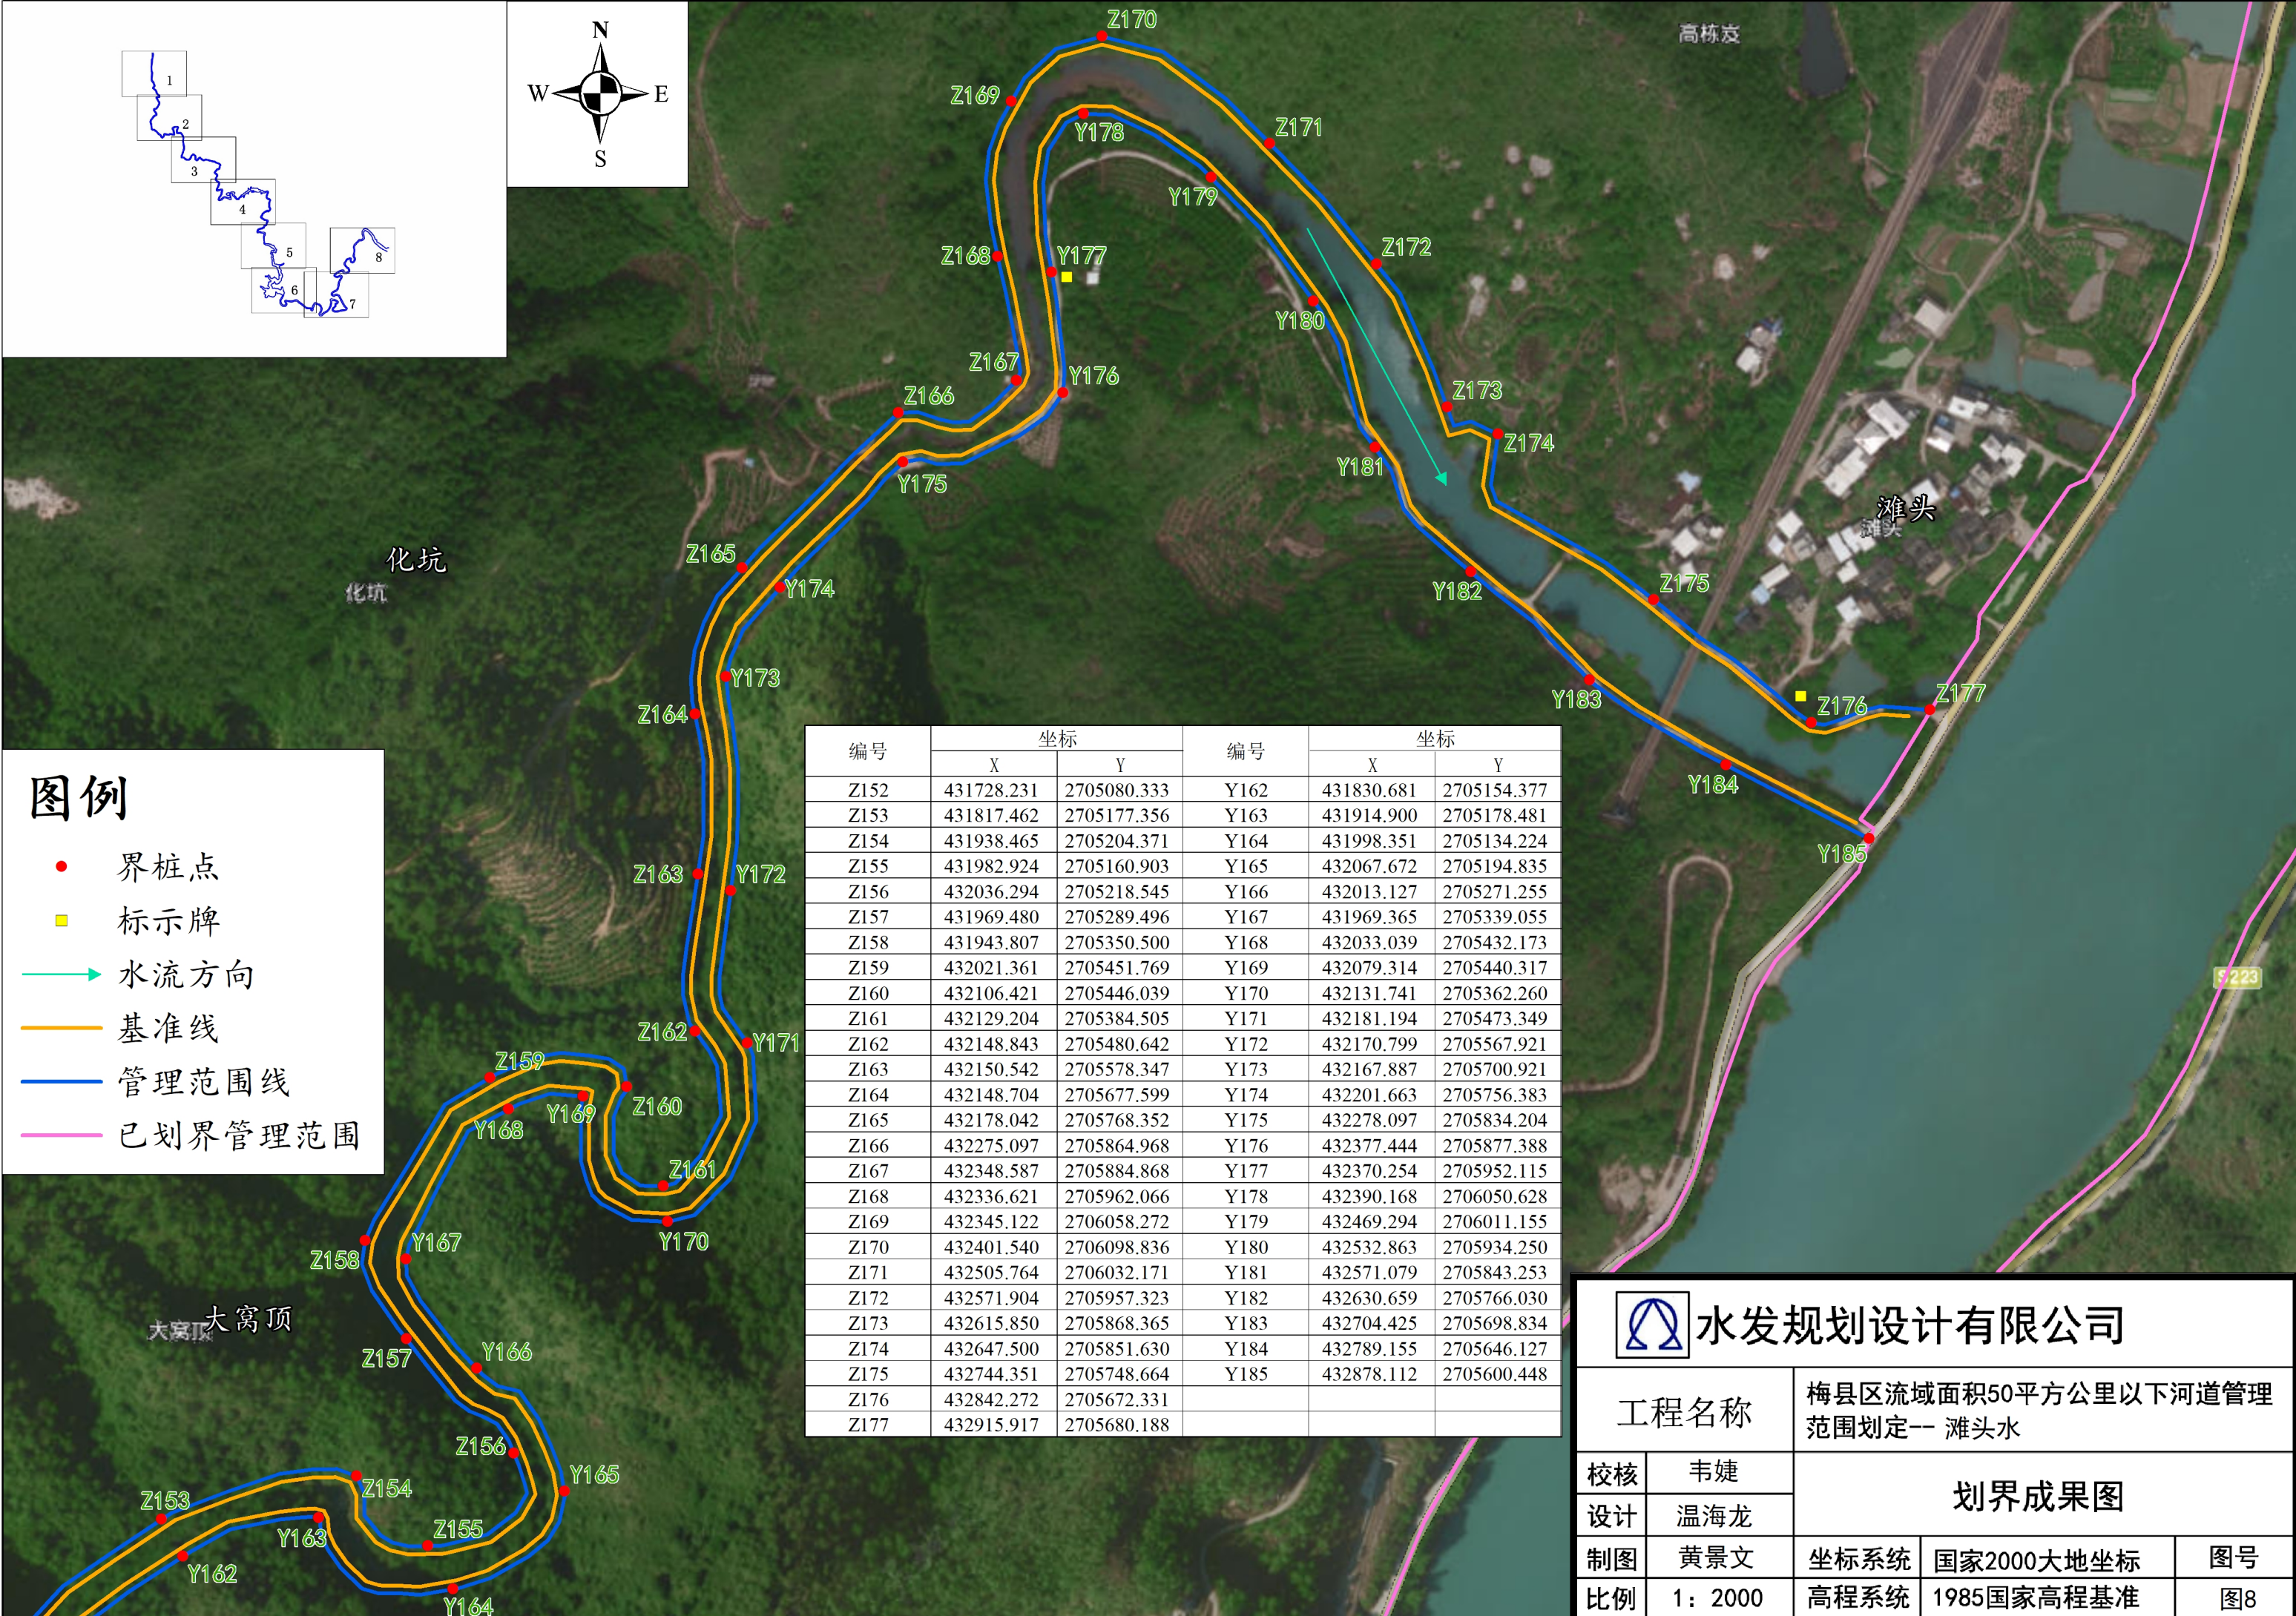

图例

- 界桩点
- 标示牌
- 水流方向
- 基准线
- 管理范围线
- 已划界管理范围

编号	坐标		编号	坐标	
	X	Y		X	Y
Z152	431728.231	2705080.333	Y162	431830.681	2705154.377
Z153	431817.462	2705177.356	Y163	431914.900	2705178.481
Z154	431938.465	2705204.371	Y164	431998.351	2705134.224
Z155	431982.924	2705160.903	Y165	432067.672	2705194.835
Z156	432036.294	2705218.545	Y166	432013.127	2705271.255
Z157	431969.480	2705289.496	Y167	431969.365	2705339.055
Z158	431943.807	2705350.500	Y168	432033.039	2705432.173
Z159	432021.361	2705451.769	Y169	432079.314	2705440.317
Z160	432106.421	2705446.039	Y170	432131.741	2705362.260
Z161	432129.204	2705384.505	Y171	432181.194	2705473.349
Z162	432148.843	2705480.642	Y172	432170.799	2705567.921
Z163	432150.542	2705578.347	Y173	432167.887	2705700.921
Z164	432148.704	2705677.599	Y174	432201.663	2705756.383
Z165	432178.042	2705768.352	Y175	432278.097	2705834.204
Z166	432275.097	2705864.968	Y176	432377.444	2705877.388
Z167	432348.587	2705884.868	Y177	432370.254	2705952.115
Z168	432336.621	2705962.066	Y178	432390.168	2706050.628
Z169	432345.122	2706058.272	Y179	432469.294	2706011.155
Z170	432401.540	2706098.836	Y180	432532.863	2705934.250
Z171	432505.764	2706032.171	Y181	432571.079	2705843.253
Z172	432571.904	2705957.323	Y182	432630.659	2705766.030
Z173	432615.850	2705868.365	Y183	432704.425	2705698.834
Z174	432647.500	2705851.630	Y184	432789.155	2705646.127
Z175	432744.351	2705748.664	Y185	432878.112	2705600.448
Z176	432842.272	2705672.331			
Z177	432915.917	2705680.188			



水发规划设计有限公司

工程名称		梅县区流域面积50平方公里以下河道管理范围划定-- 滩头水		
校核	韦婕	划界成果图		
设计	温海龙			
制图	黄景文	坐标系统	国家2000大地坐标	图号
比例	1: 2000	高程系统	1985国家高程基准	图8