


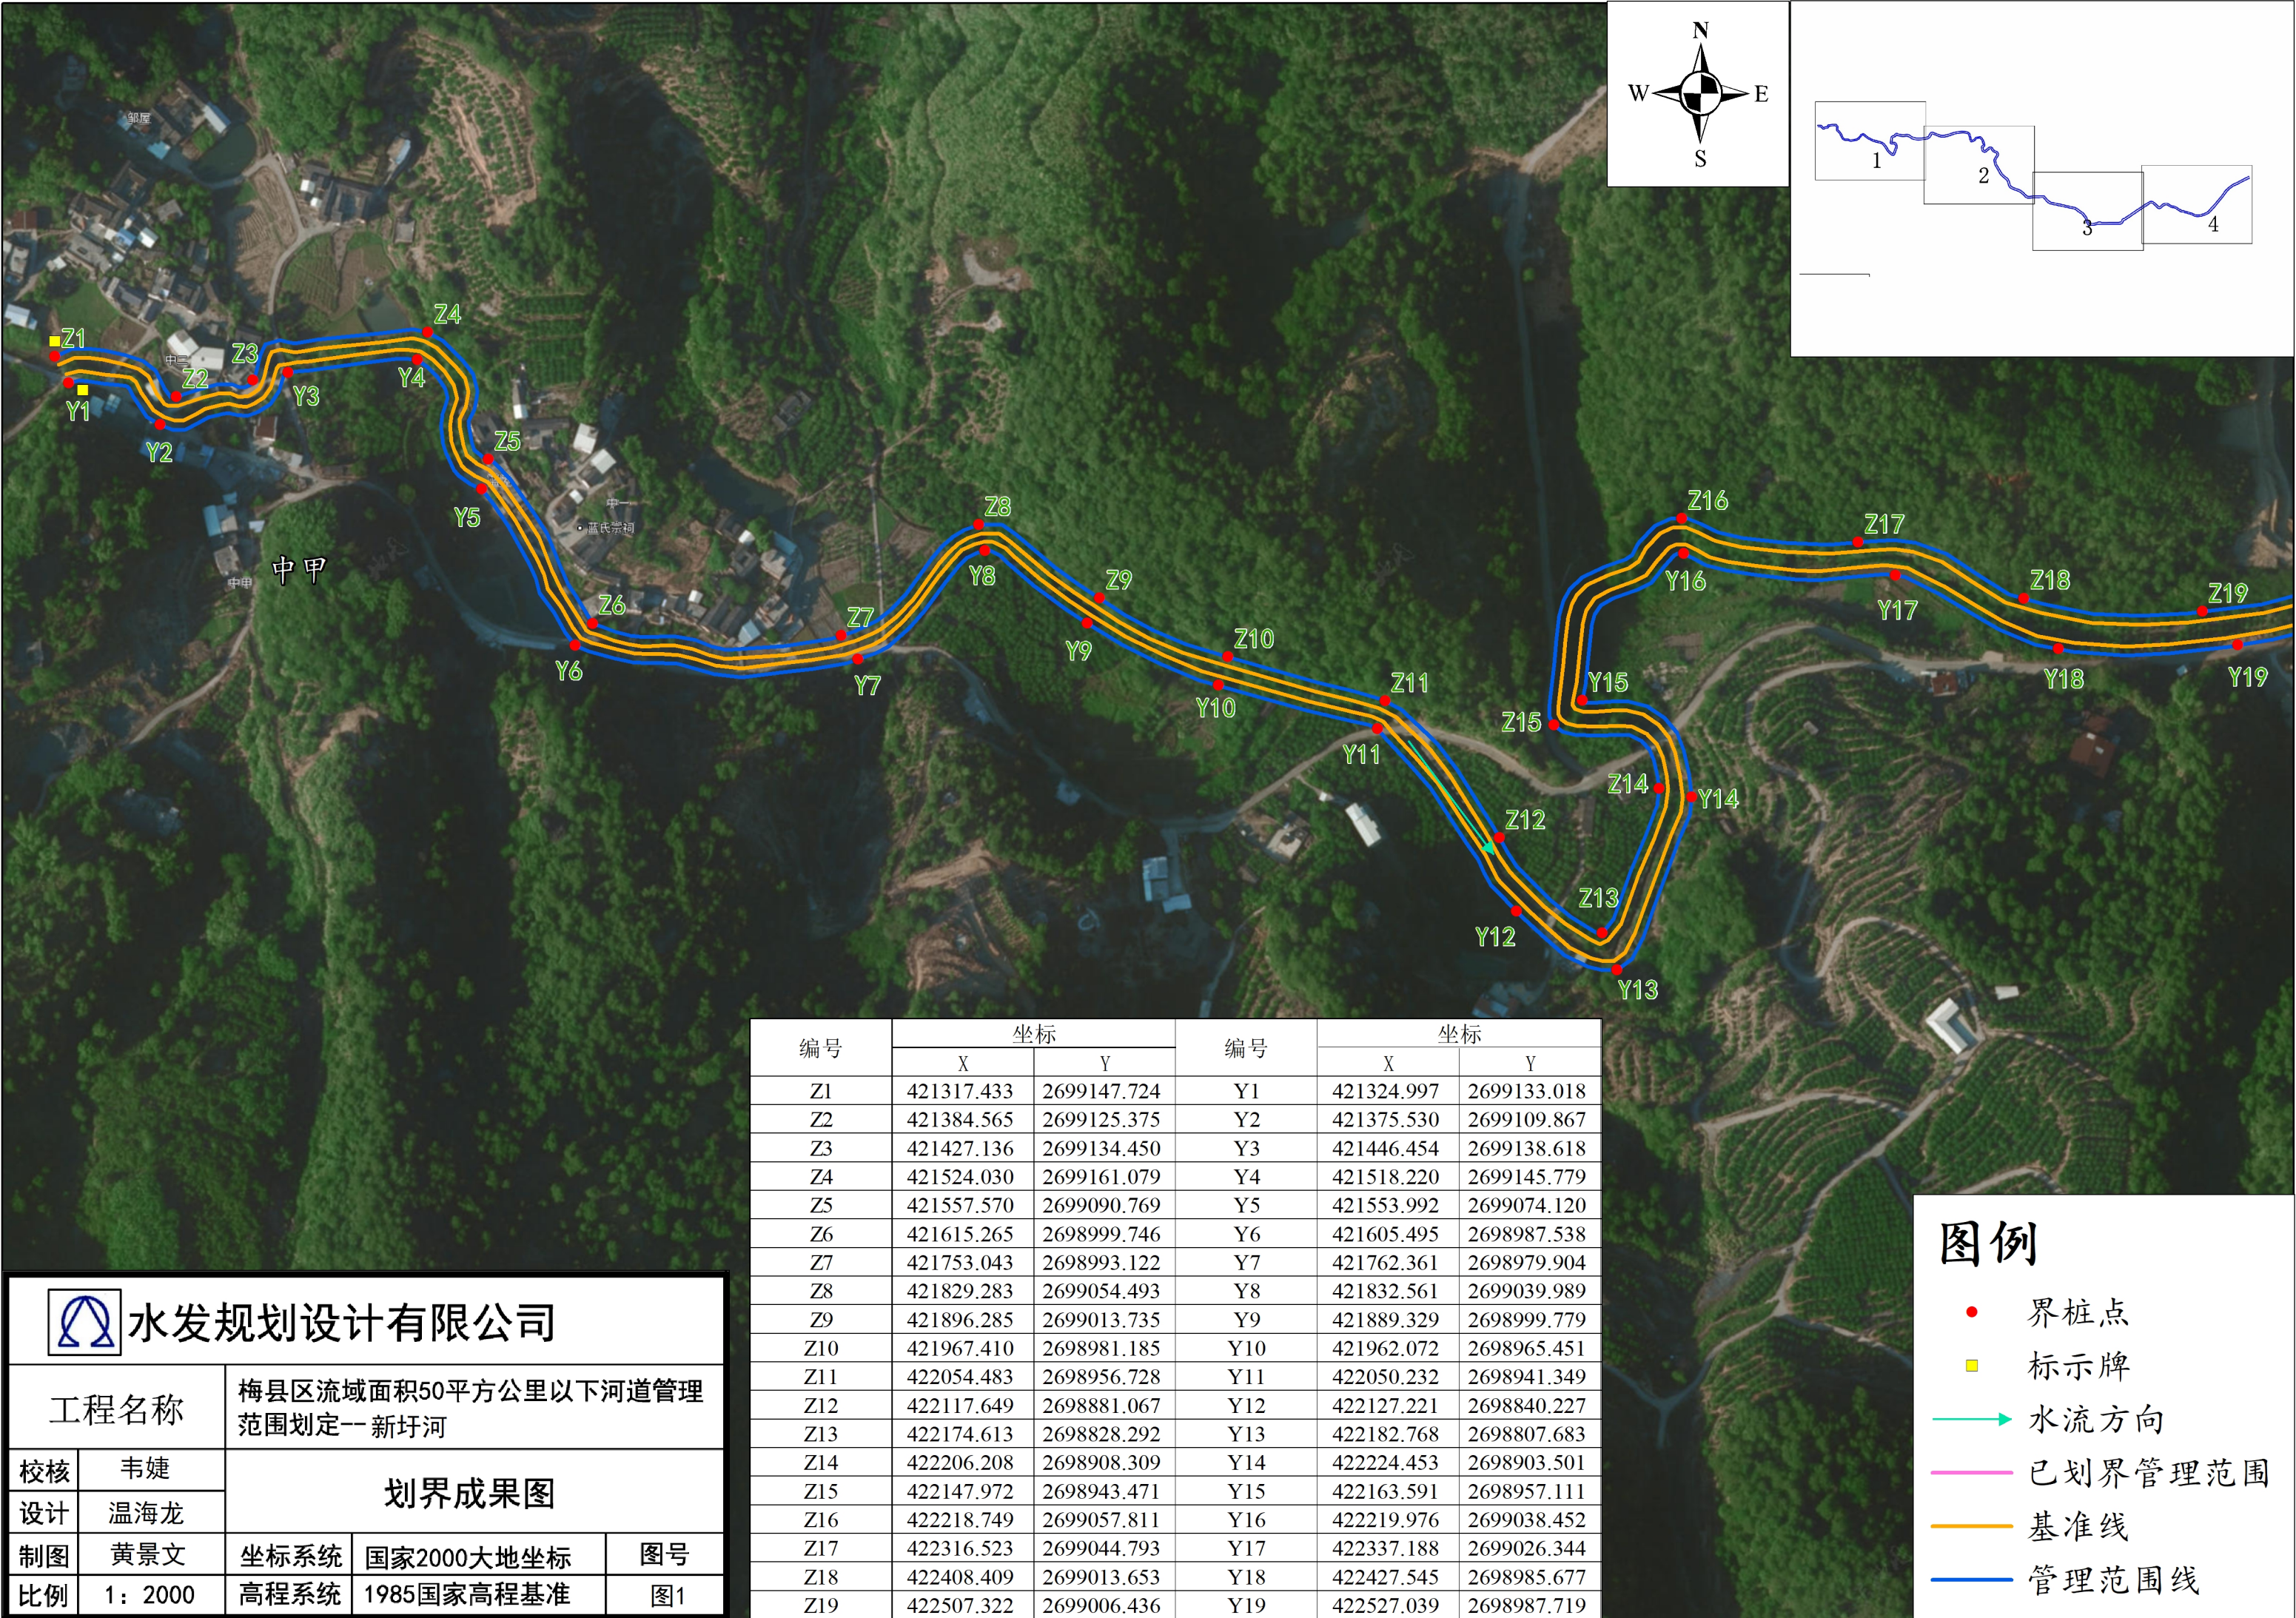



水发规划设计有限公司

工程名称		梅县区流域面积50平方公里以下河道管理范围划定--新圩河		
校核	韦婕	划界成果图		
设计	温海龙			
制图	黄景文	坐标系统	国家2000大地坐标	图号
比例	1: 2000	高程系统	1985国家高程基准	图1

编号	坐标		编号	坐标	
	X	Y		X	Y
Z1	421317.433	2699147.724	Y1	421324.997	2699133.018
Z2	421384.565	2699125.375	Y2	421375.530	2699109.867
Z3	421427.136	2699134.450	Y3	421446.454	2699138.618
Z4	421524.030	2699161.079	Y4	421518.220	2699145.779
Z5	421557.570	2699090.769	Y5	421553.992	2699074.120
Z6	421615.265	2698999.746	Y6	421605.495	2698987.538
Z7	421753.043	2698993.122	Y7	421762.361	2698979.904
Z8	421829.283	2699054.493	Y8	421832.561	2699039.989
Z9	421896.285	2699013.735	Y9	421889.329	2698999.779
Z10	421967.410	2698981.185	Y10	421962.072	2698965.451
Z11	422054.483	2698956.728	Y11	422050.232	2698941.349
Z12	422117.649	2698881.067	Y12	422127.221	2698840.227
Z13	422174.613	2698828.292	Y13	422182.768	2698807.683
Z14	422206.208	2698908.309	Y14	422224.453	2698903.501
Z15	422147.972	2698943.471	Y15	422163.591	2698957.111
Z16	422218.749	2699057.811	Y16	422219.976	2699038.452
Z17	422316.523	2699044.793	Y17	422337.188	2699026.344
Z18	422408.409	2699013.653	Y18	422427.545	2698985.677
Z19	422507.322	2699006.436	Y19	422527.039	2698987.719

图例

界桩点


标示牌

水流方向

已划界管理范围

基准线

管理范围线

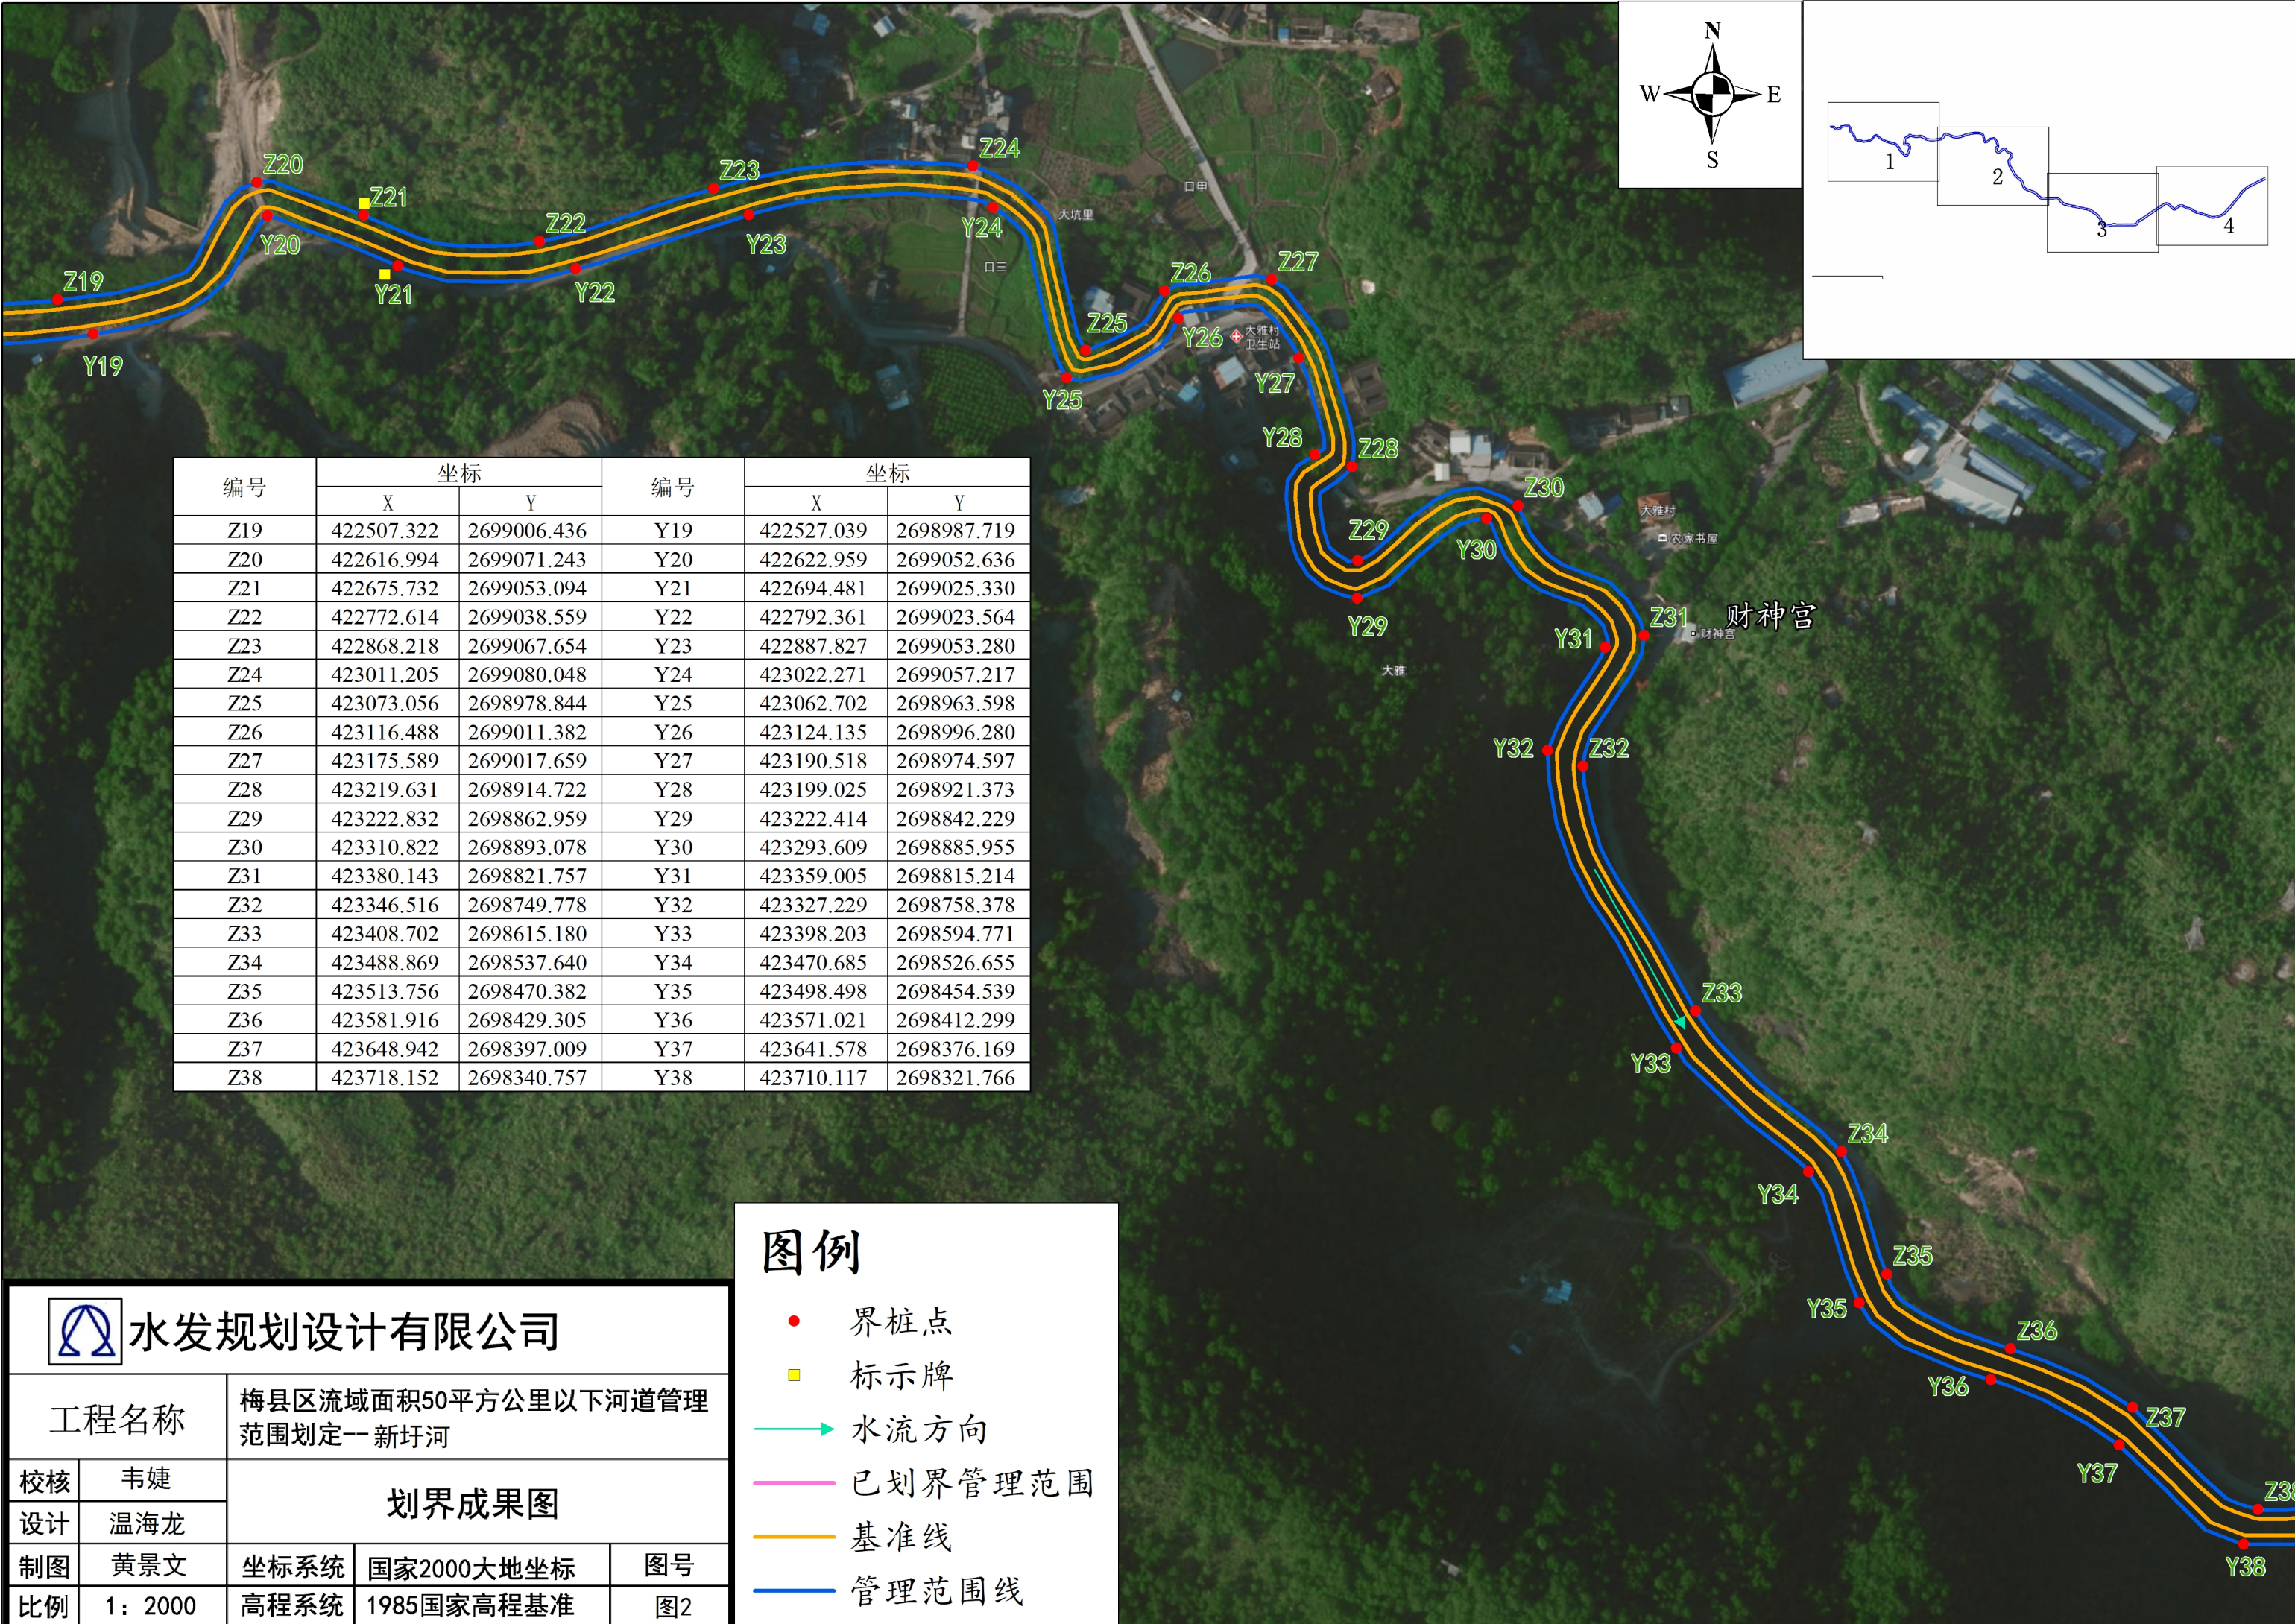

编号	坐标		编号	坐标	
	X	Y		X	Y
Z19	422507.322	2699006.436	Y19	422527.039	2698987.719
Z20	422616.994	2699071.243	Y20	422622.959	2699052.636
Z21	422675.732	2699053.094	Y21	422694.481	2699025.330
Z22	422772.614	2699038.559	Y22	422792.361	2699023.564
Z23	422868.218	2699067.654	Y23	422887.827	2699053.280
Z24	423011.205	2699080.048	Y24	423022.271	2699057.217
Z25	423073.056	2698978.844	Y25	423062.702	2698963.598
Z26	423116.488	2699011.382	Y26	423124.135	2698996.280
Z27	423175.589	2699017.659	Y27	423190.518	2698974.597
Z28	423219.631	2698914.722	Y28	423199.025	2698921.373
Z29	423222.832	2698862.959	Y29	423222.414	2698842.229
Z30	423310.822	2698893.078	Y30	423293.609	2698885.955
Z31	423380.143	2698821.757	Y31	423359.005	2698815.214
Z32	423346.516	2698749.778	Y32	423327.229	2698758.378
Z33	423408.702	2698615.180	Y33	423398.203	2698594.771
Z34	423488.869	2698537.640	Y34	423470.685	2698526.655
Z35	423513.756	2698470.382	Y35	423498.498	2698454.539
Z36	423581.916	2698429.305	Y36	423571.021	2698412.299
Z37	423648.942	2698397.009	Y37	423641.578	2698376.169
Z38	423718.152	2698340.757	Y38	423710.117	2698321.766



水发规划设计有限公司

工程名称		梅县区流域面积50平方公里以下河道管理范围划定--新圩河		
校核	韦婕	划界成果图		
设计	温海龙			
制图	黄景文	坐标系统	国家2000大地坐标	图号
比例	1: 2000	高程系统	1985国家高程基准	图2

图例

界桩点


标示牌

水流方向

已划界管理范围

基准线

管理范围线

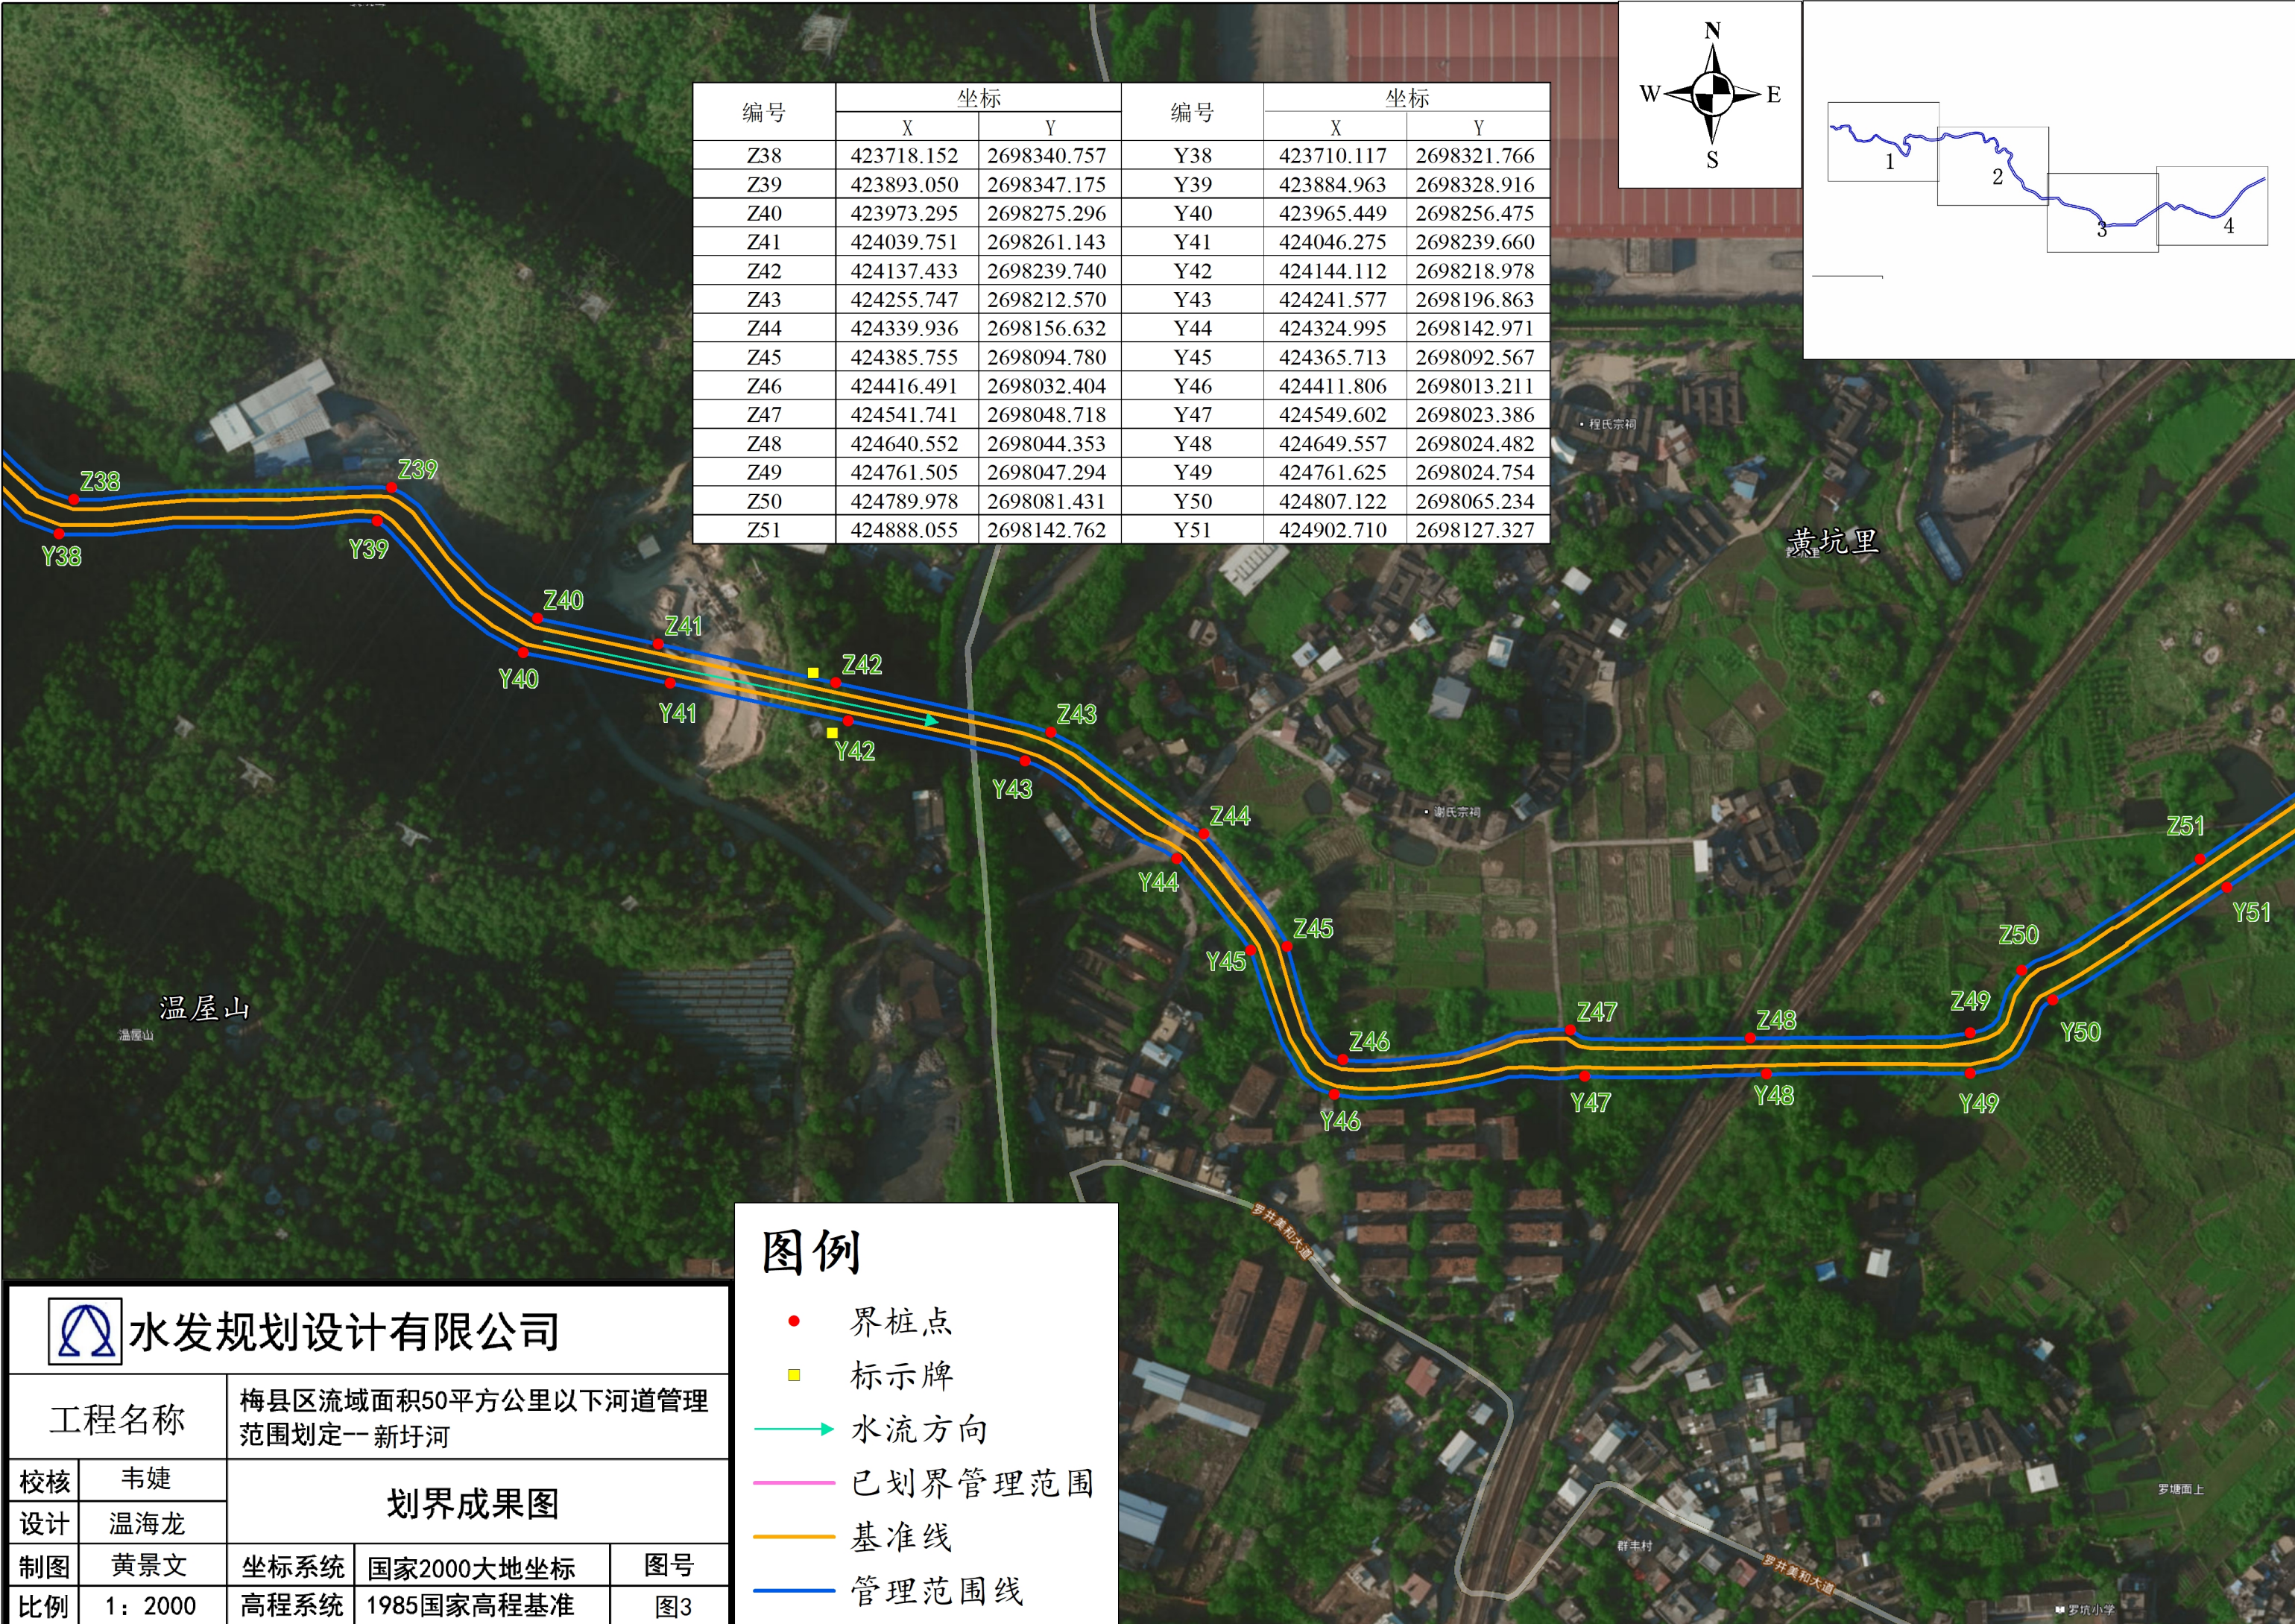

编号	坐标		编号	坐标	
	X	Y		X	Y
Z38	423718.152	2698340.757	Y38	423710.117	2698321.766
Z39	423893.050	2698347.175	Y39	423884.963	2698328.916
Z40	423973.295	2698275.296	Y40	423965.449	2698256.475
Z41	424039.751	2698261.143	Y41	424046.275	2698239.660
Z42	424137.433	2698239.740	Y42	424144.112	2698218.978
Z43	424255.747	2698212.570	Y43	424241.577	2698196.863
Z44	424339.936	2698156.632	Y44	424324.995	2698142.971
Z45	424385.755	2698094.780	Y45	424365.713	2698092.567
Z46	424416.491	2698032.404	Y46	424411.806	2698013.211
Z47	424541.741	2698048.718	Y47	424549.602	2698023.386
Z48	424640.552	2698044.353	Y48	424649.557	2698024.482
Z49	424761.505	2698047.294	Y49	424761.625	2698024.754
Z50	424789.978	2698081.431	Y50	424807.122	2698065.234
Z51	424888.055	2698142.762	Y51	424902.710	2698127.327

图例

- 界桩点
- 标示牌
- 水流方向
- 已划界管理范围
- 基准线
- 管理范围线



水发规划设计有限公司

工程名称

梅县区流域面积50平方公里以下河道管理范围划定--新圩河

划界成果图

校核

韦婕

设计

温海龙

制图

黄景文

坐标系统

国家2000大地坐标

图号


比例

1: 2000

高程系统

1985国家高程基准

图3

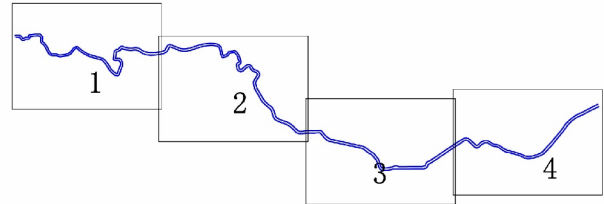

编号	坐标		编号	坐标	
	X	Y		X	Y
Z51	424888.055	2698142.762	Y51	424902.710	2698127.327
Z52	424983.689	2698207.094	Y52	424992.507	2698188.240
Z53	425067.527	2698261.583	Y53	425076.233	2698242.907
Z54	425119.271	2698286.044	Y54	425119.079	2698266.024
Z55	425210.735	2698221.849	Y55	425215.971	2698202.341
Z56	425305.178	2698261.300	Y56	425304.028	2698242.073
Z57	425413.744	2698213.159	Y57	425418.674	2698188.586
Z58	425503.922	2698173.009	Y58	425510.857	2698153.320
Z59	425598.917	2698141.993	Y59	425605.118	2698120.657
Z60	425695.541	2698137.725	Y60	425702.499	2698120.578
Z61	425780.517	2698186.459	Y61	425789.657	2698166.179
Z62	425847.530	2698260.642	Y62	425856.995	2698240.052
Z63	425911.282	2698337.683	Y63	425920.413	2698317.370
Z64	425972.269	2698416.479	Y64	425980.077	2698397.469
Z65	426050.207	2698478.608	Y65	426057.774	2698459.778
Z66	426139.964	2698522.626	Y66	426147.333	2698504.153
Z67	426221.561	2698563.965	Y67	426231.935	2698545.810

图例

- 界桩点
- 标示牌
- 水流方向
- 已划界管理范围
- 基准线
- 管理范围线



水发规划设计有限公司

工程名称

梅县区流域面积50平方公里以下河道管理范围划定—新圩河

划界成果图

校核

韦婕

设计

温海龙

制图

黄景文

坐标系统

国家2000大地坐标

图号

比例

1: 2000

高程系统

1985国家高程基准

图4